

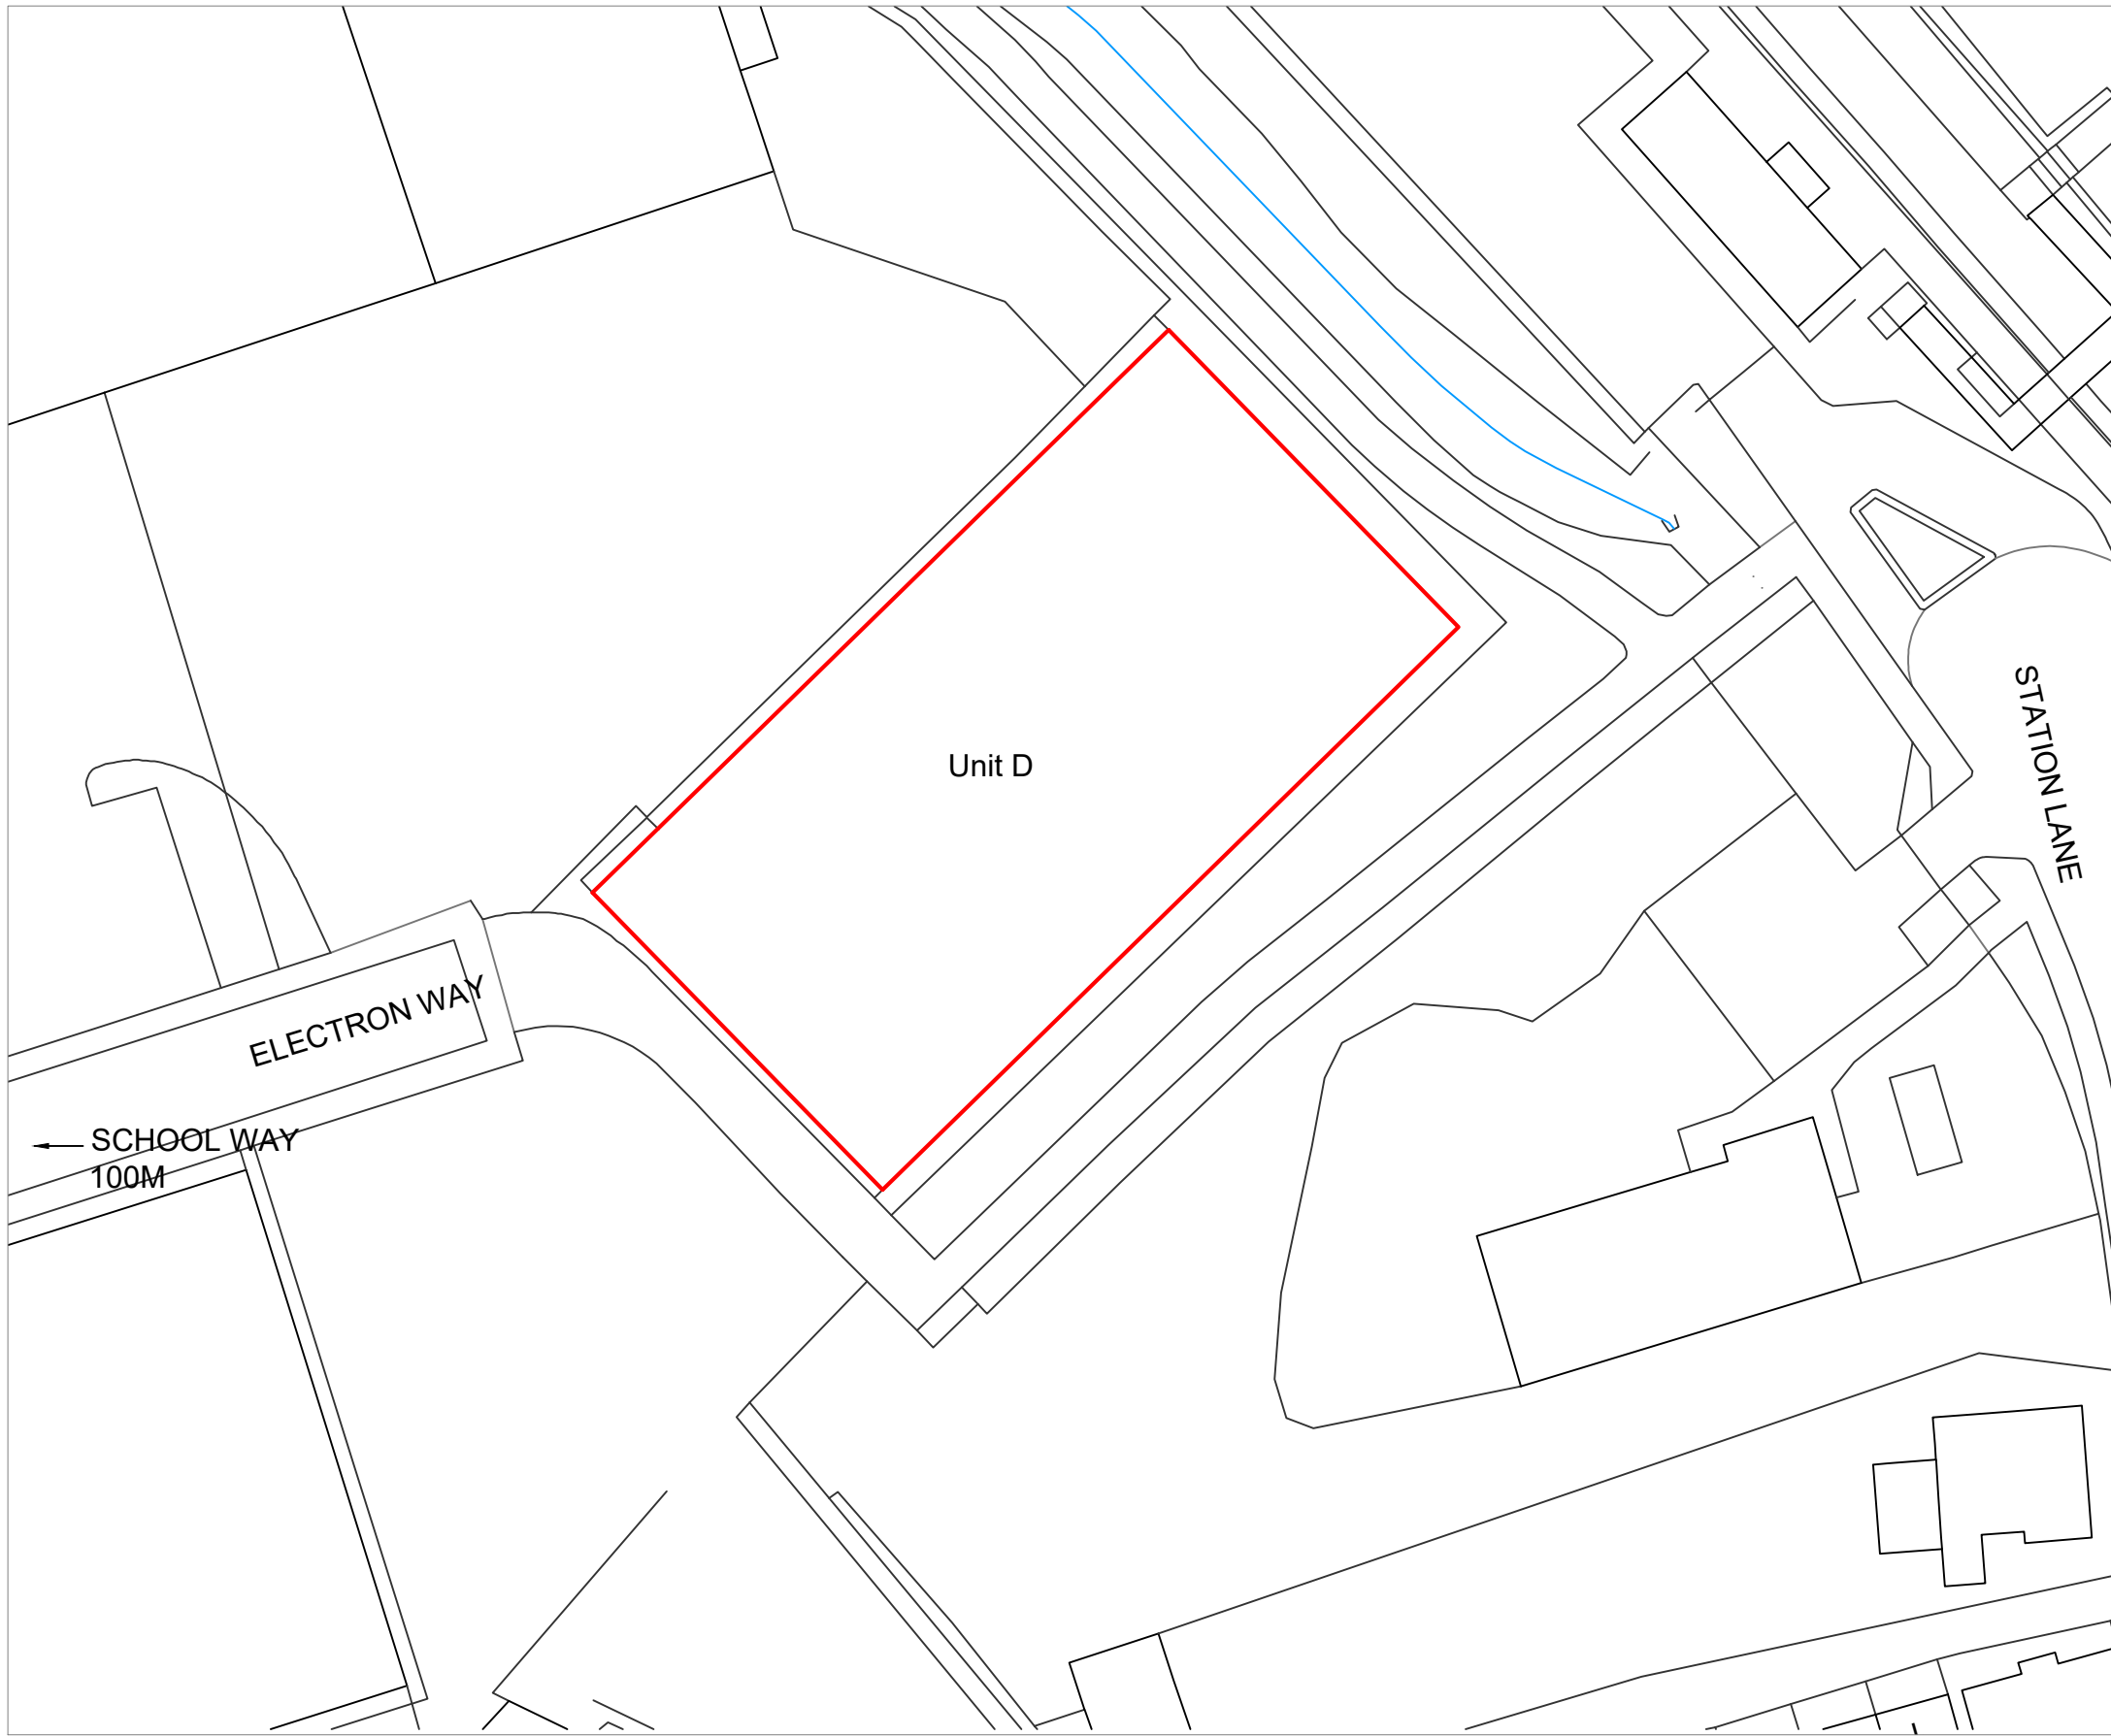


 

SITE PLAN - Scale 1:500

Scale in Metres

0 5 10 15 20 30 40 50

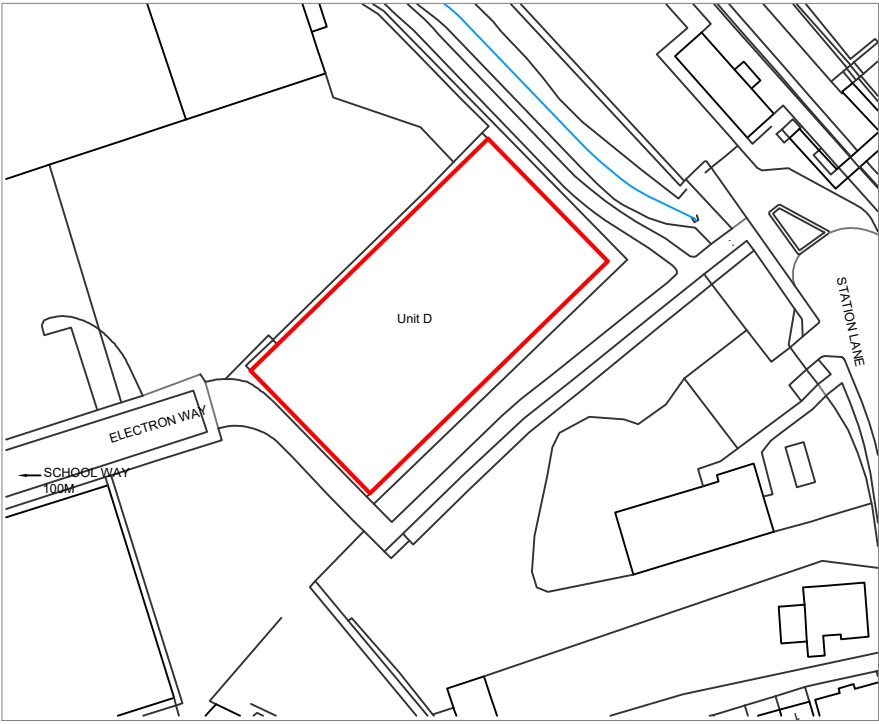

LOCATION PLAN - Scale 1:1250

Scale in Metres

0 10 20 30 40 50 100

Notes:

DO NOT SCALE FROM THIS DRAWING. Use figured dimensions only.

This drawing must be read in conjunction with all other related drawings and documentation. Any discrepancy in either must be reported immediately to JB.

It is the contractor's responsibility to check all dimensions on site, any discrepancy to be reported immediately to JB.

Details are representative only, size and final setting out to be verified on site, and subject to confirmation by relevant specialist subcontractor.

Full original record copies of issued drawings are kept at JB.



Drawing Status
PLANNING ISSUE

Rev	Description	By	Date
P1	PRELIMINARY ISSUE	HJB	27.02.26

Client
IPIF

Project Title
UNIT D, OMEGA ENTERPRISE PARK, EASTLEIGH

Drawing Title
SITE AND LOCATION PLAN

Scale at A1 1: 500 & 1:1250	Drawn HJB	Checked	Revision Date 27.02.26
--------------------------------	--------------	---------	---------------------------

Drawing Number Project		Originator -	Zone -XXX	Project Ref No.
xx Level	- xx Type	- xx Role	- 0001 Number	

Revision
P1