



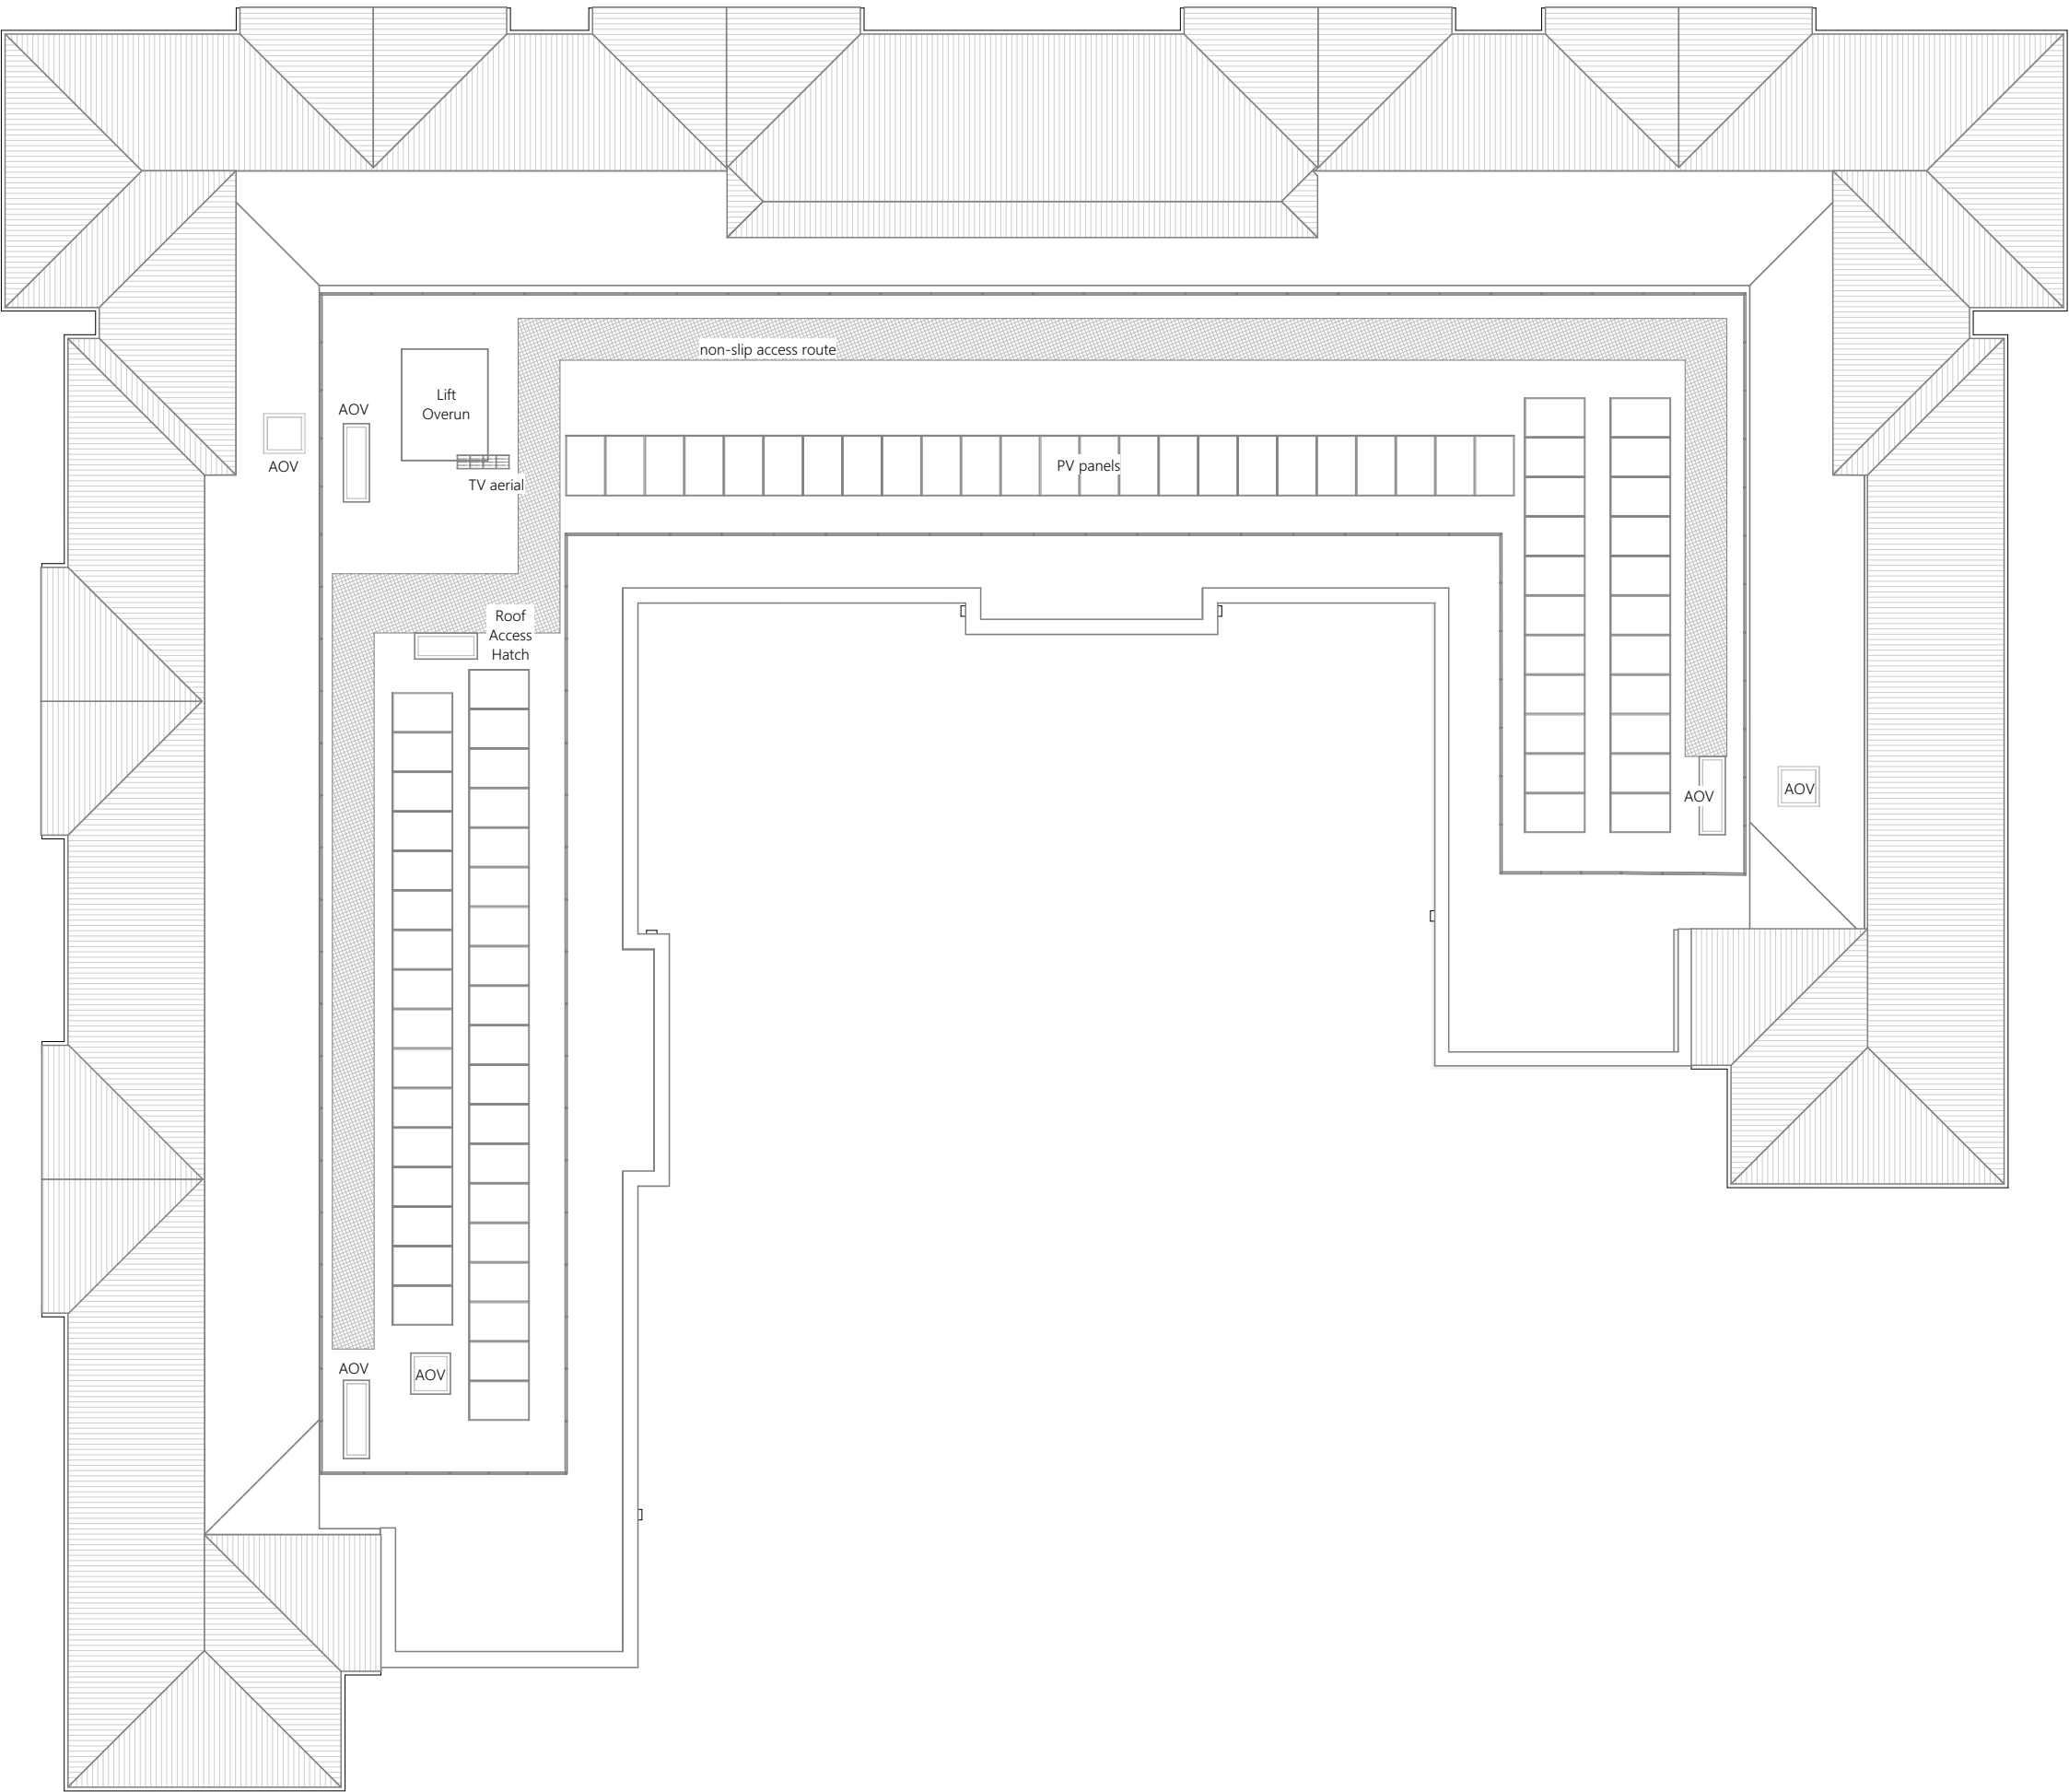

rev.	date	changes description	status	issued by
P05	19/01/2026	slip surface added, amendments to main block layout	S3	KM
P04	13/01/2026	stair C mirrored	S3	KM
P03	18/12/2025	PV added, D-marc barrier	S3	KM

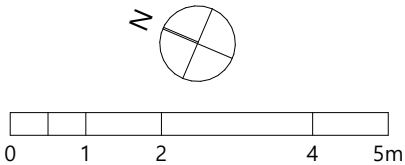

RE-
FOR
MAT

this drawing is the copyright of Re-Format LLP and may not be copied, altered or reproduced in any way or passed to a third party without written authority. All dimensions subject to site survey and site verification. Do not scale for construction ©

www.re-format.co.uk
mail@re-format.co.uk
+44 (0)1730 778778

drawn by	Date
KM	Dec 2025
checked by	Scale at A2
DB	1:200

region	project no.	stage no.	discipline	number
SO	2977	03	AC	0203
status	suitability description	revision		
S3	Suitable for Review and Comment	P05		

document title
Roof Plan
project title
McS Boorley Green