



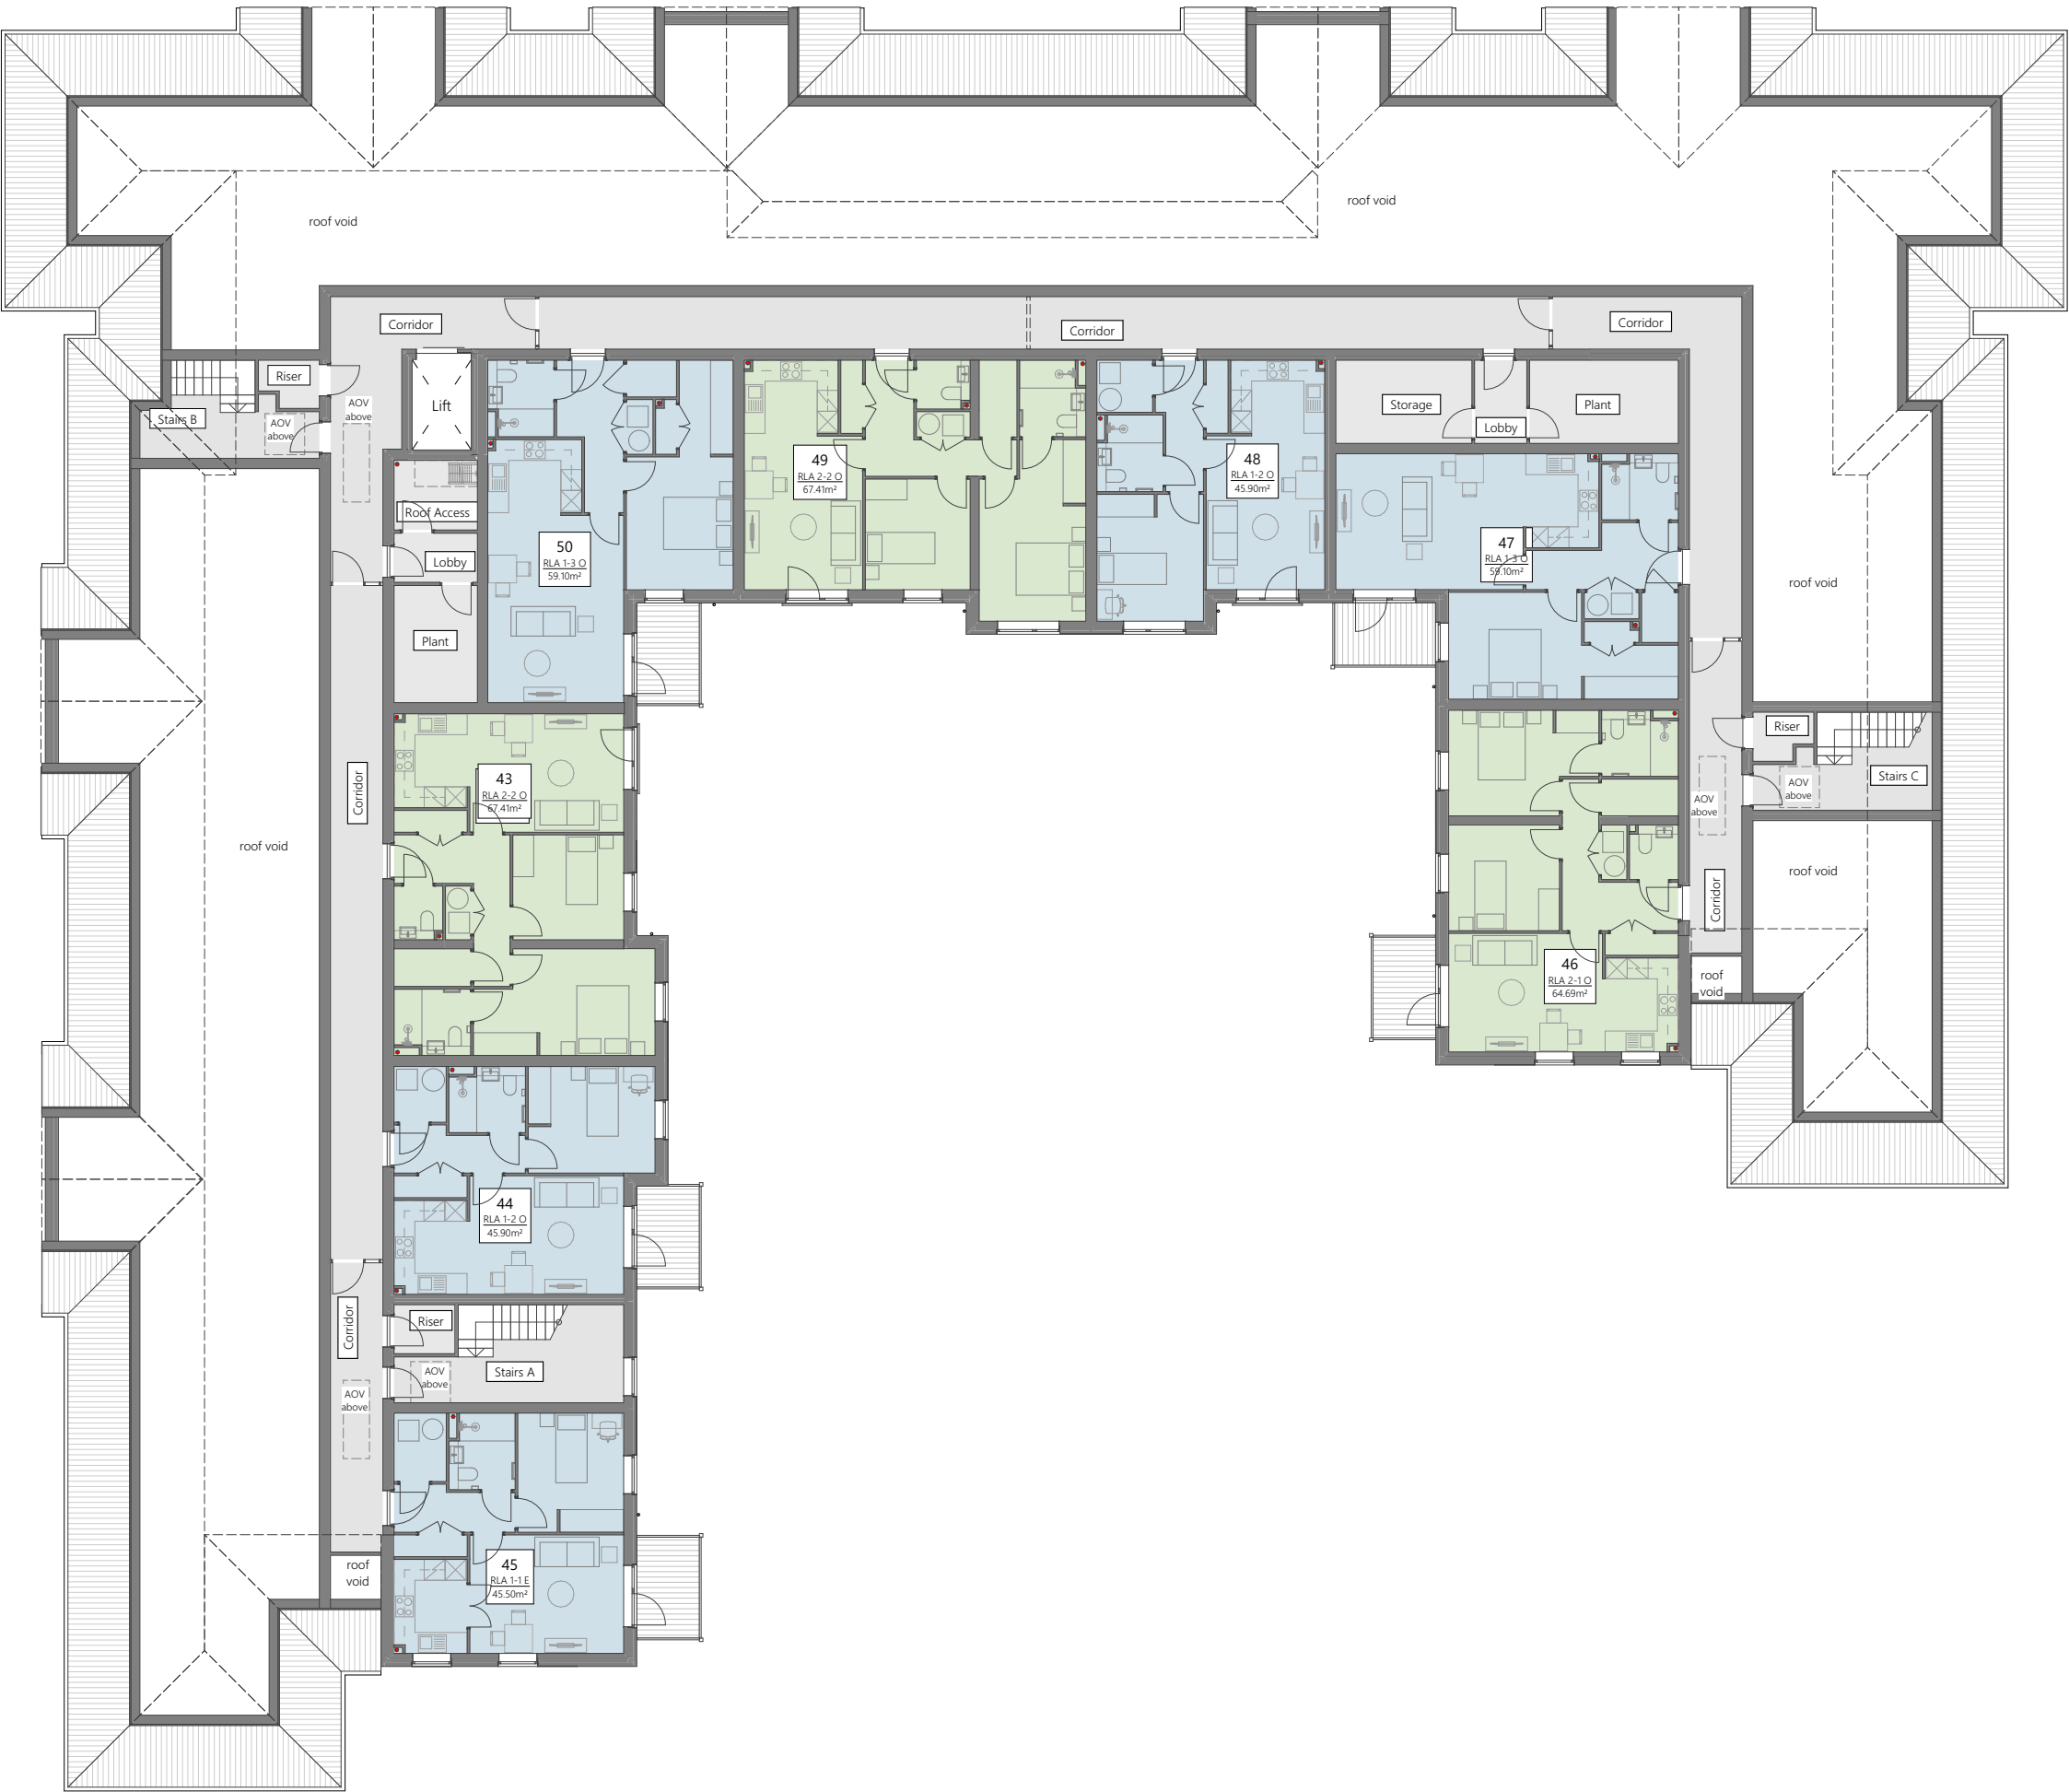

rev.	date	changes description	status	issued by
P08	05/02/2026	downpipes added, SVPs revised	S4	KM
P07	03/02/2026	window moved in RLA block	S4	KM
P06	20/01/2026	minor changes to internal layout of RLA block	S3	KM

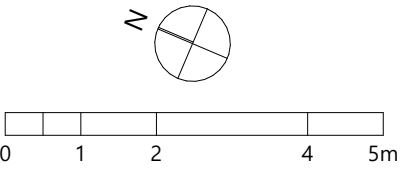

RE-
FOR
MAT

this drawing is the copyright of
Re-Format LLP and may not be copied,
altered or reproduced in any way or
passed to a third party without written
authority. All dimensions subject to site
survey and site verification. Do not
scale for construction ©

www.re-format.co.uk
mail@re-format.co.uk
+44 (0)1730 778778

drawn by	Date
KM	Dec 2025
checked by	Scale at A2
DB	1:200

region	project no.	stage no.	discipline	number
SO - 2977 - 03 - AC - 0202				
status	suitability description			revision
S4	Suitable for Stage Approval			P08

document title
Second Floor Plan