

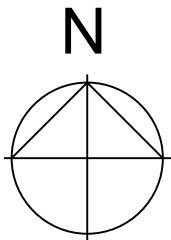


a			
b			
c			
Job Title: Oakwood Road			
Existing & Proposed Drawings: Site Location & Block Plan			
Scale: As Shown @ A2			
Drg.No: WATD-001-P			
Drawn by: LMW			
Issued to: Client			
Status: Planning			
Date: 15.10.2025			
WATDESIGN RIBA ARCHITECT			
WAT DESIGN Southsea, Hampshire			

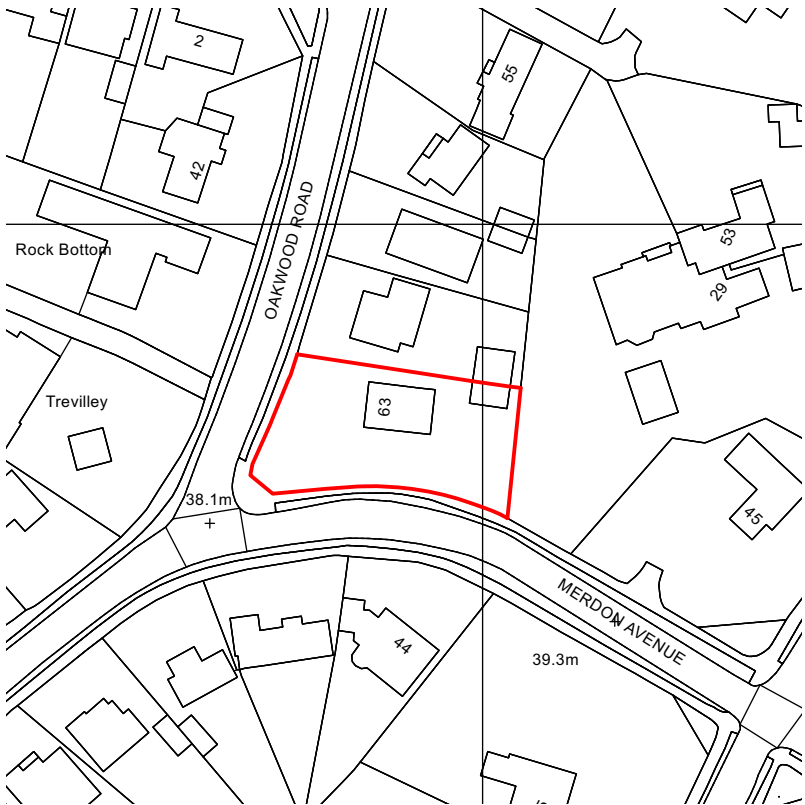

BLOCK PLAN 1:1250

LICENCE NUMBER: 100047474

 

PROPOSED SITE PLAN 1:200

