

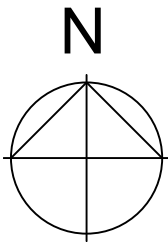


a		
b		
c		
Job Title: Oakwood Road		
Existing Drawings: Existing Floor Plans & Elevations		
Scale: As Shown @ A1		
Drg No: WATD-002-P		
Drawn by: LMW		
Issued to: Client		
Status: Planning		
Date: 15.10.2025		
WATDESIGN RIBA ARCHITECT		
WAT DESIGN RIBA ARCHITECT		


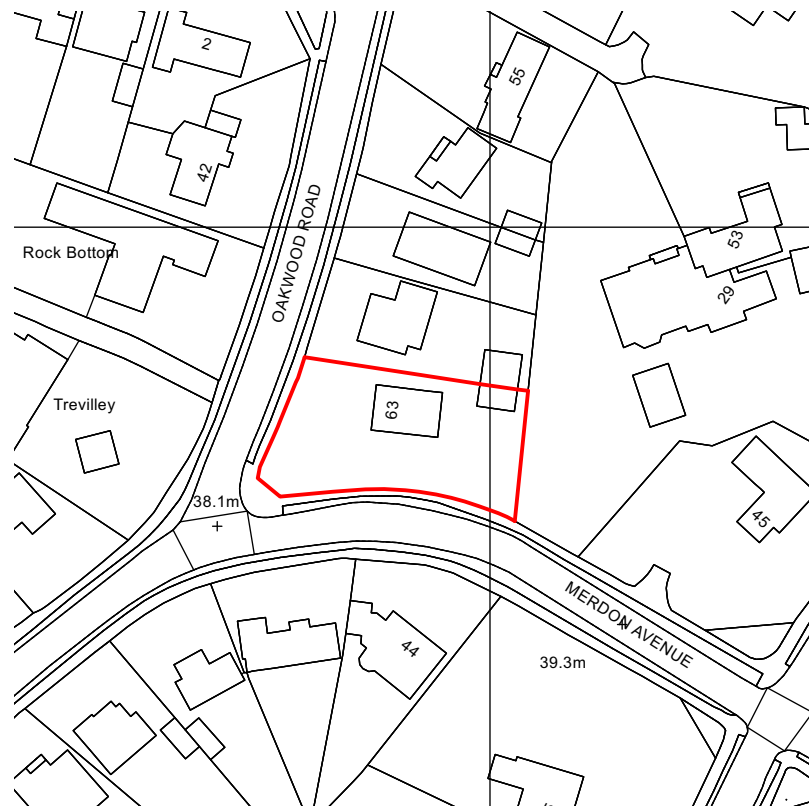


BLOCK PLAN 1:1250


LICENCE NUMBER: 100047474

 


PROPOSED SITE PLAN 1:200

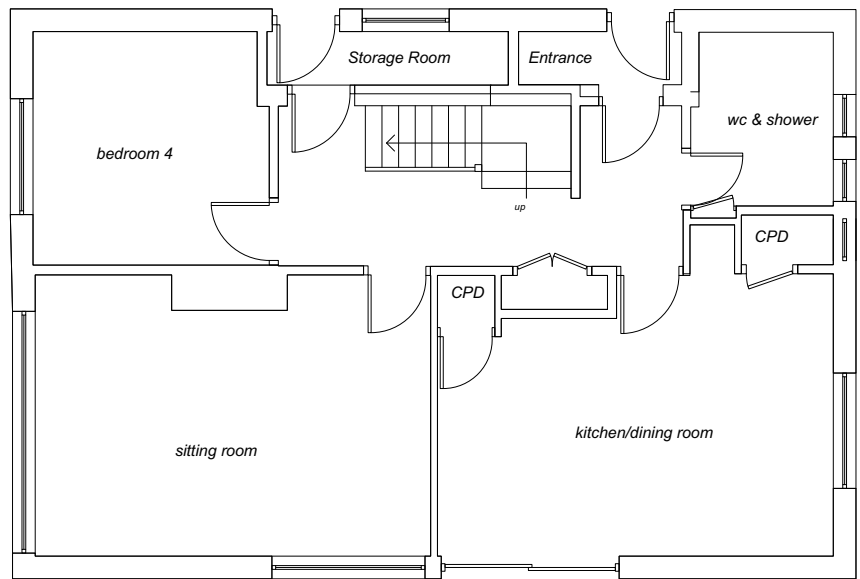 


EXISTING GROUND FLOOR PLAN 1:100

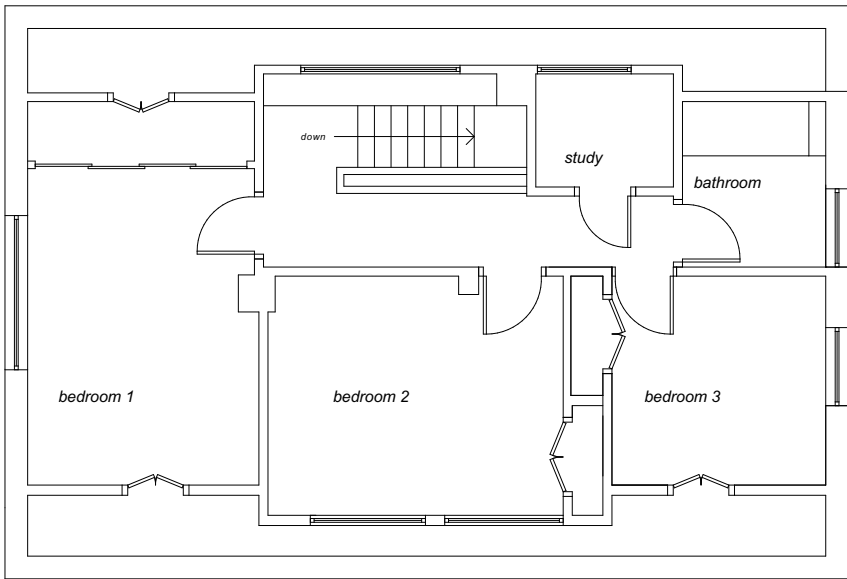

EXISTING FIRST FLOOR PLAN 1:100

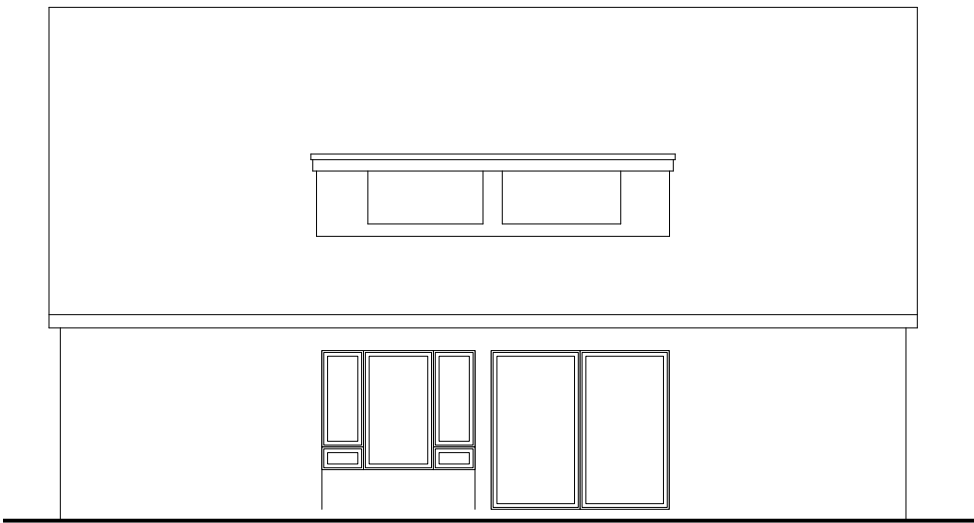

EXISTING SIDE ELEVATION 1:100

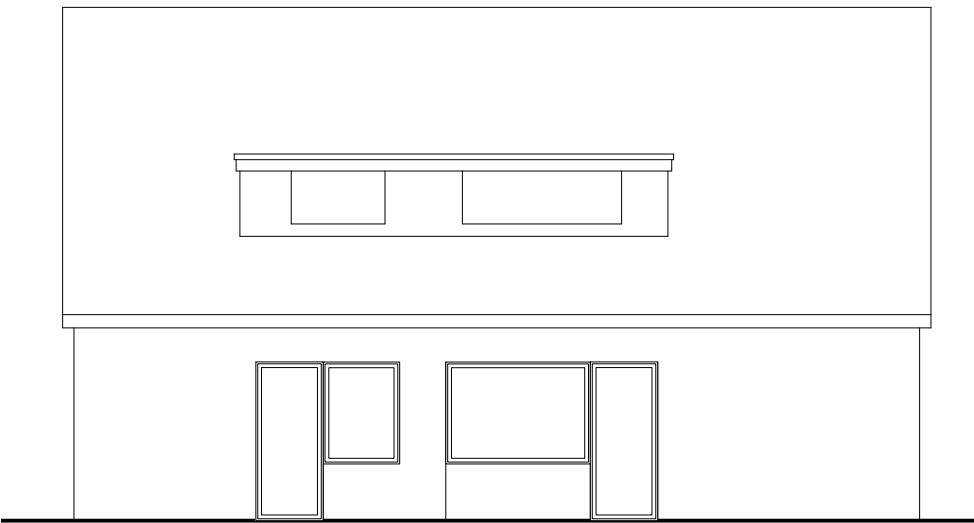


EXISTING SIDE ELEVATION 1:100





EXISTING FRONT ELEVATION 1:100




EXISTING REAR ELEVATION 1:100

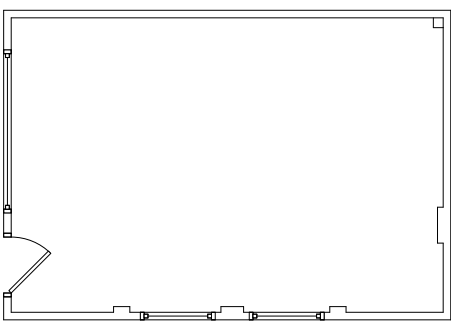


EXISTING GROUND FLOOR PLAN (GARAGE) 1:100

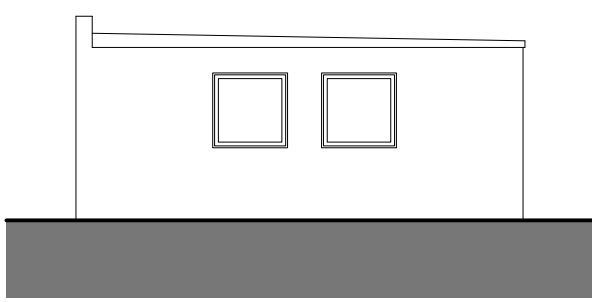 

EXISTING SIDE ELEVATION (GARAGE) 1:100

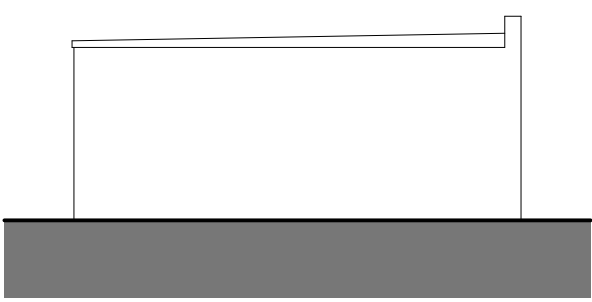

EXISTING SIDE ELEVATION (GARAGE) 1:100

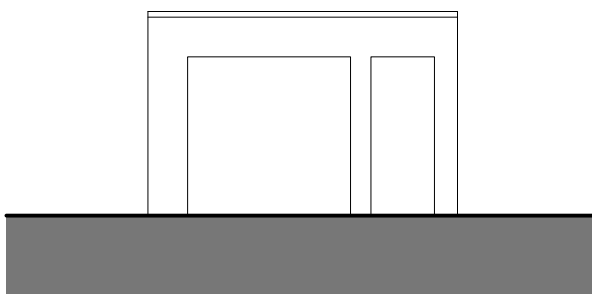

EXISTING FRONT ELEVATION (GARAGE) 1:100



EXISTING REAR ELEVATION (GARAGE) 1:100