

a

b

c

Job Title: Oakwood Road

Proposed Drawings:
Proposed Elevations

Scale: As Shown @ A1

Drg No: WATD-004-P

Drawn by: LMW

Issued to: Client

Status: Planning

Date: 15.10.2025

WATDESIGN


RIBA ARCHITECT

WAT DESIGN

Architects



PROPOSED SITE PLAN 1:200

 

WHITE RENDER



SLATE ROOF TILES





LIGHT OAK
COMPOSITE CLADDING




STACKED STONE WALL



PROPOSED SIDE ELEVATION 1:50

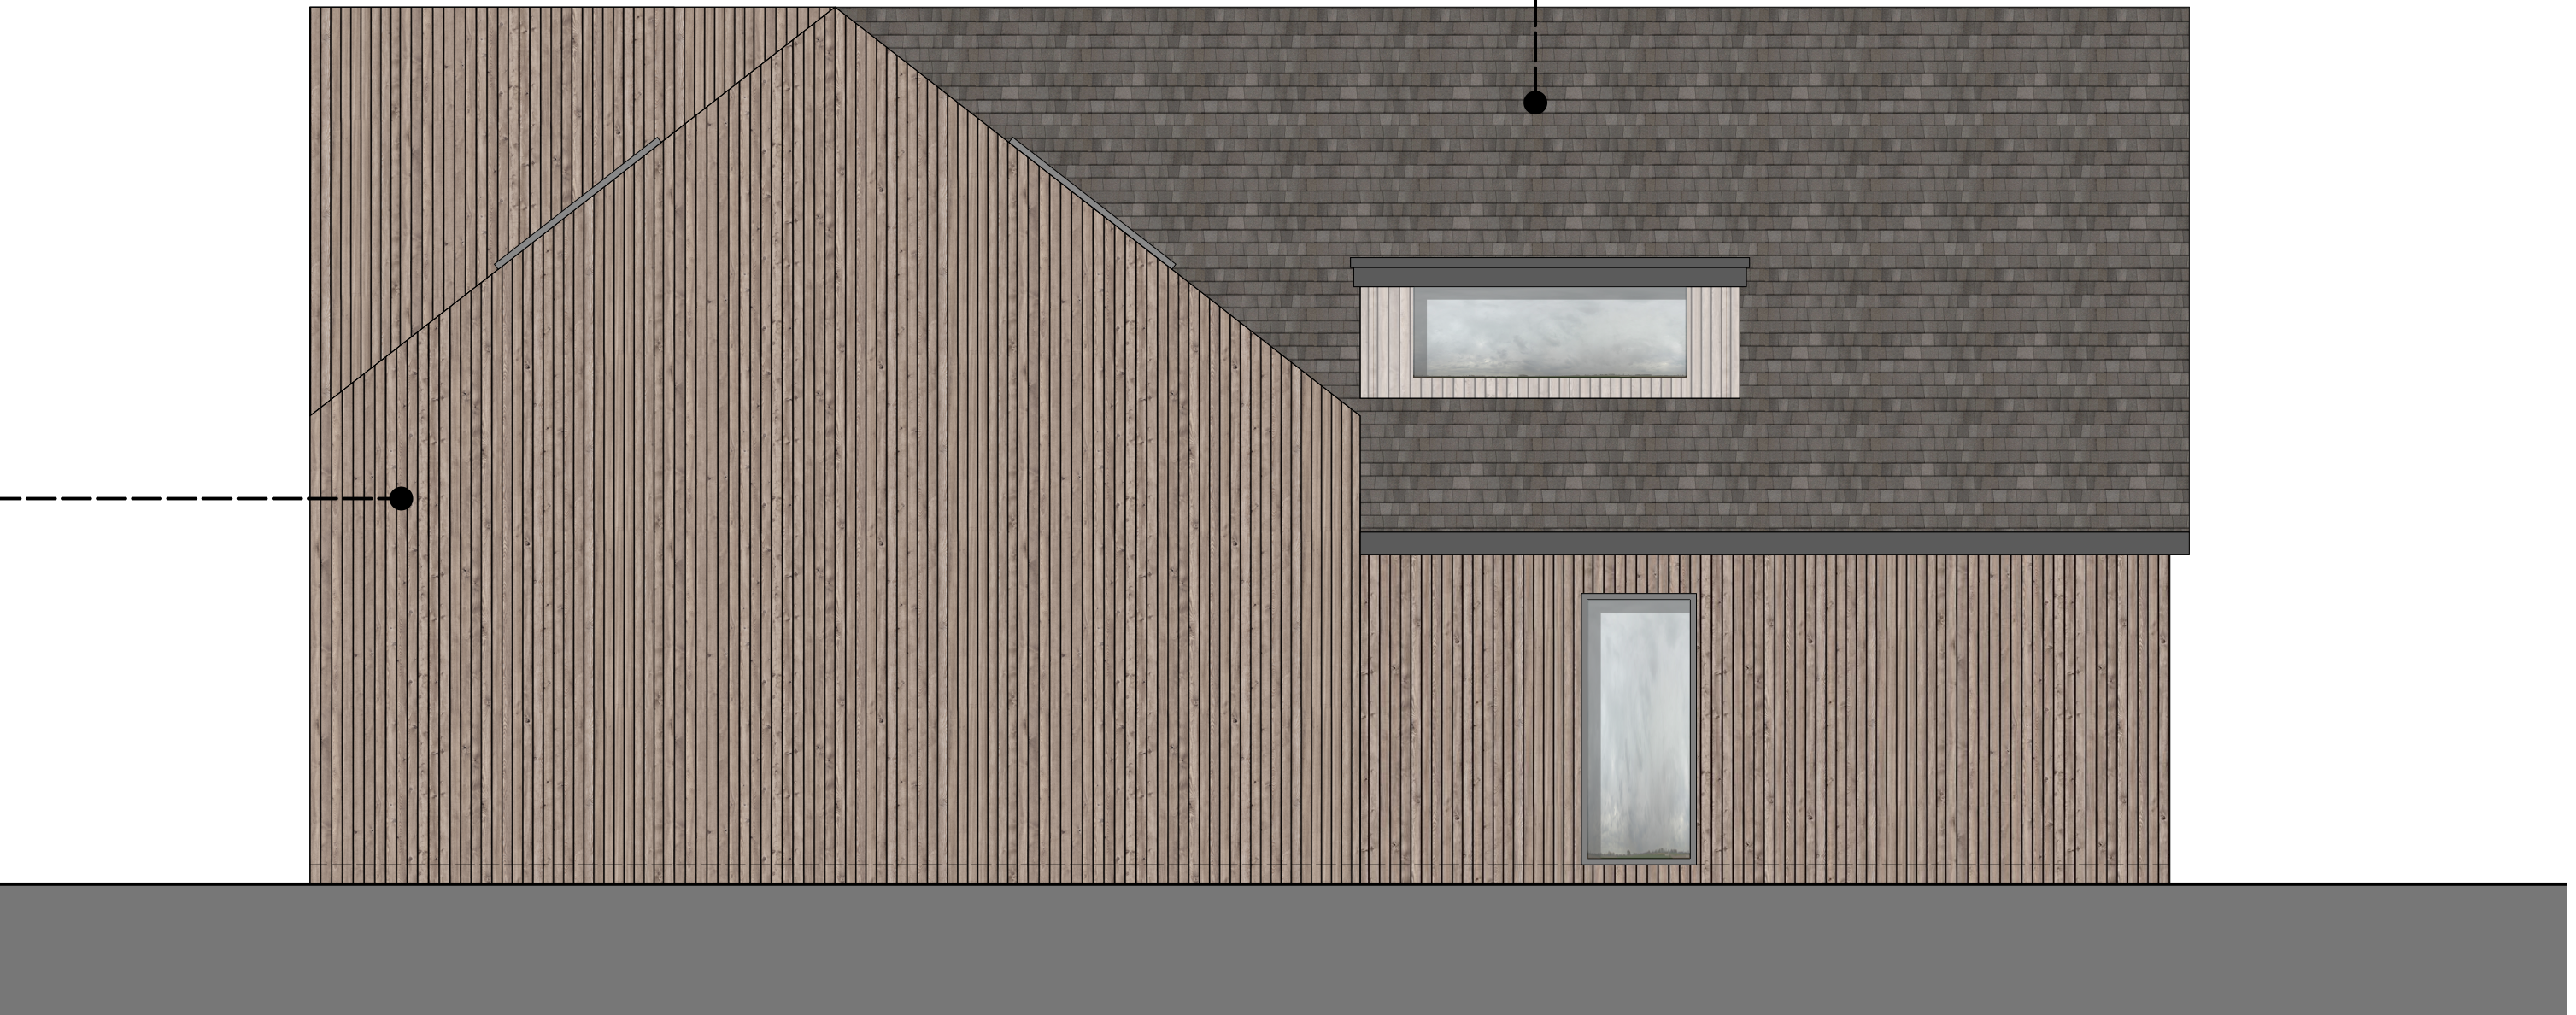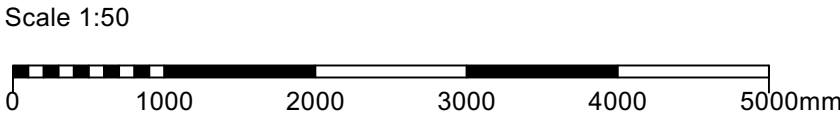

PROPOSED SIDE ELEVATION 1:50

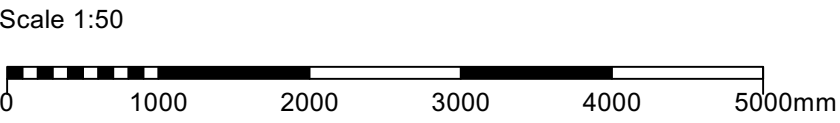

PROPOSED FRONT ELEVATION 1:100



PROPOSED REAR ELEVATION 1:100

