




FENCING SIDE ELEVATION SOUTH
scale 1 : 100

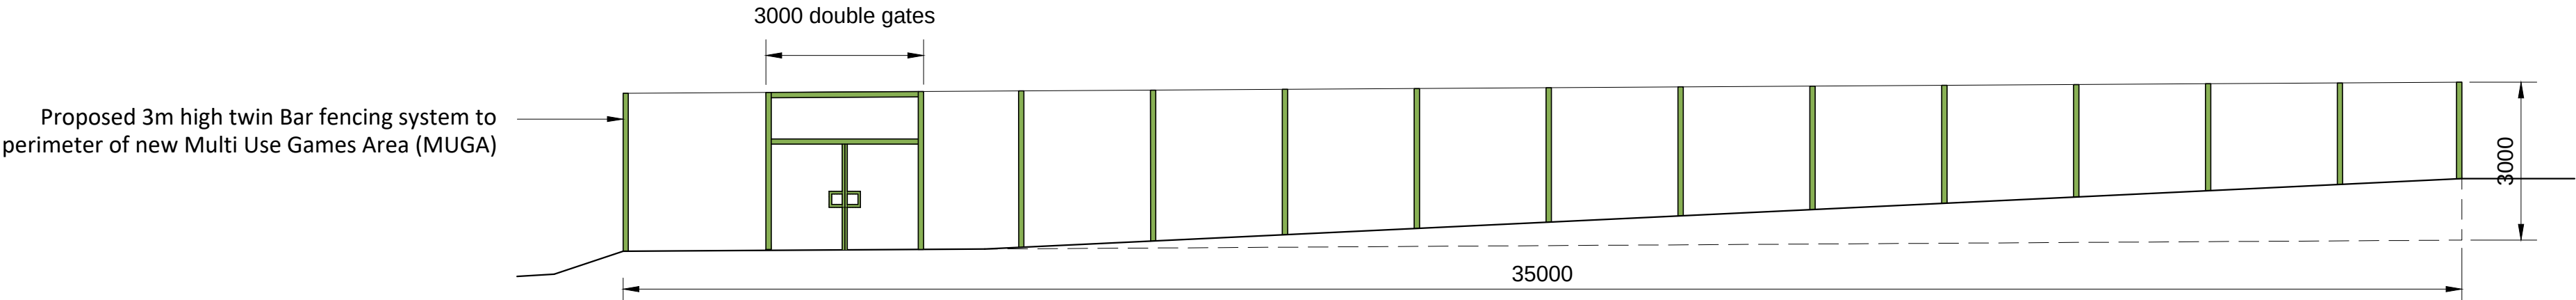


FENCING SIDE ELEVATION NORTH
scale 1 : 100

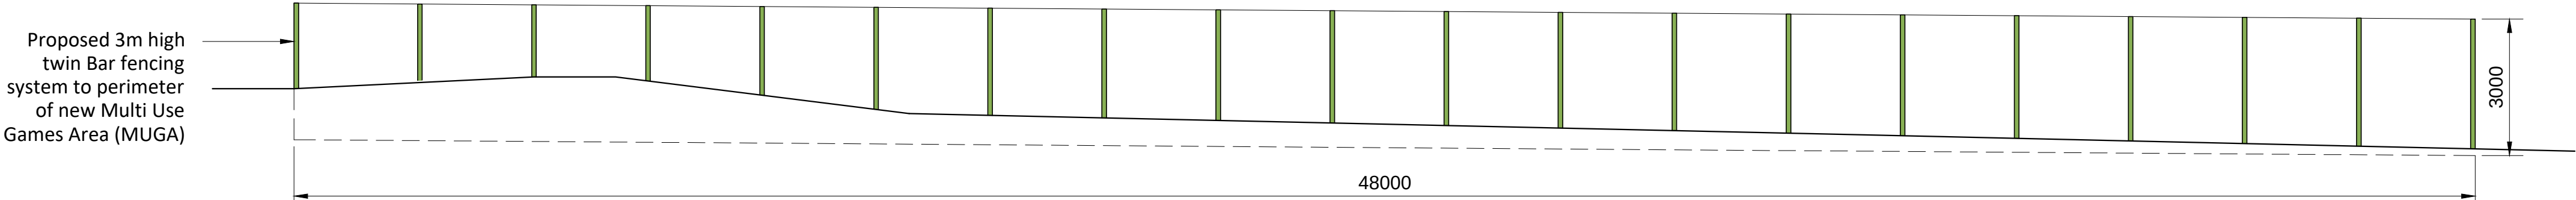


FENCING SIDE ELEVATION WEST
scale 1 : 100

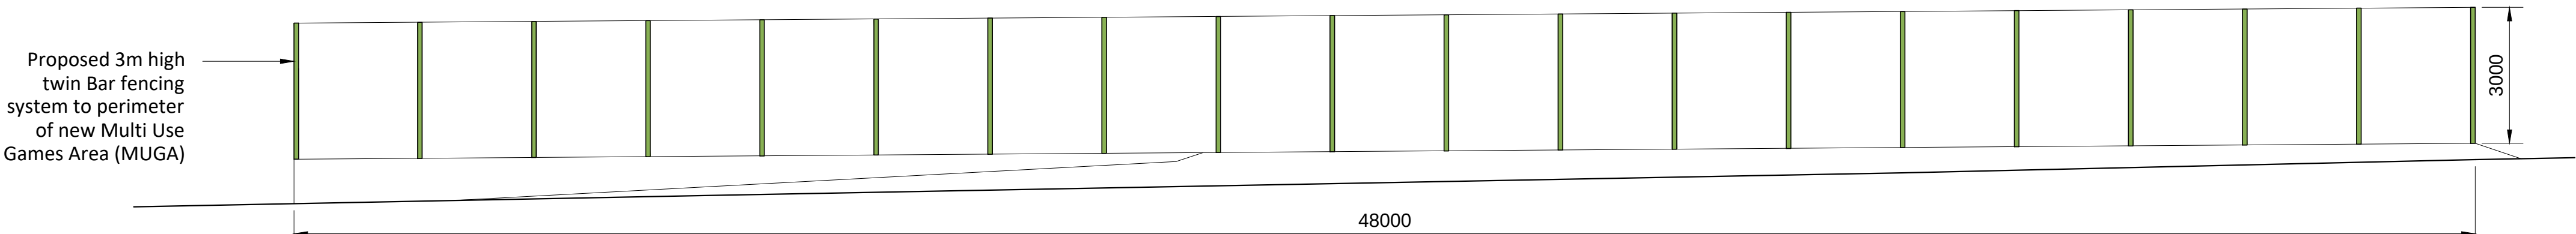


FENCING SIDE ELEVATION EAST
scale 1 : 100

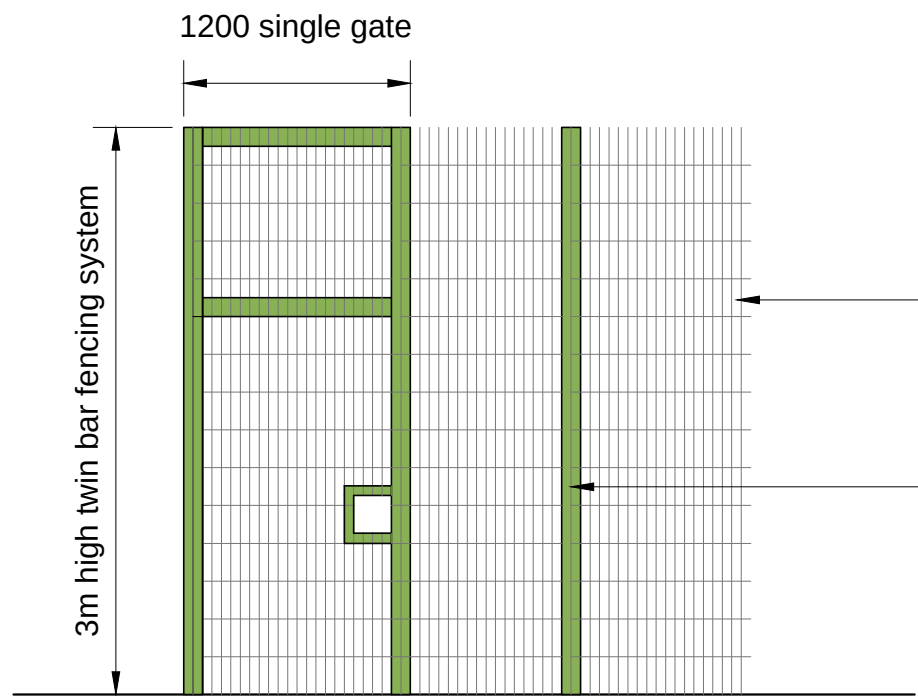


TYPICAL SINGLE GATE DETAIL
scale 1 : 40

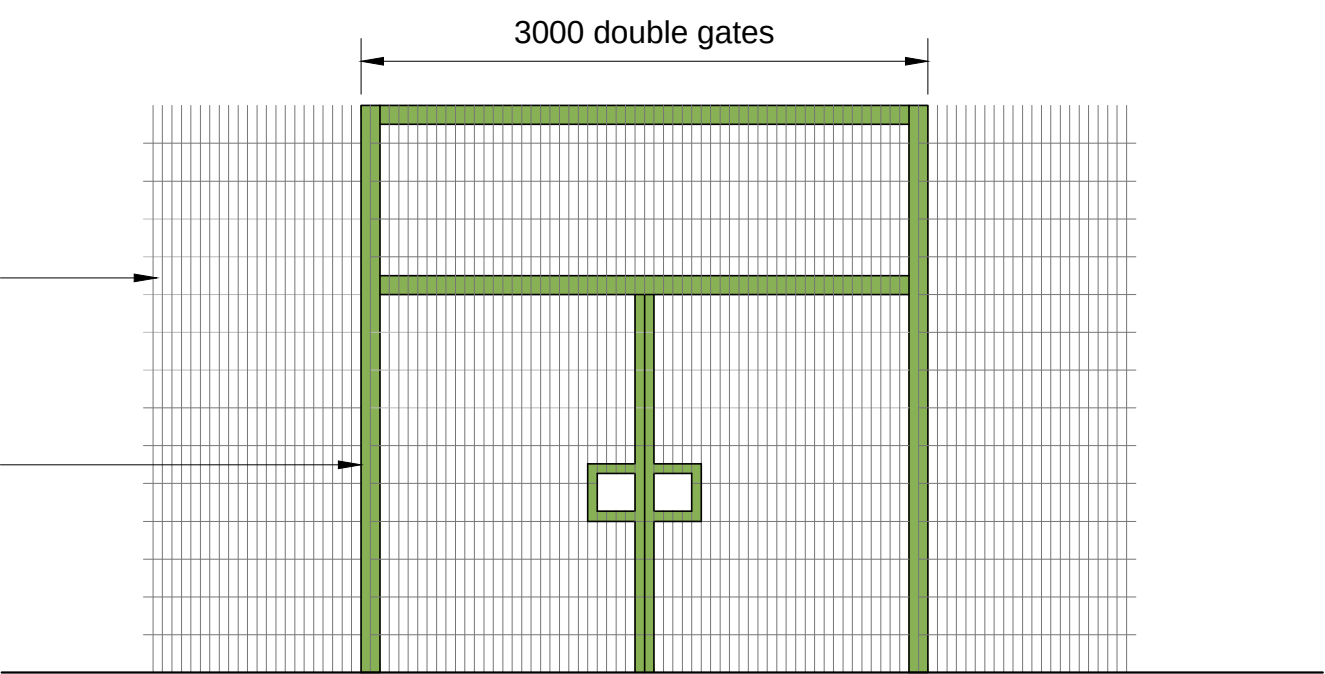


TYPICAL DOUBLE GATE DETAIL
scale 1 : 40

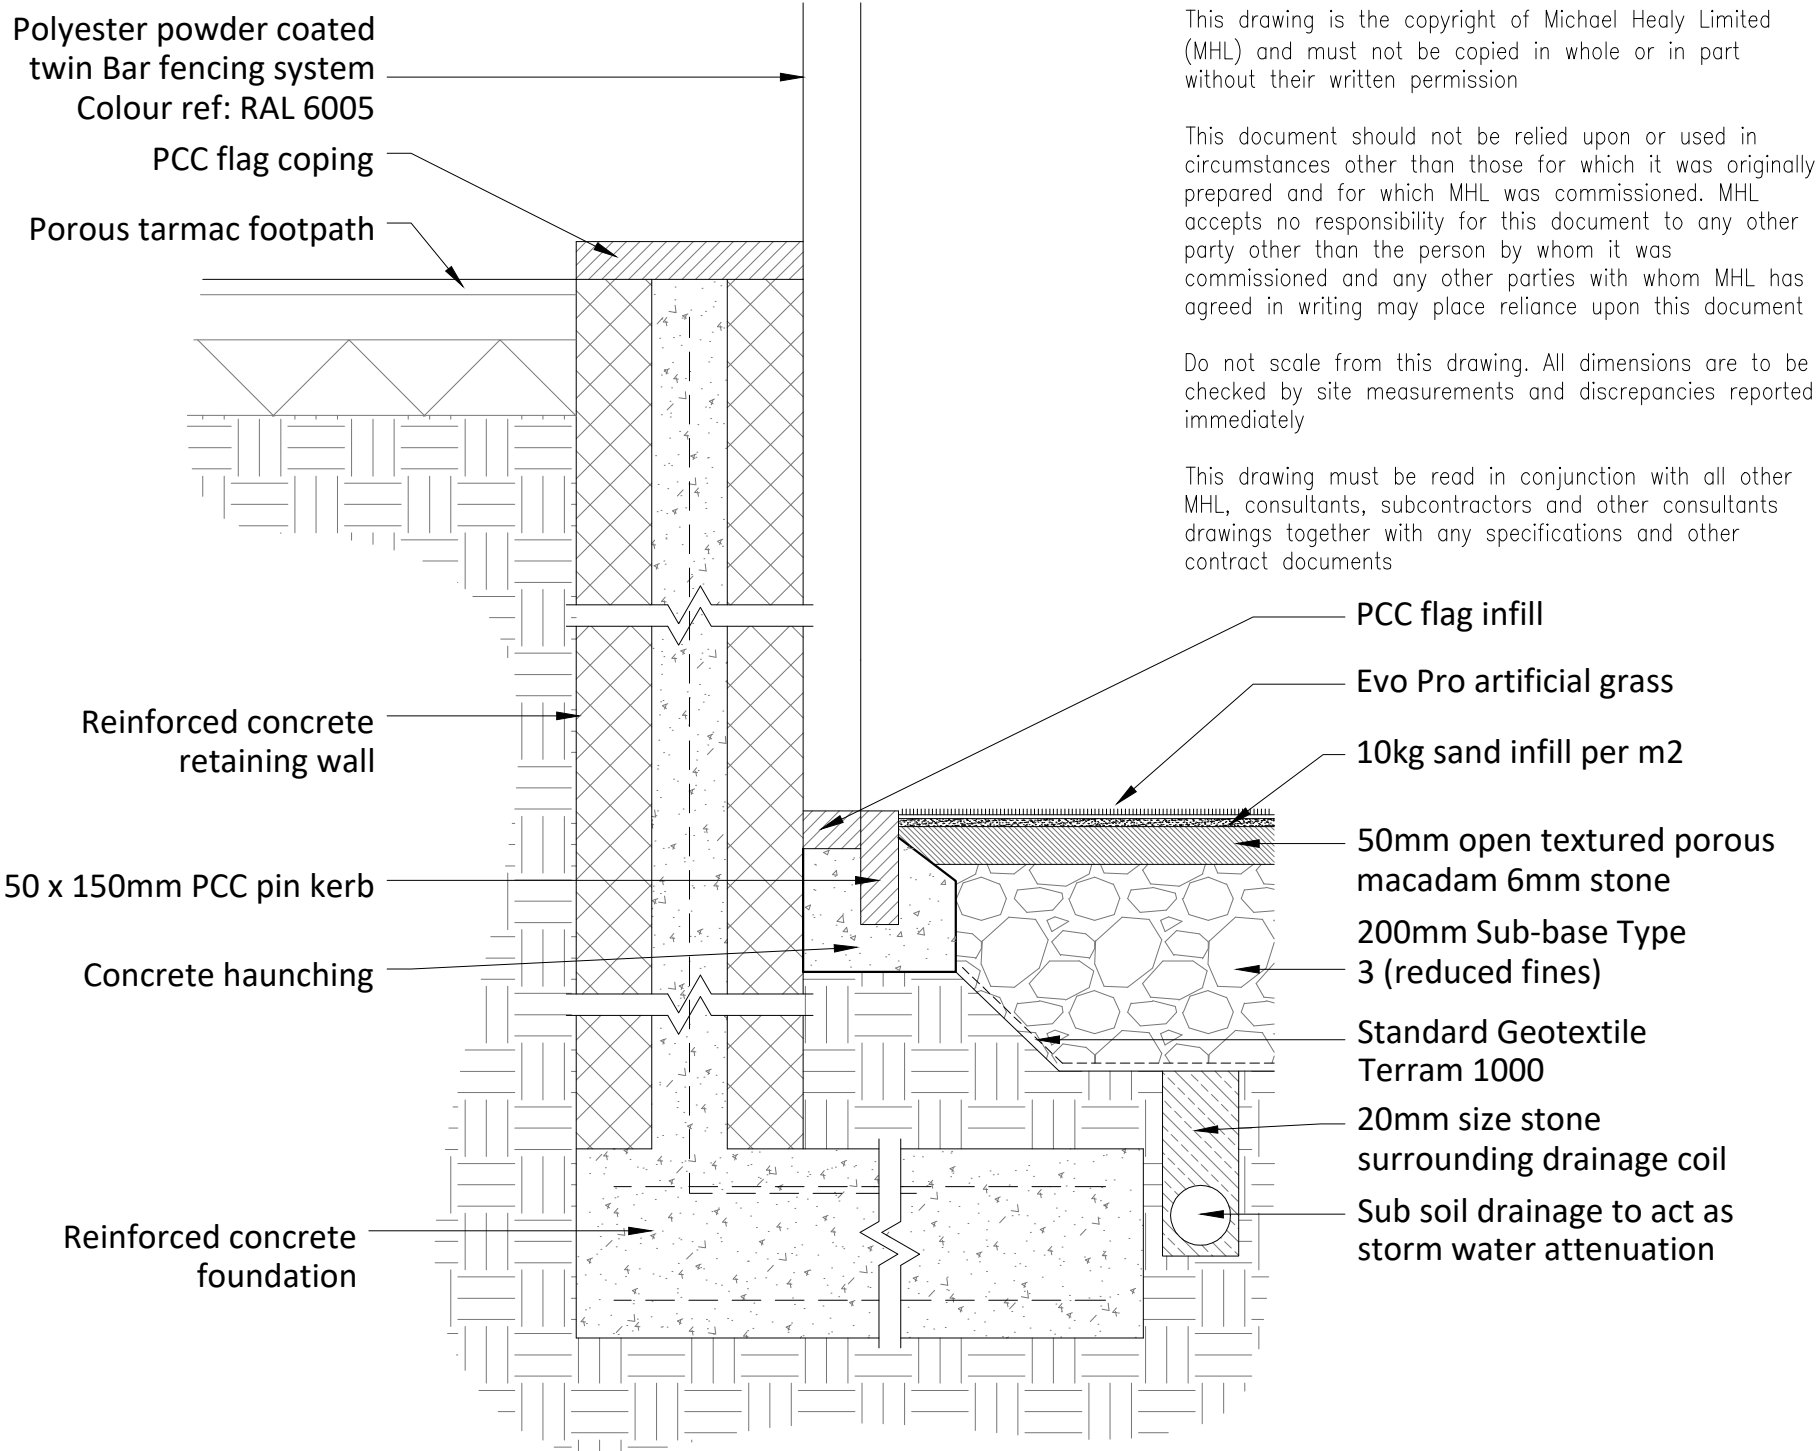

TYPICAL RETAINING WALL SECTION DETAIL
scale 1 : 10

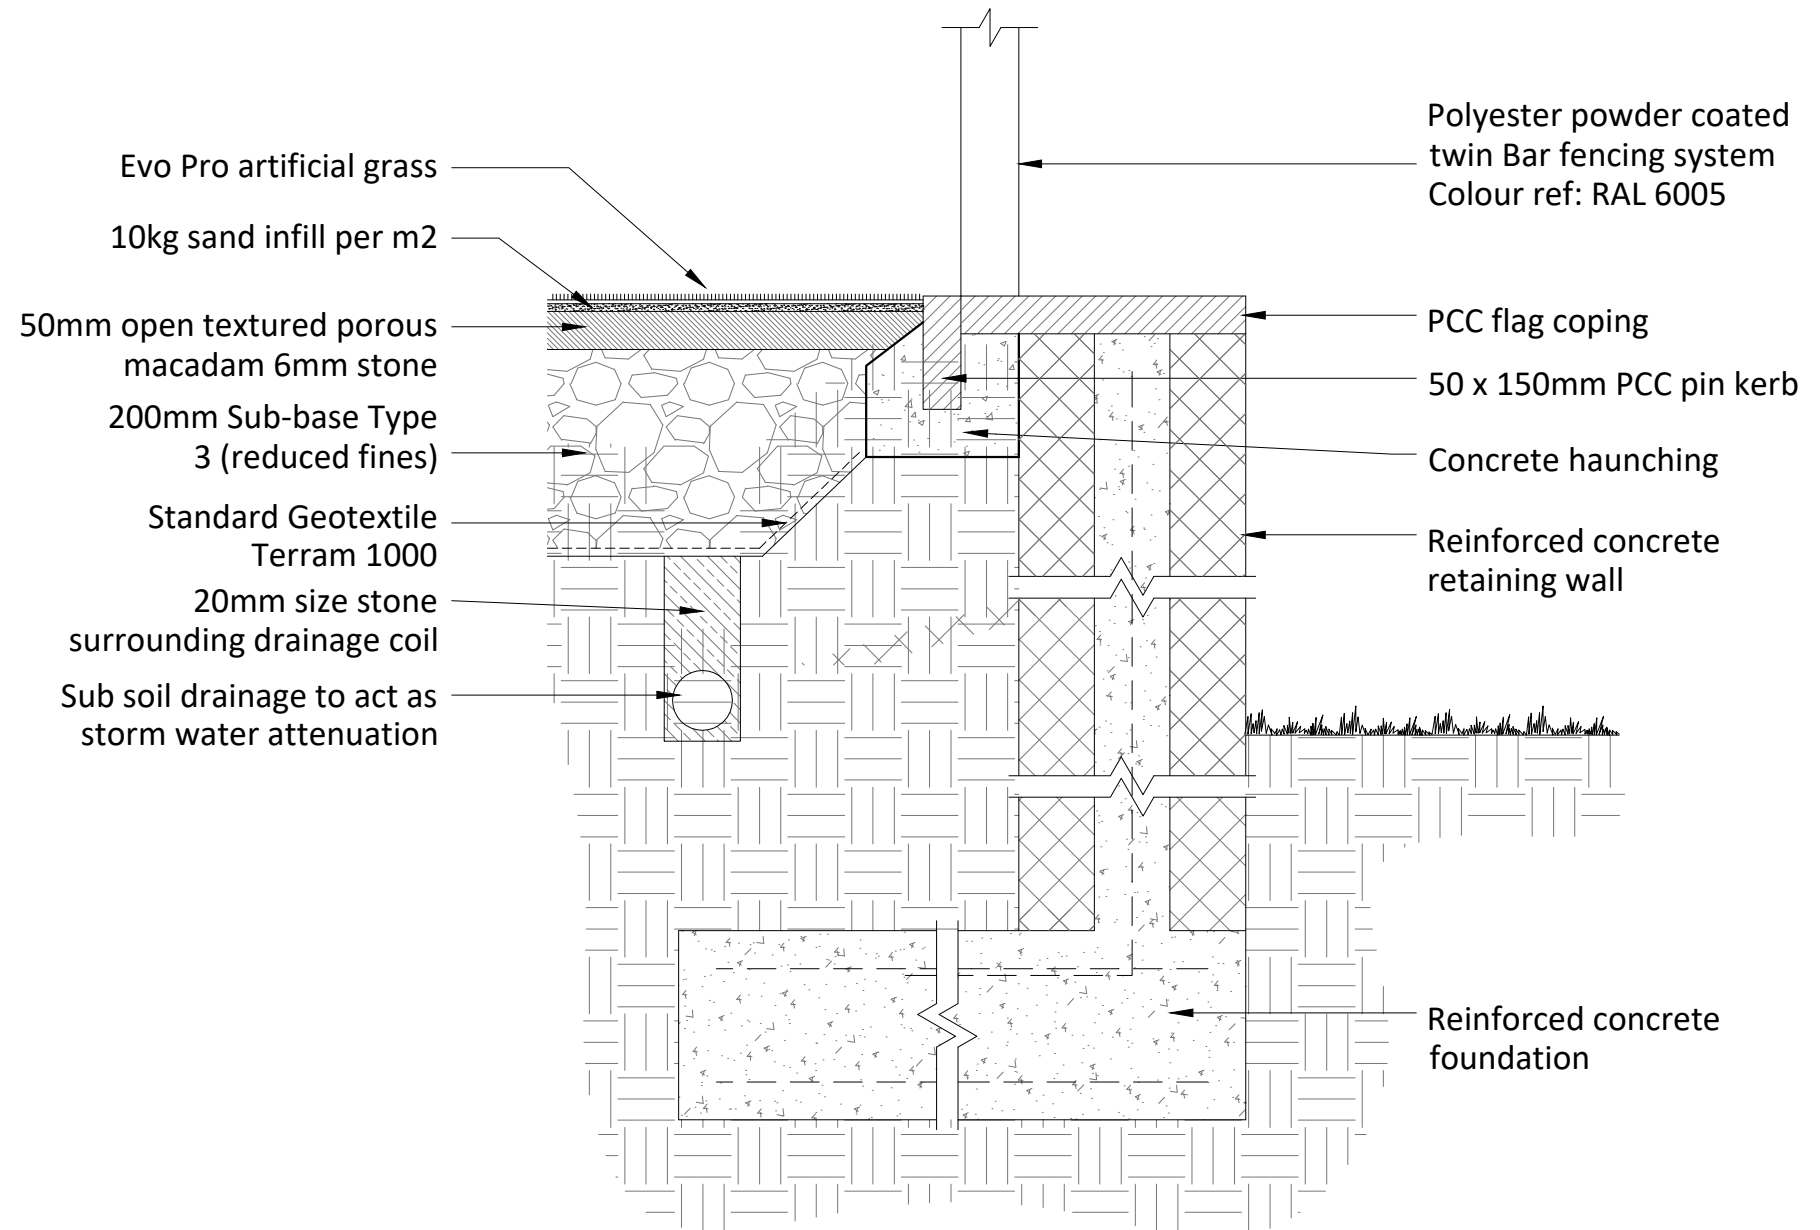

TYPICAL RETAINING WALL SECTION DETAIL
scale 1 : 10

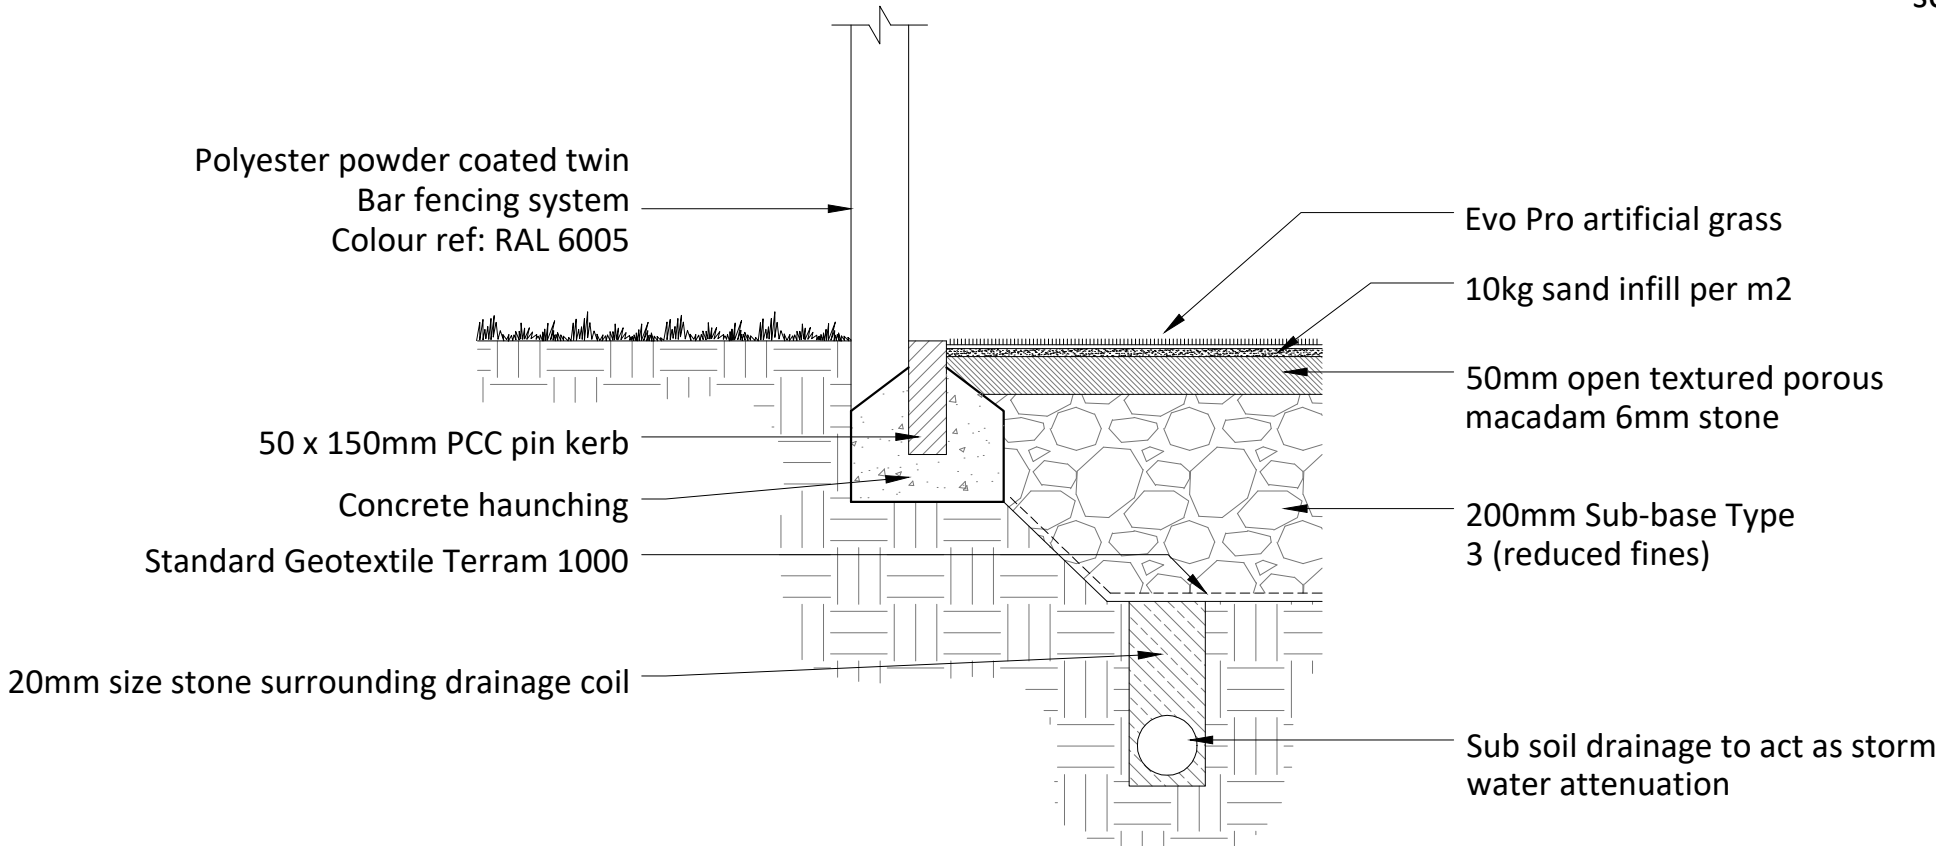

TYPICAL CONSTRUCTION SECTION DETAIL
scale 1 : 10

This drawing is the copyright of Michael Healy Limited (MHL) and must not be copied in whole or in part without their written permission.

This document should not be relied upon or used in circumstances other than those for which it was originally prepared and for which MHL was commissioned. MHL accepts no responsibility for this document to any other party other than the person by whom it was commissioned and any other parties with whom MHL has agreed in writing may place reliance upon this document.

Do not scale from this drawing. All dimensions are to be checked by site measurements and discrepancies reported immediately.

This drawing must be read in conjunction with all other MHL, consultants, subcontractors and other consultants drawings together with any specifications and other contract documents.

F	Path and retaining wall levels indicated to coordinate with drawing 04. Typical retaining wall details added.	Mar 2022
E	Gates relocated to suit new path levels to coordinate with drawing 04	Mar 2022
D	Gates relocated.	May 2021
C	Fencing mesh confirmed as twin bar. Colour ref for fencing added.	May 2021
B	Embankment omitted. Gates relocated.	May 2021
A	Scale bar added	Apr 2021
Rev	Description	Date
michael healy limited architectural design + project management m : 07952 114756 e : info@michaelhealy.co.uk t : 01704 514751 w : www.michaelhealy.co.uk		
Client	Synthetic Turf Management Ltd	
Project	Proposed Multi Use Games Area at The King's School, Lakesmere House Allington Lane, Fair Oak, Eastleigh, SO50 7DB	
Scale	1:100 @ A1 (1:200 @ A3)	Date March 2021
Dwg	Proposed Fencing Elevations and Typical Construction Section Details	
Issu	PLANNING APPLICATION	
Project Ref	Drawing No.	Revision
1159	05	F