



LOCATION PLAN
SCALE 1:1250

 


SCALE BAR 1:1250

 


SCALE BAR 1:500



SCALE BAR 1:200

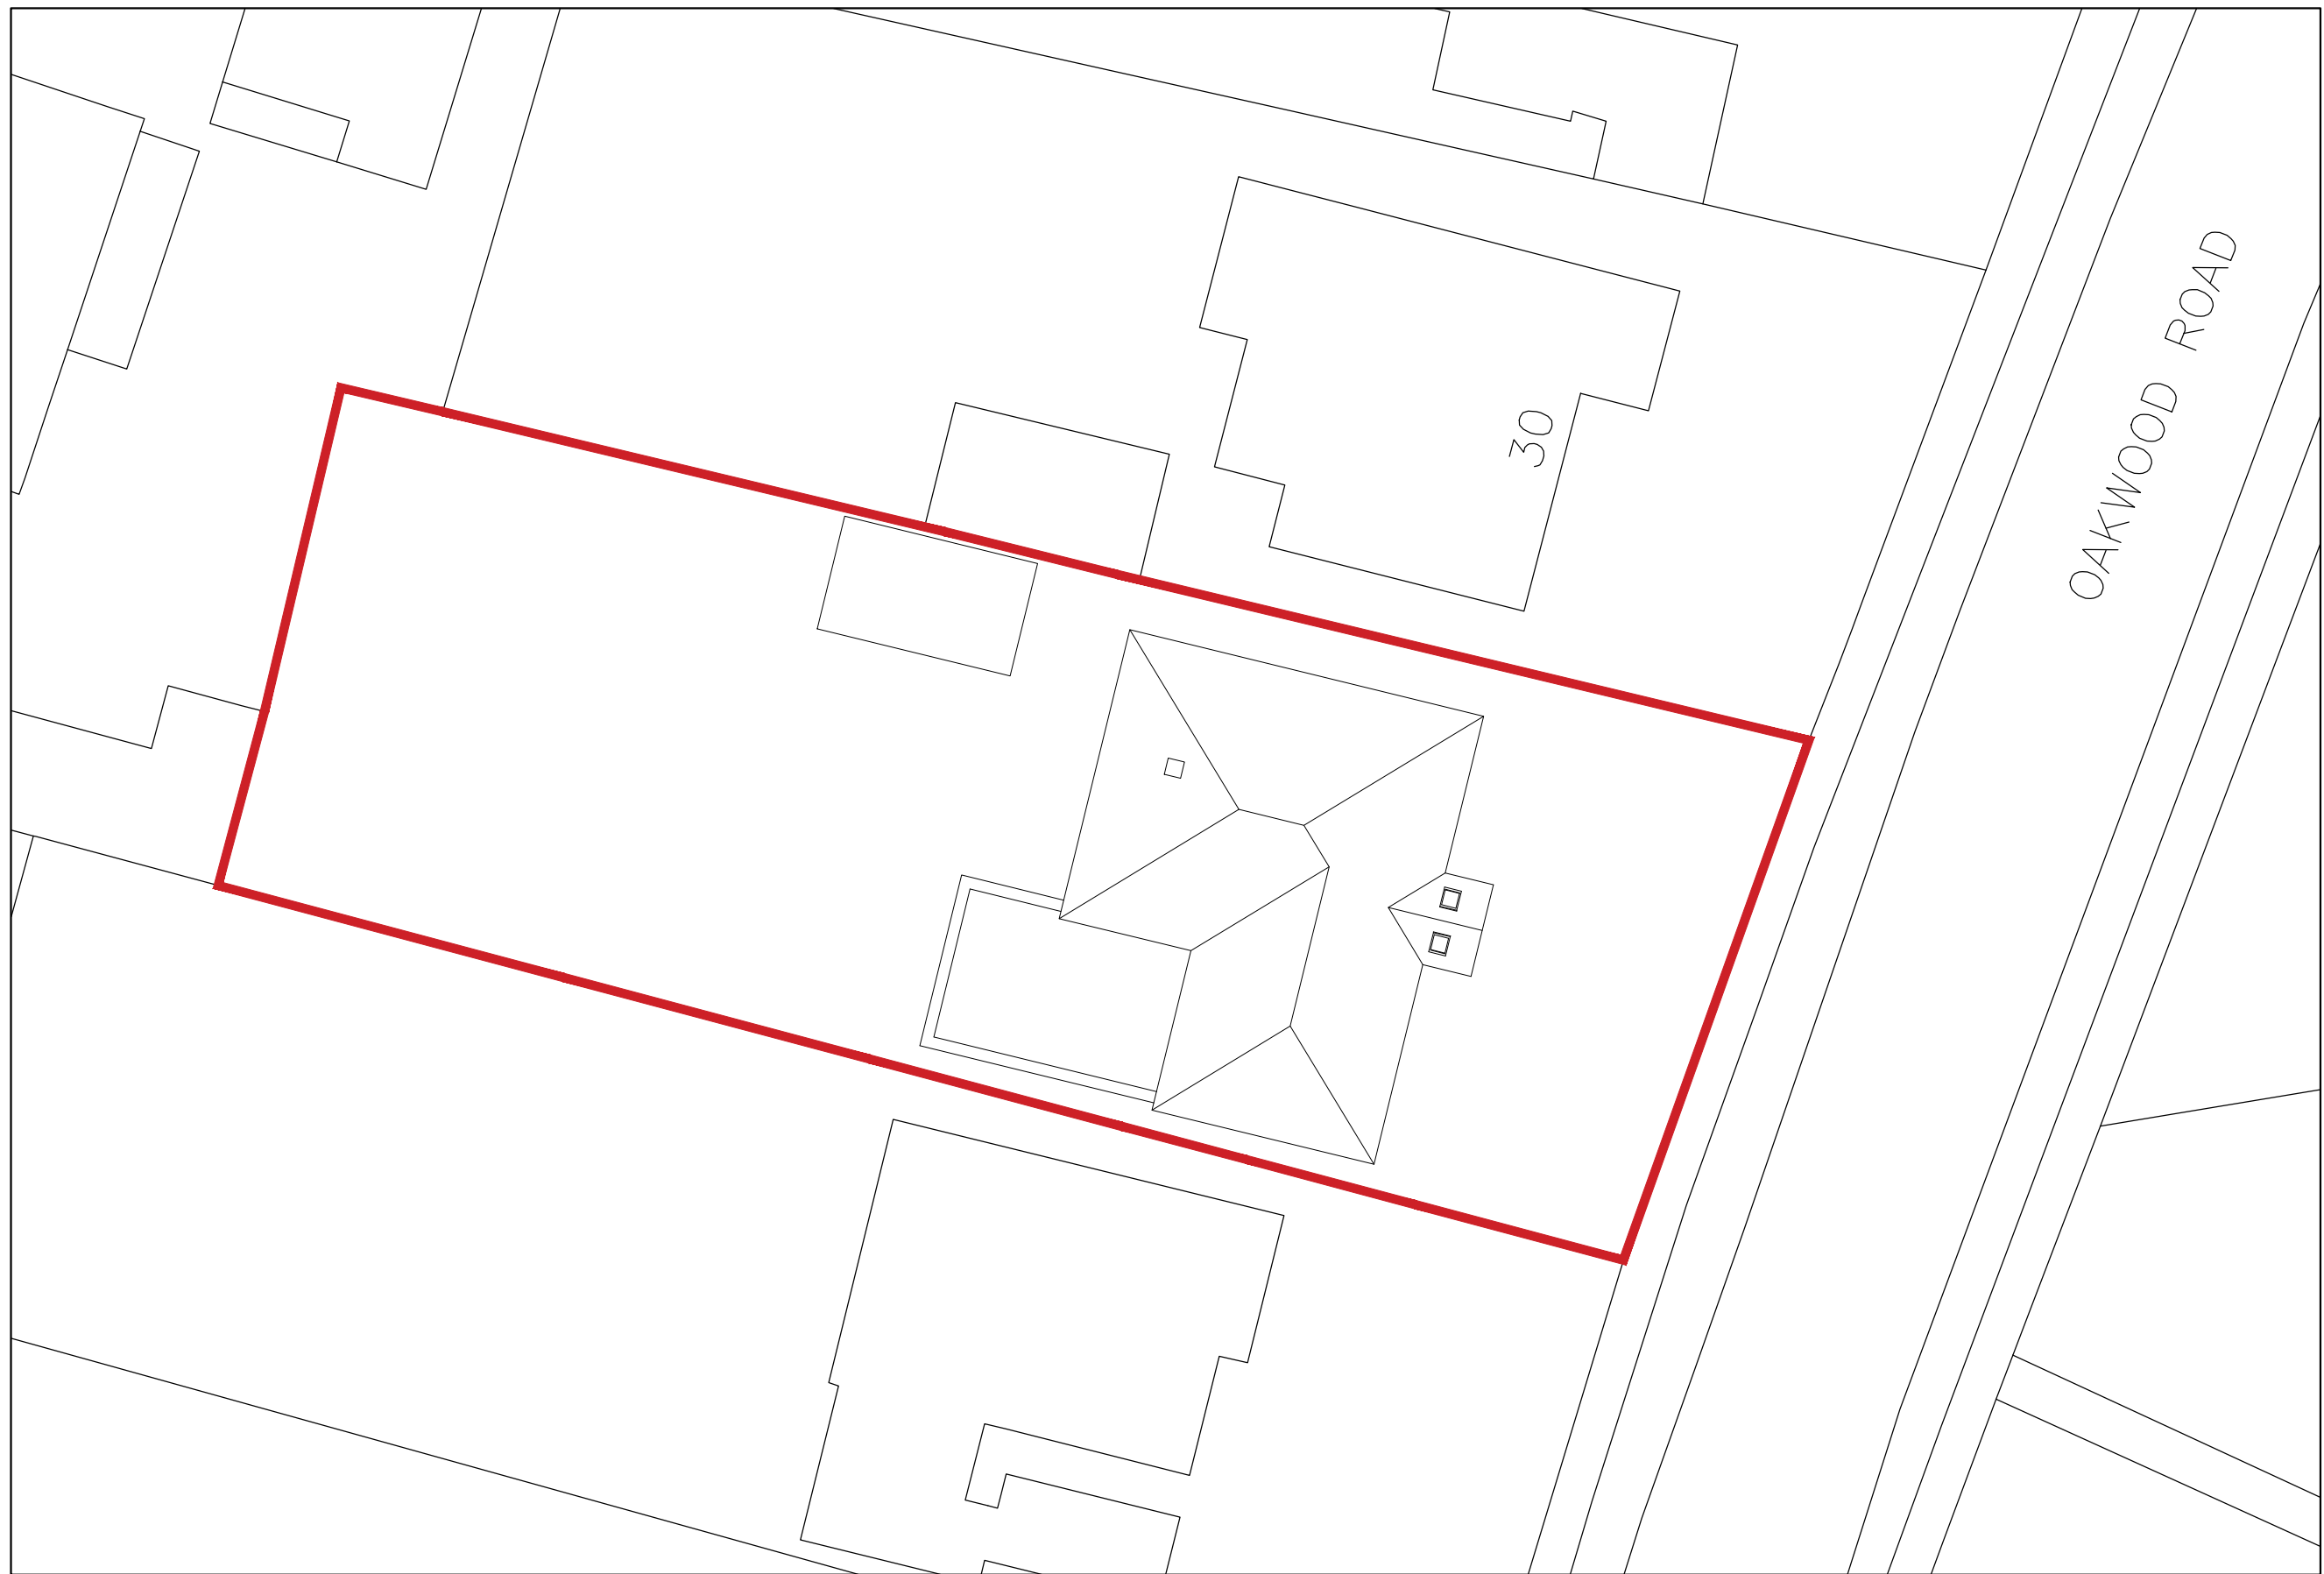

SITE PLAN
SCALE 1:200

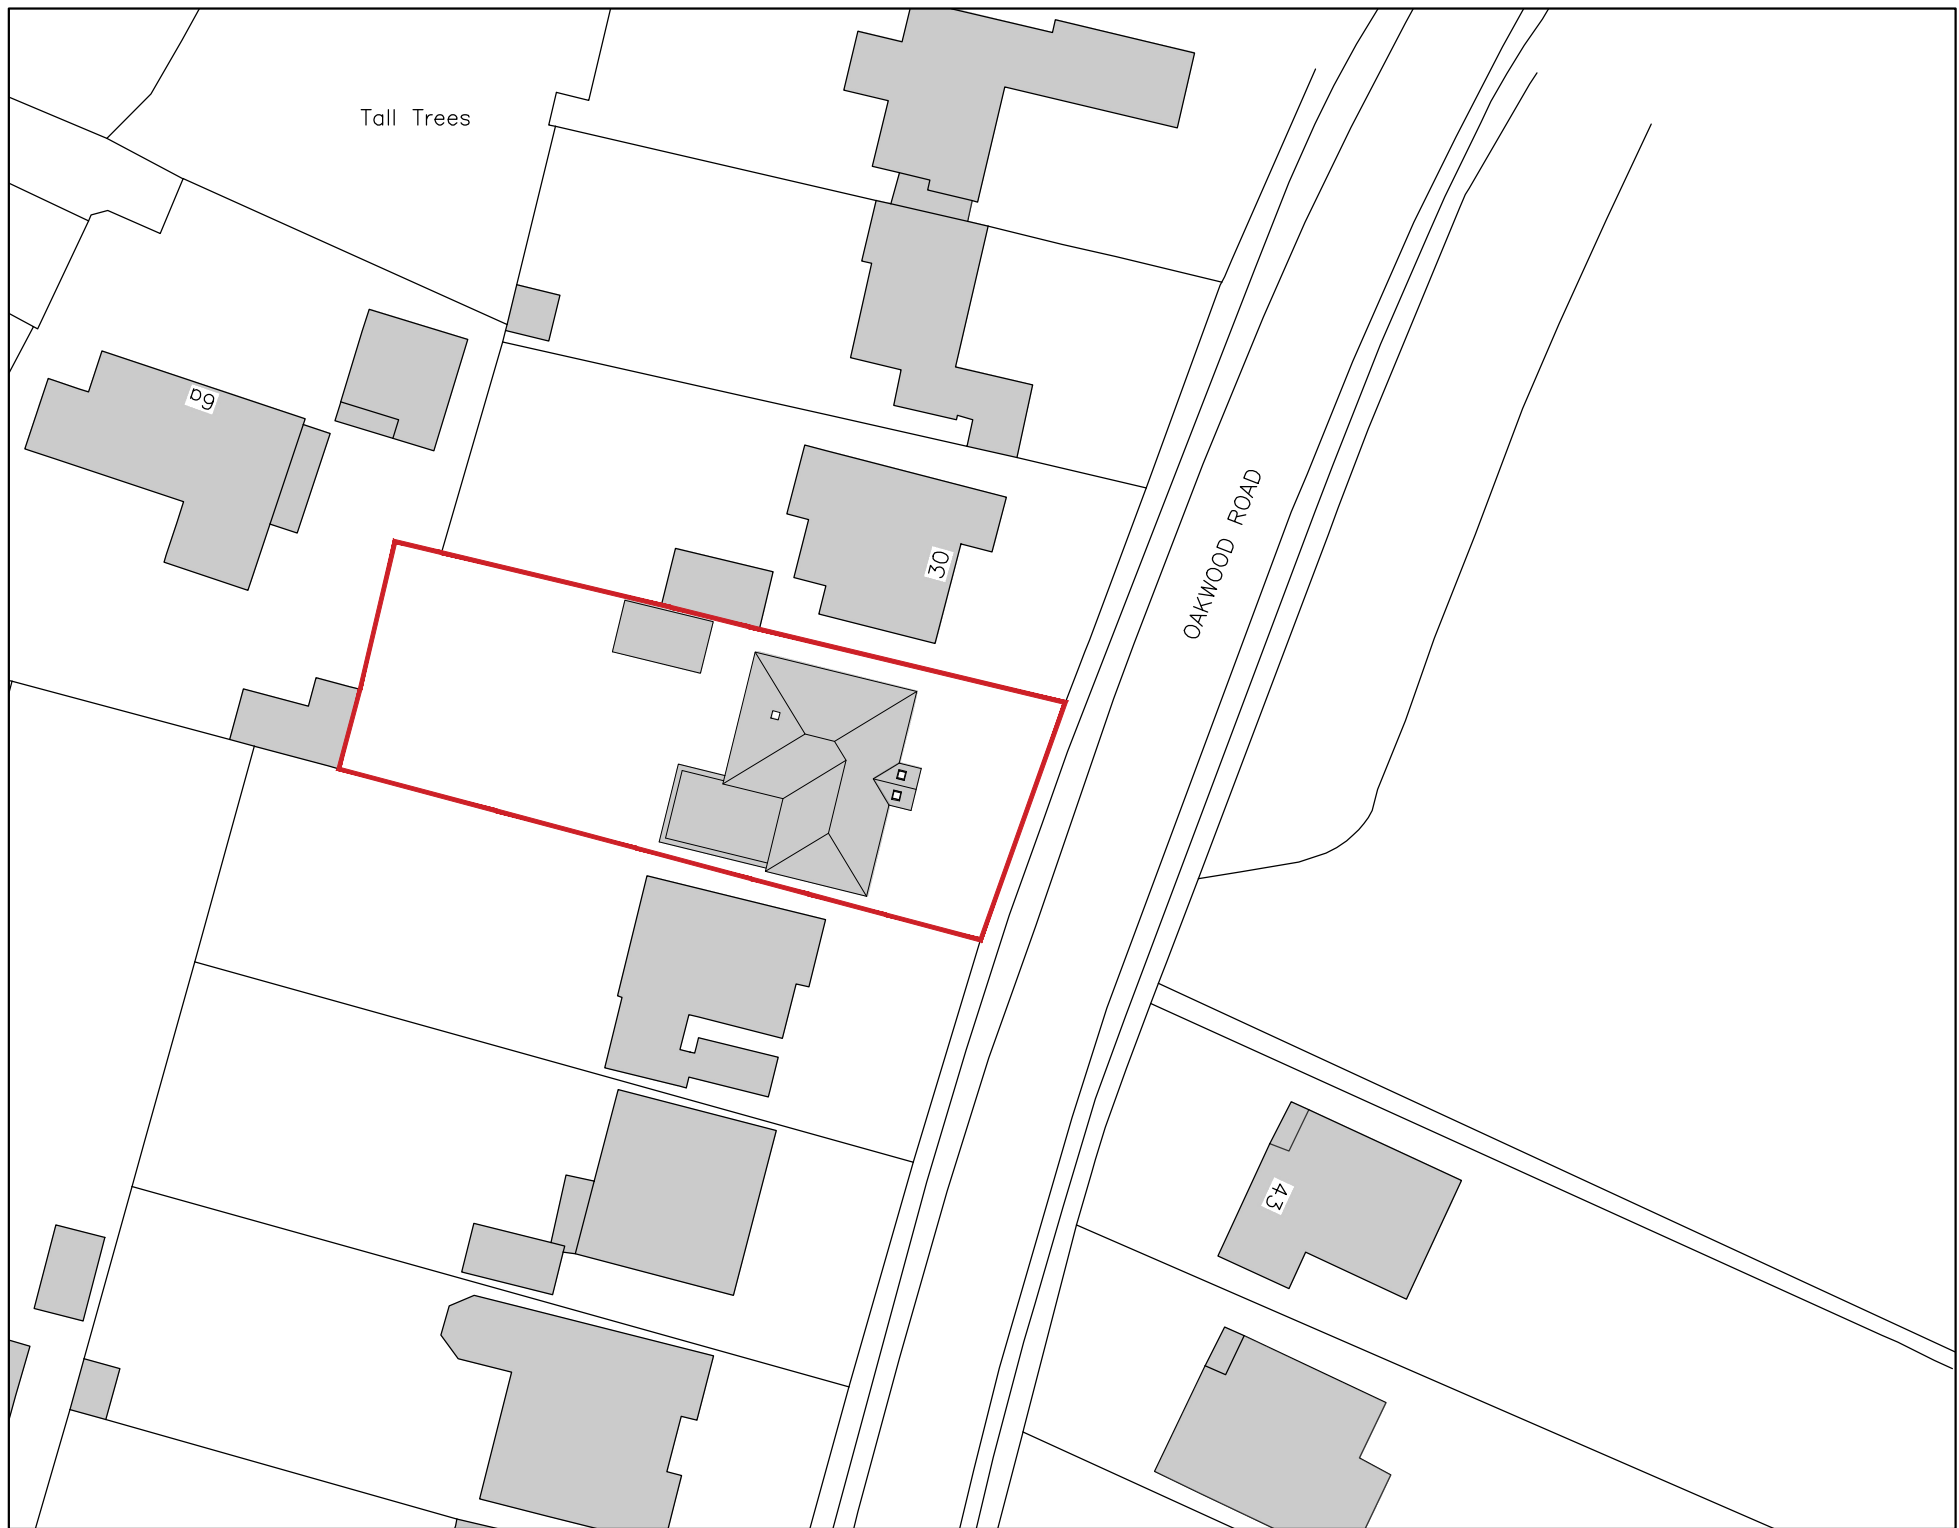

BLOCK PLAN
SCALE 1:500

ORANGE KEY
DESIGN STUDIOS

Tel: (01488) 682918
E-mail: info@orangekeytd.co.uk

Client
Mr & Mrs Smart

Project
32 Oakwood Road
Hiltingbury
SO53 1LX

Title
Location, site and block plan

Scale
AS SHOWN @ A1

Date
FEB 2026

Drawing number
25080/PL003

Rev.

P1