
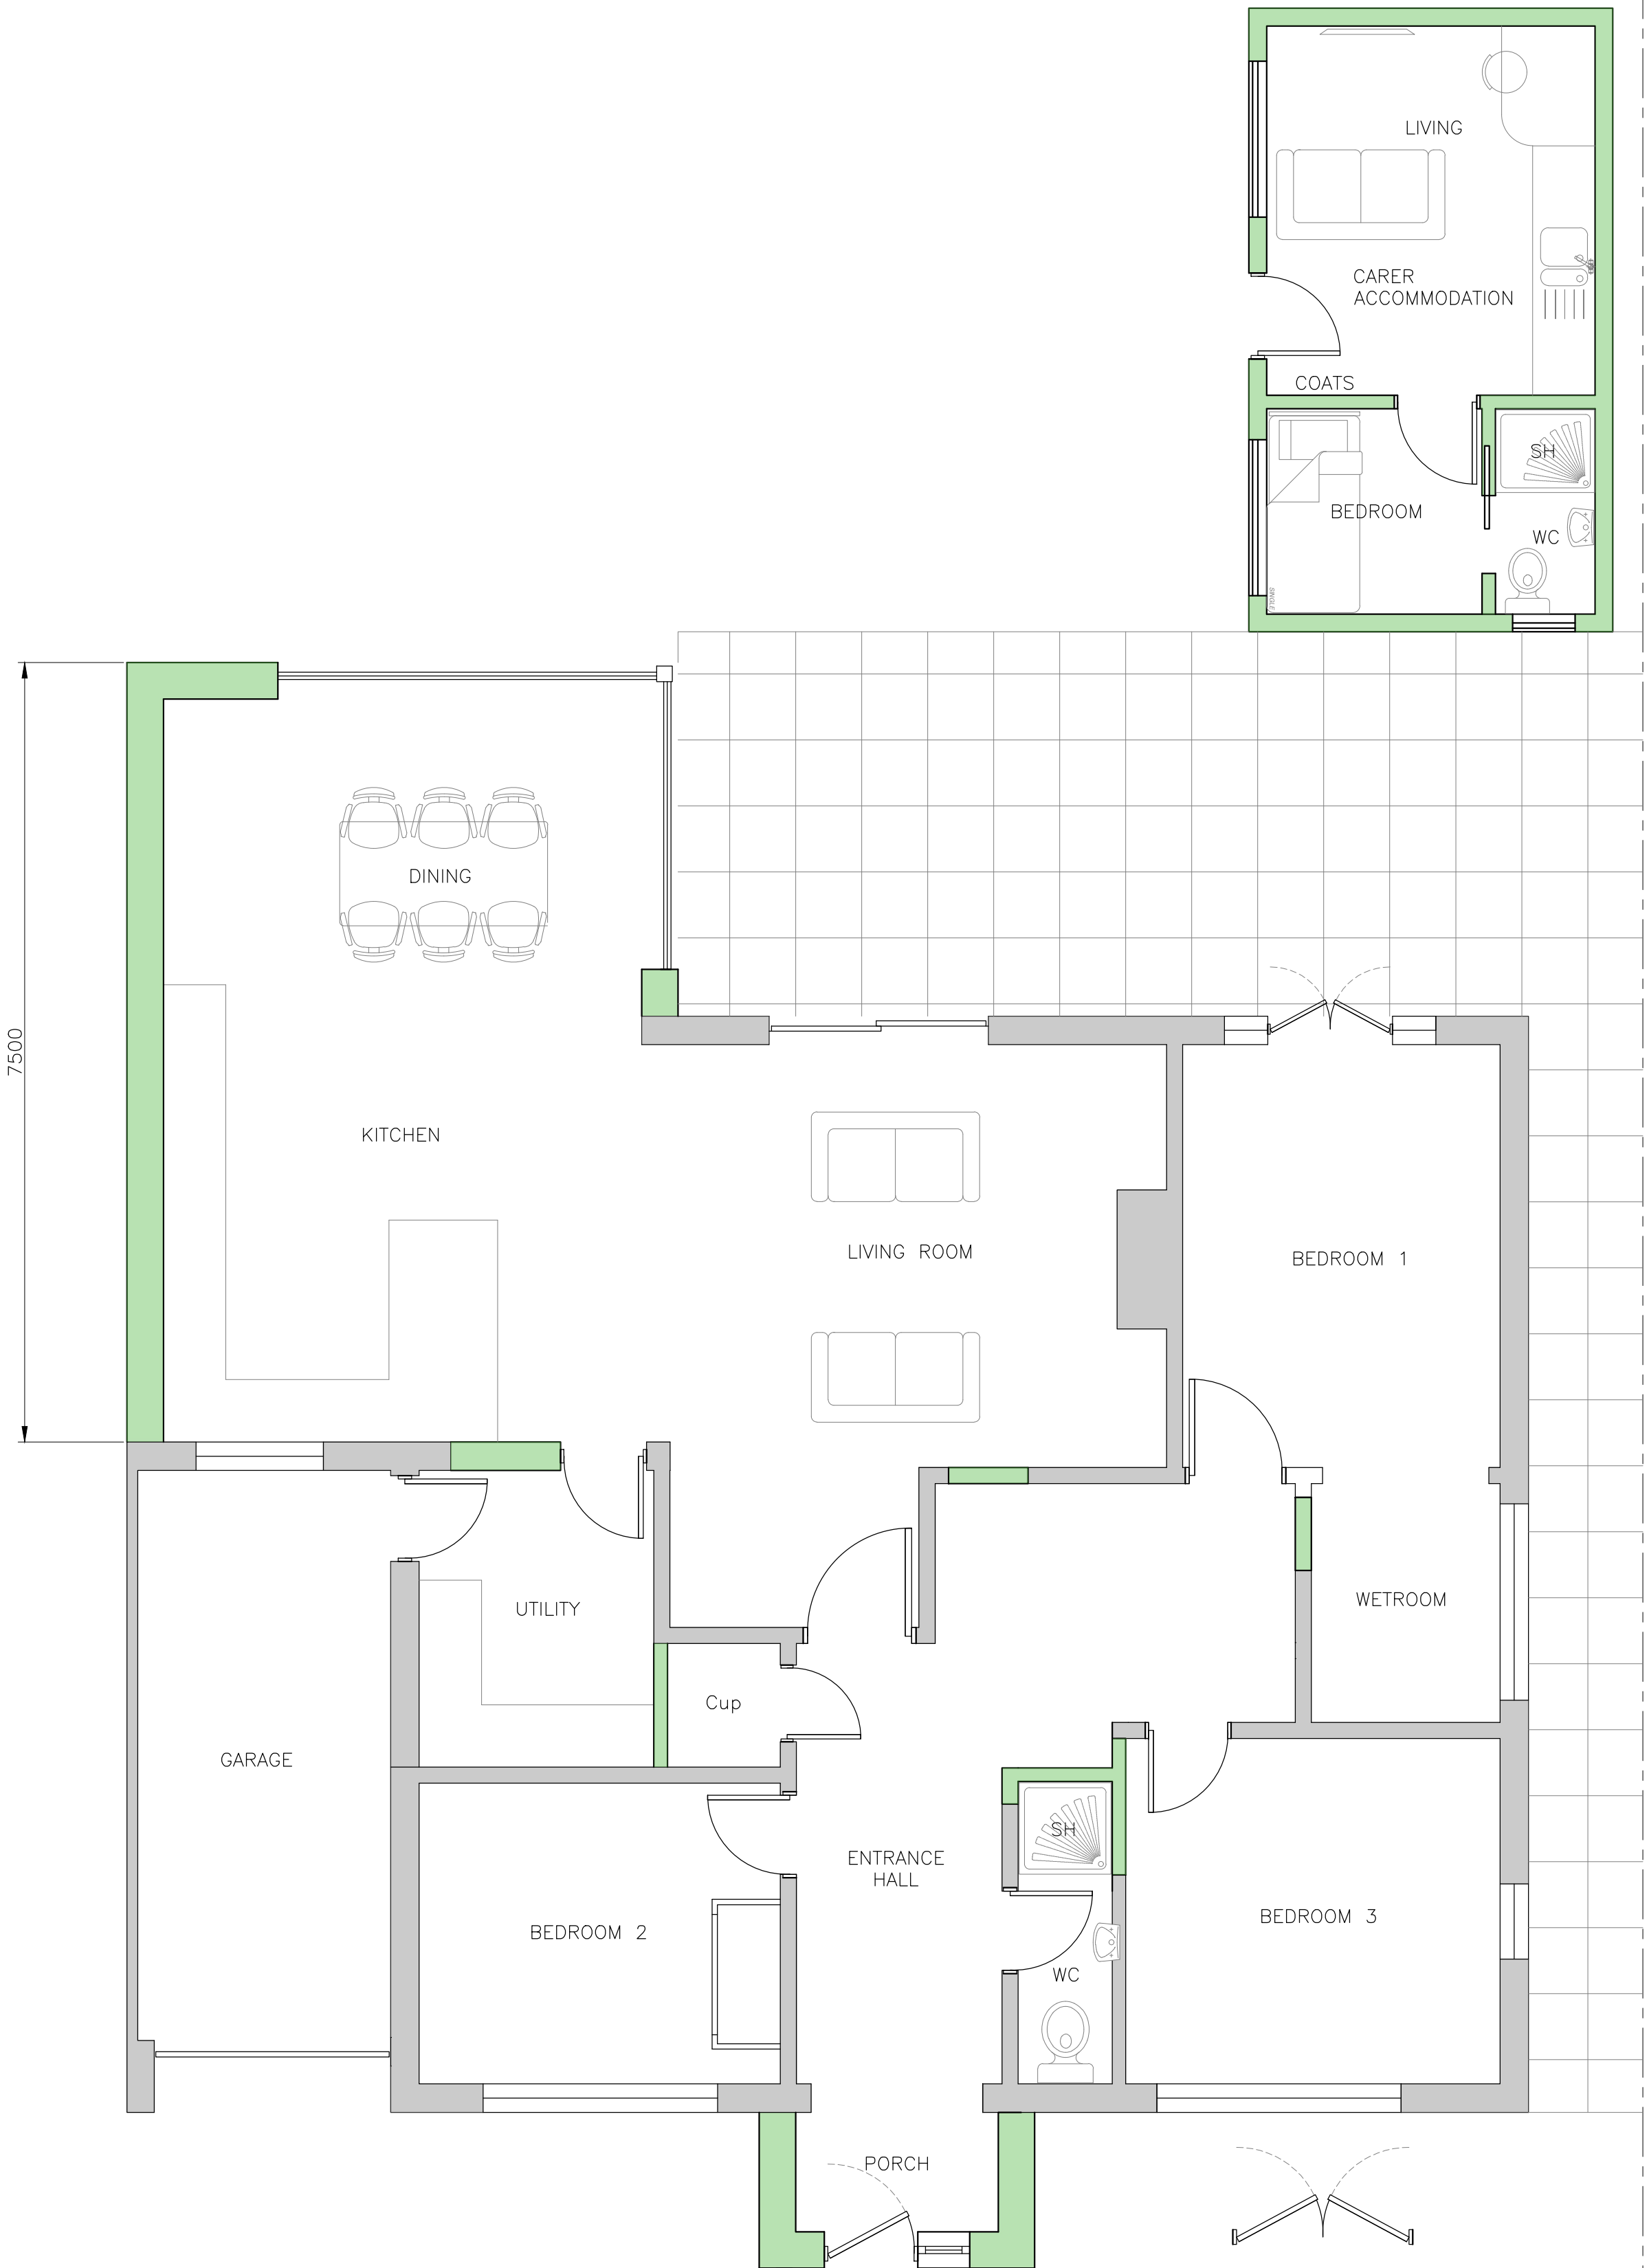


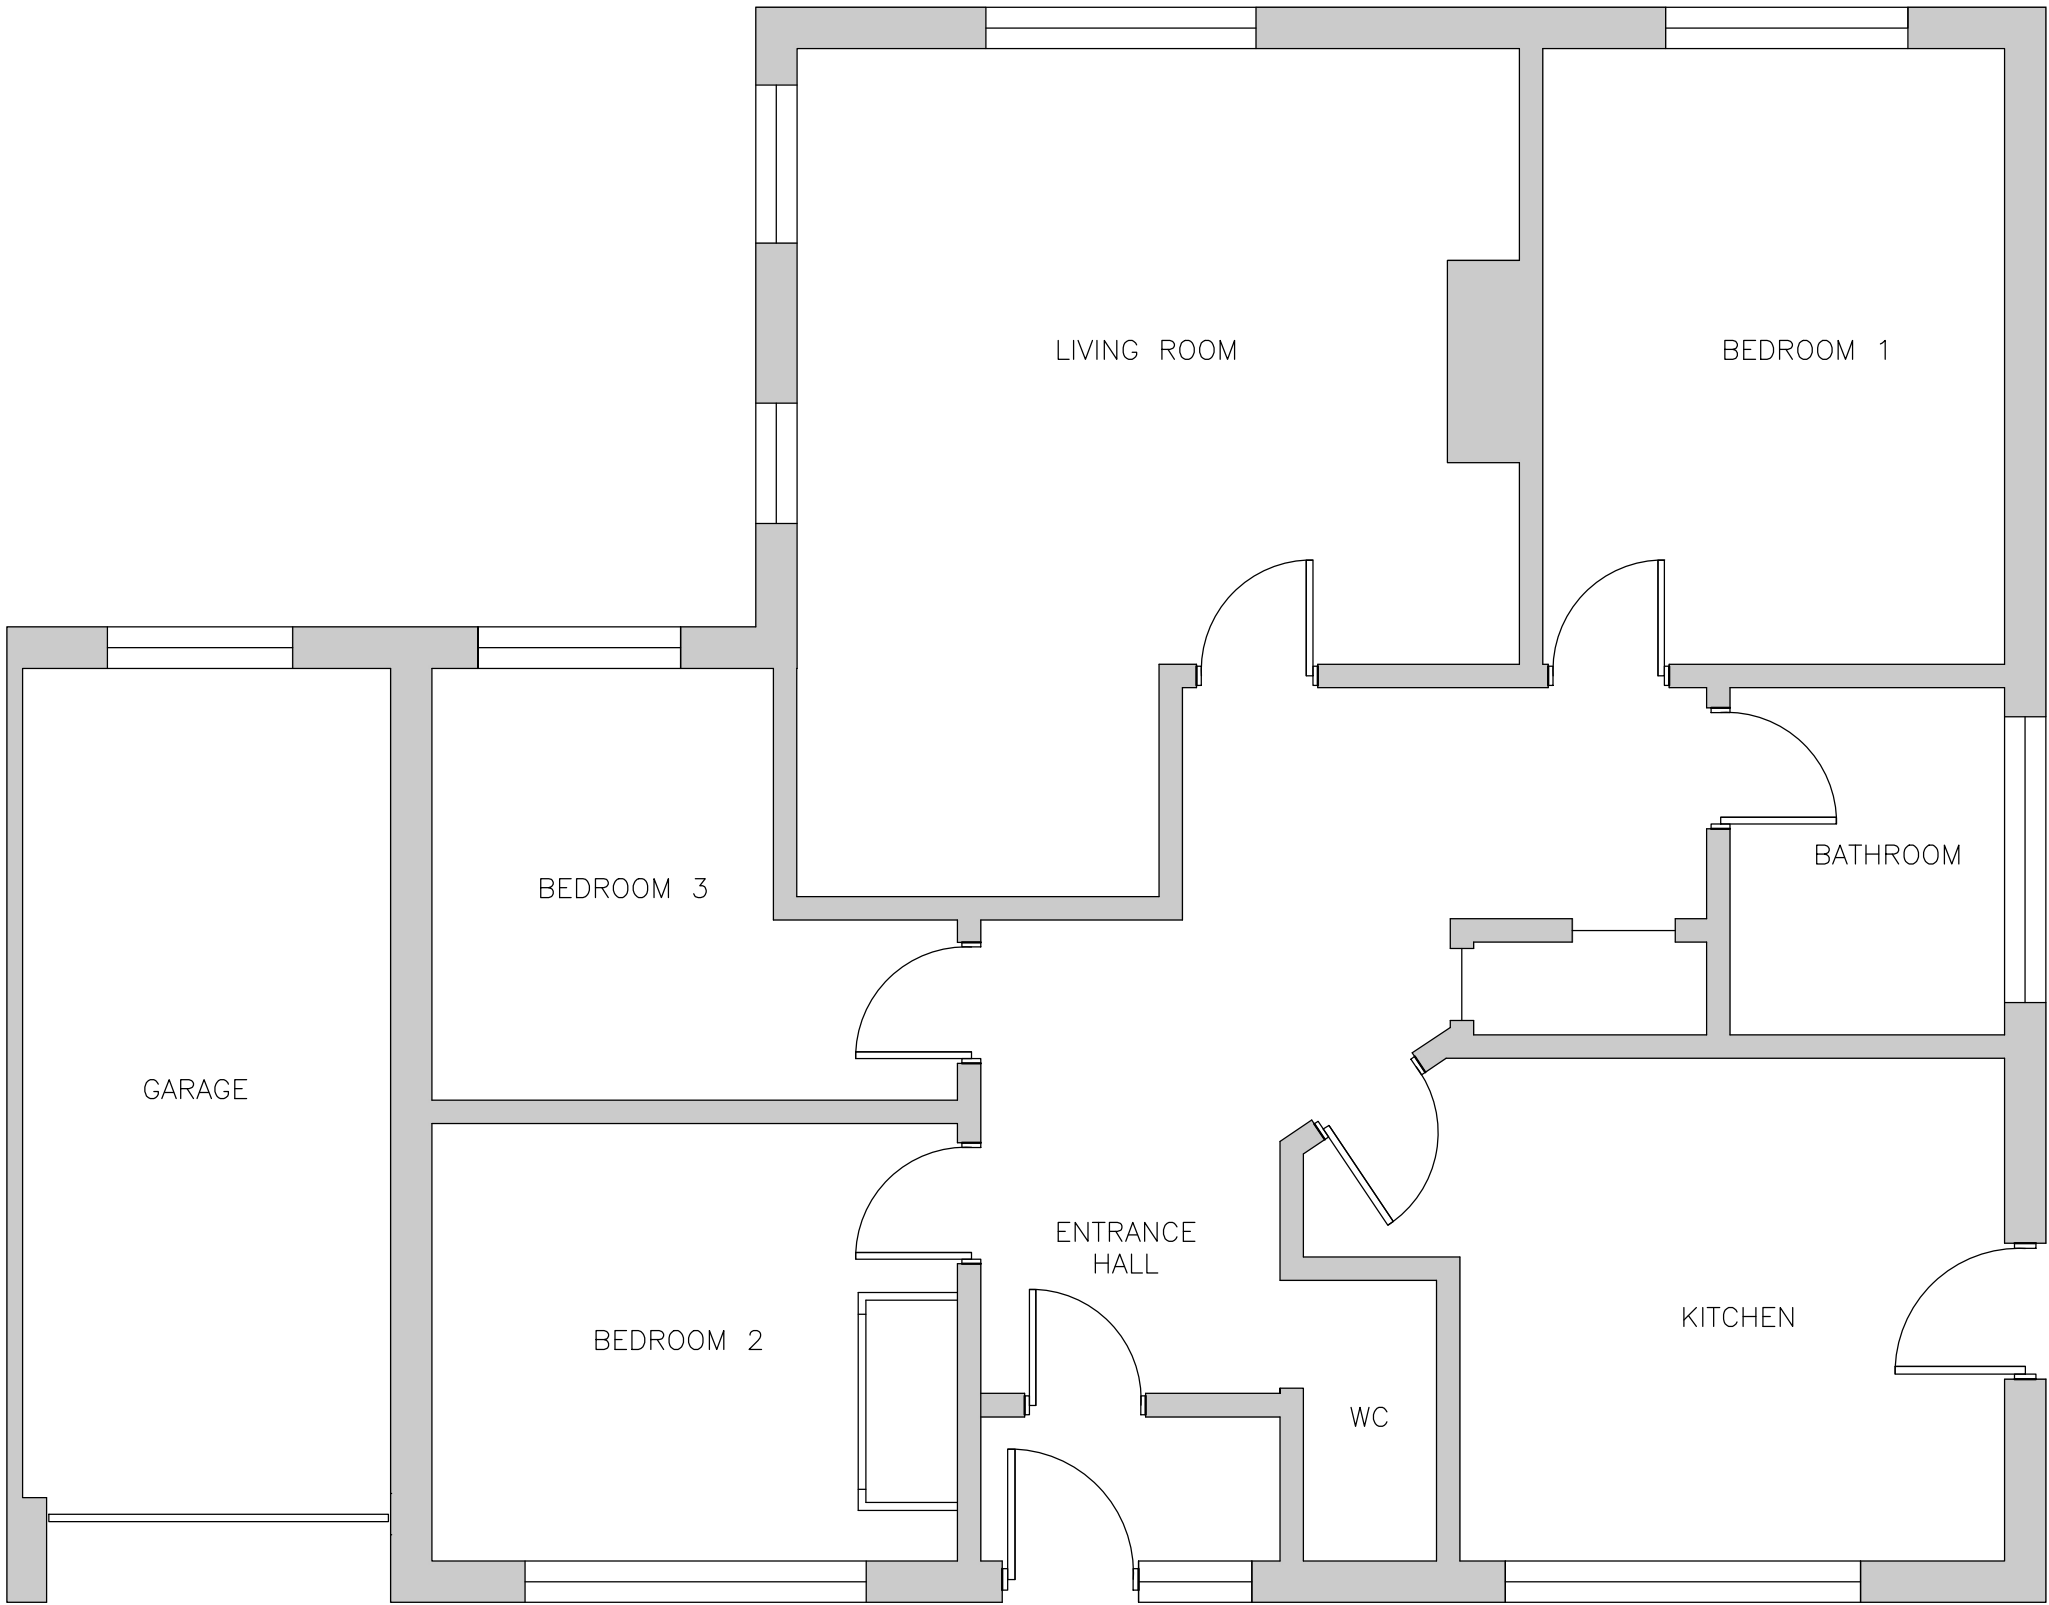

ORANGE KEY
DESIGN STUDIOS

Tel: (01488) 682918
E-mail: info@orangekeytd.co.uk

Client
Mr & Mrs Smart

Project
32 Oakwood Road
Hiltingbury

Title
Existing and Proposed Floor Plans

Scale
AS SHOWN @ A1

Date
FEB 2026

Drawing number
25080/PL001

Rev.
P1