



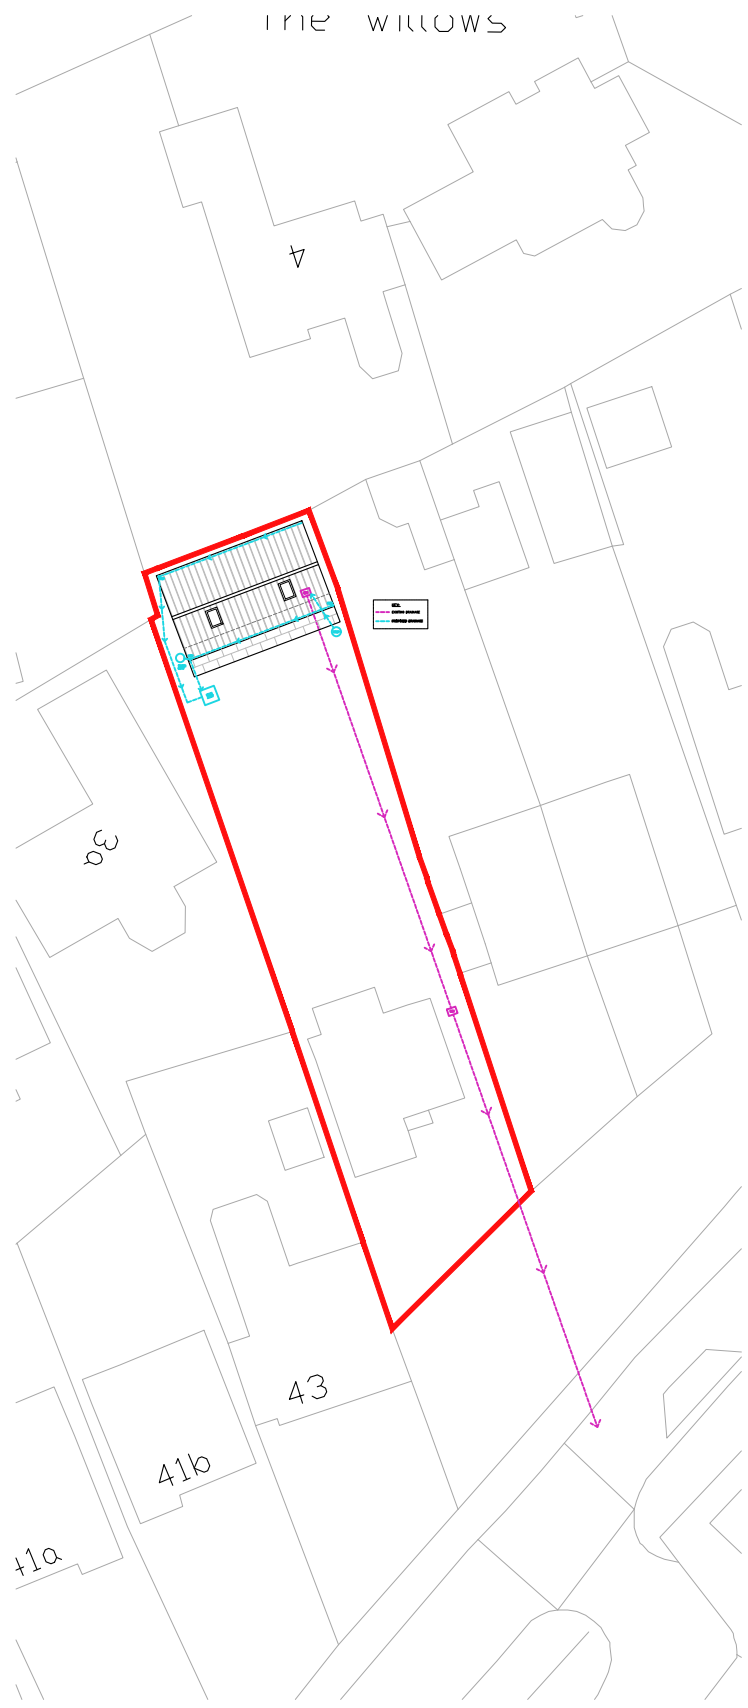


PROPOSED SITE BLOCK PLAN - DRAINAGE LAYOUT
SCALE 1:500

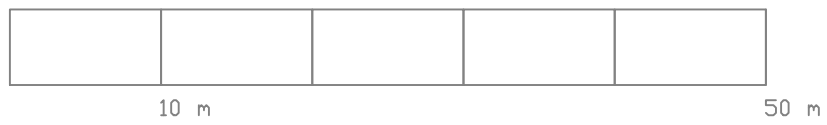

PROPOSED SITE BLOCK PLAN - DRAINAGE LAYOUT
SCALE 1:100



nua
architecture & interior design
ltd.
www.nuadesign.co.uk

 

DRAWING REVISION

REV	DATE	NOTE
A	05.03.26	Planning

KEY

PROJECT
Moorgreen Road

DRAWING TITLE
Site Drainage Layout

SCALE VARIES@A3	DATE DRAWN 25.10.2025
DRAWN BY RV	CHECKED BY RV
JOB NUMBER 2525	STATUS Planning
DRAWING NUMBER 2525_002	REV A

DO NOT SCALE - ALL DIMENSIONS TO BE CHECKED ON SITE
DRAWING IS COPYRIGHT