



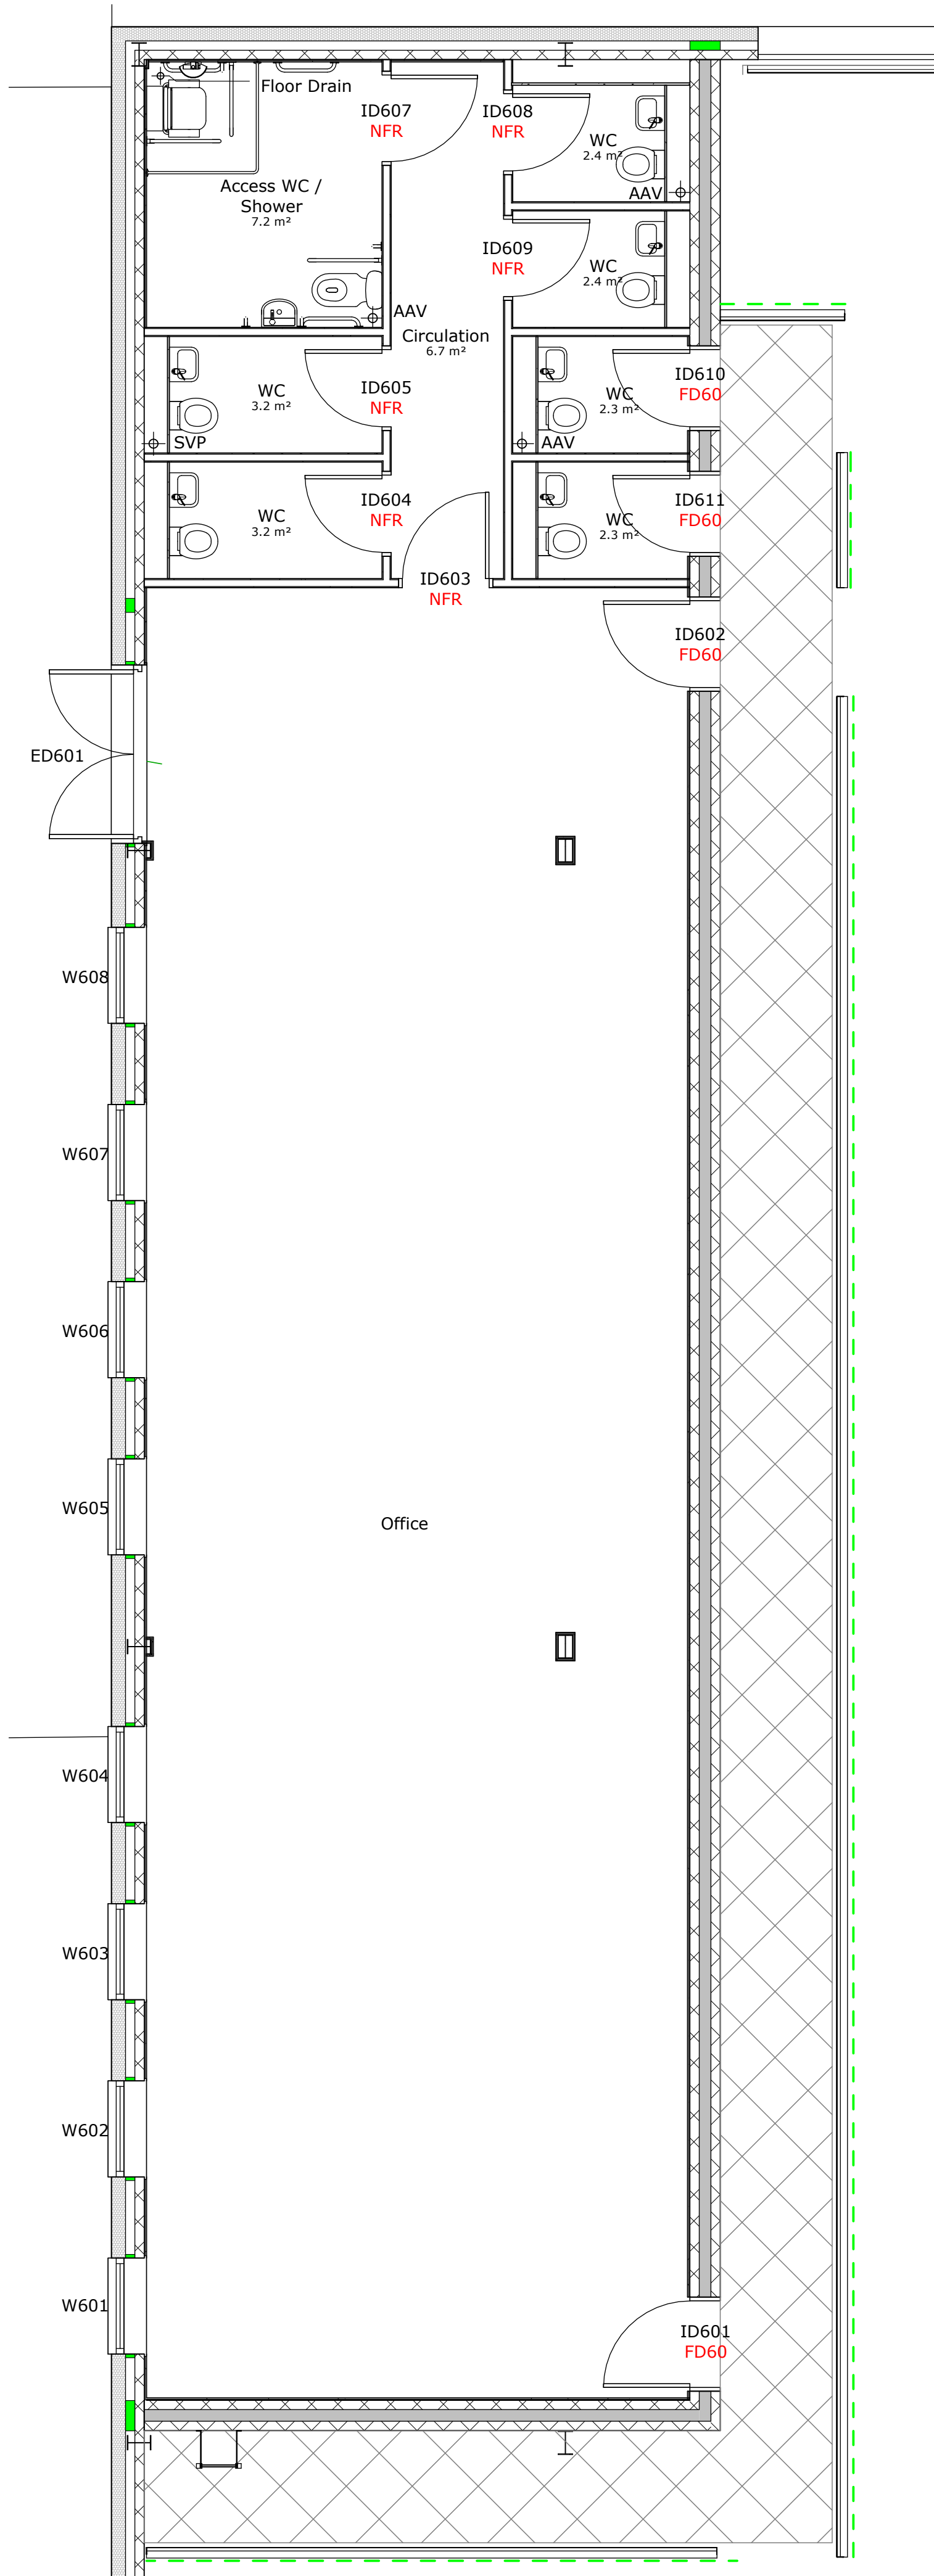

Core Area Plan
1 : 50

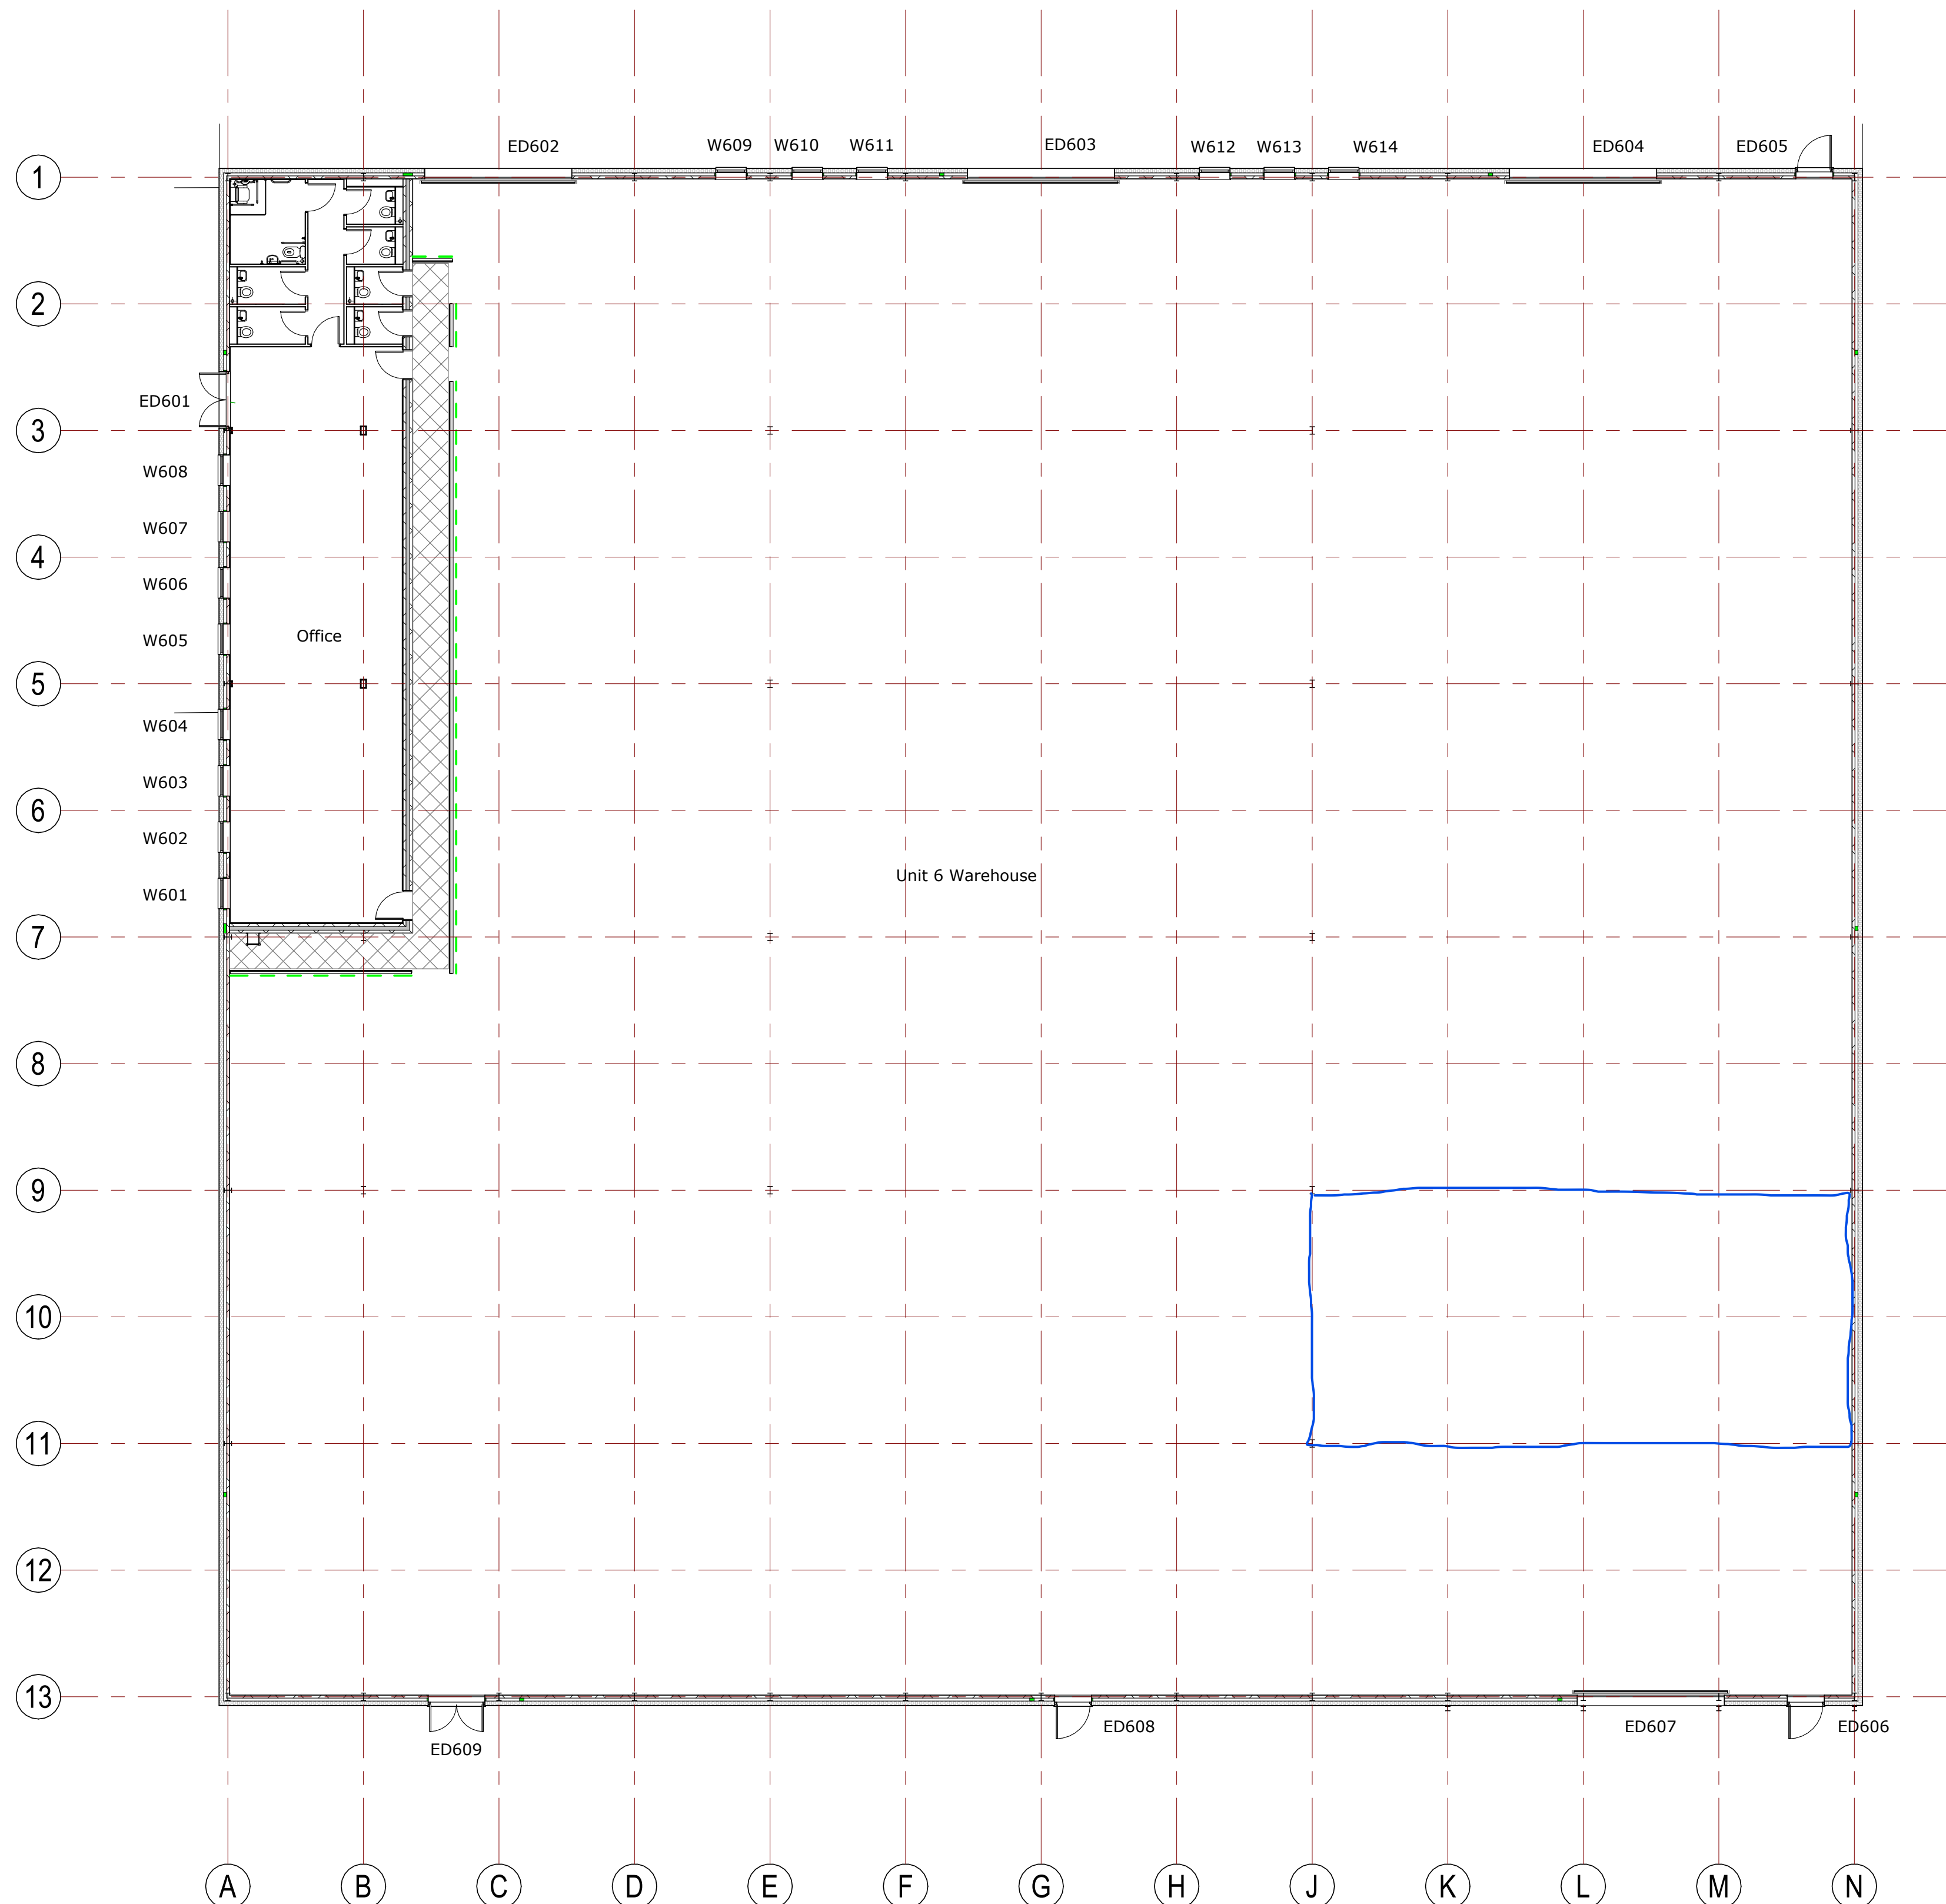

Ground Floor Plan
1 : 150

General Notes

This drawing is © Boyle & Summers and may not be reproduced, copied or altered in any way without written authority.

Other than for the purposes of planning, do not scale these drawings. Use written dimensions only. All dimensions to be checked on site prior to commencement of work.


External wall setting out to be confirmed following opening up works on site.

Internal separating wall between Office/ Core area and warehouse TBC following receipt of SBEM/ BRUKL calculations.

All drawings subject to discussion with Principal Designer Building Control and a suitably qualified independant fire consultant.

RWP positions to be confirmed following receipt of cladding design.

- Key**
- Armco barrier
 - Hatched line marking painted onto floor

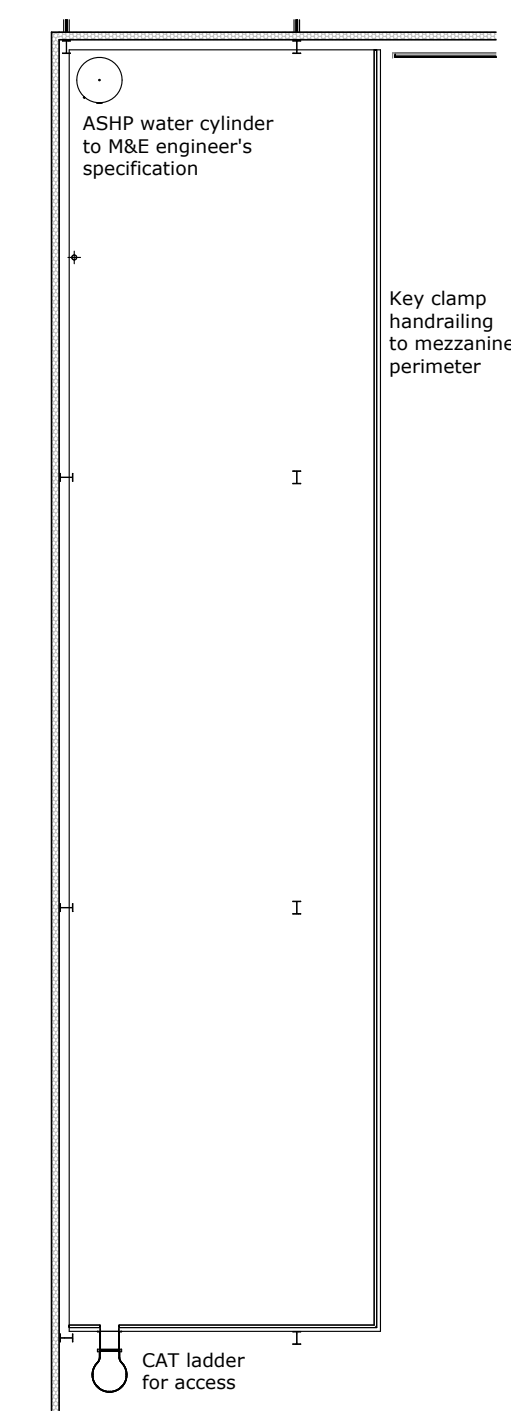

Mezzanine Plan
1 : 150

P02	08.06.23	Compartment wall construction amended, Armco and painted hatch added in warehouse area, shower and access WC combined, mezzanine area added	SJ	DH
P01	14.04.23	Draft Tender Issue. Additional fire exit added (ED606)		DH
B	12.12.22	RYA lean to removed and formalised car parking added		TB
A	24.11.22	Single storey office extension removed		TB

Unit 6 GA Floor Plans

CBP - BSL - U6 - 01 - DR - A - 3003 - DF - P02 Jan 2023

22093: FIPWEL Scale As indicated @ A1

Unit 6 Drawn SJ

Chalcroft Business Park, Burnetts Ln, Southampton, SO30 2PA Checked DH

Suite E, Ferry House
Canute Road
Southampton
Hampshire
SO14 3FJ

023 8063 1432
boyleandsummers.co.uk

Boyle & Summers

