


PROPOSED PLAN & ELEVATION
EXISTING ELEVATION


This drawing is the copyright of ADP Architects Ltd. It may not be altered or reproduced in any form, or passed onto Third Parties without the written consent of ADP Architects Ltd.

Drawing For Planning Purposes Only
All dimensions and details on this drawing are for planning purposes and should not be used for fabrication and erection purposes. DO NOT scale from this drawing, except for planning purposes, use figured dimensions if available. Any discrepancies should be highlighted without delay.
Note: This drawing has been produced with information from a topographical survey carried out by others. All information therefore derived from the survey drawing is assumed to be accurate and ADP Architects Ltd cannot be held accountable for any discrepancies discovered on site.
IF IN DOUBT ASK FOR CONFIRMATION.


Elevations
Finished ground levels are indicative only, these are generally shown 150mm below dpc level. Please refer to engineers details or the external works layout for finished ground levels if applicable.

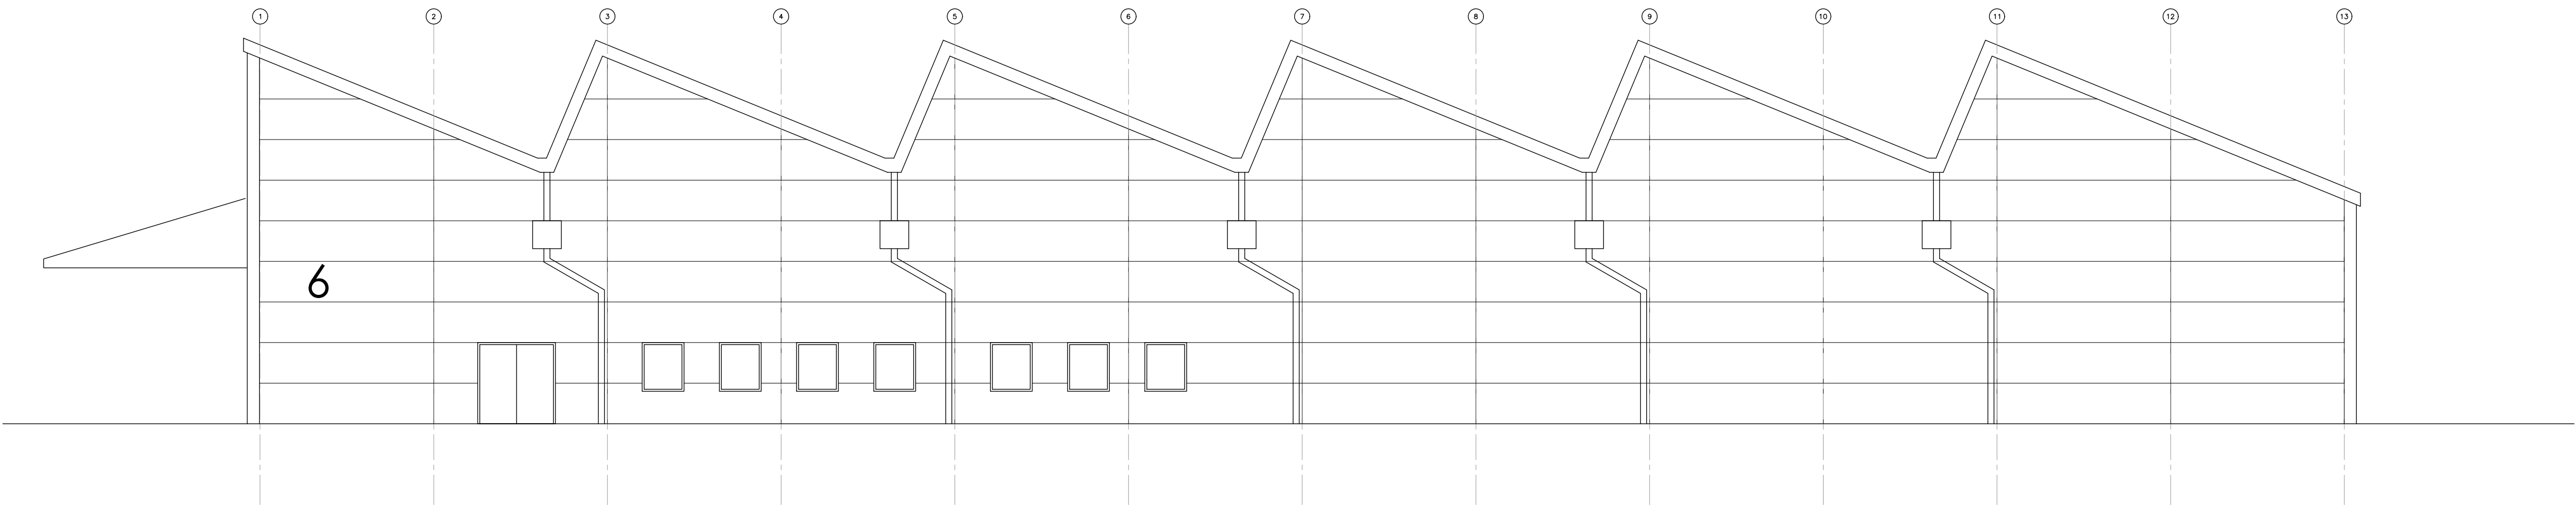

Existing North West Elevation 1:100

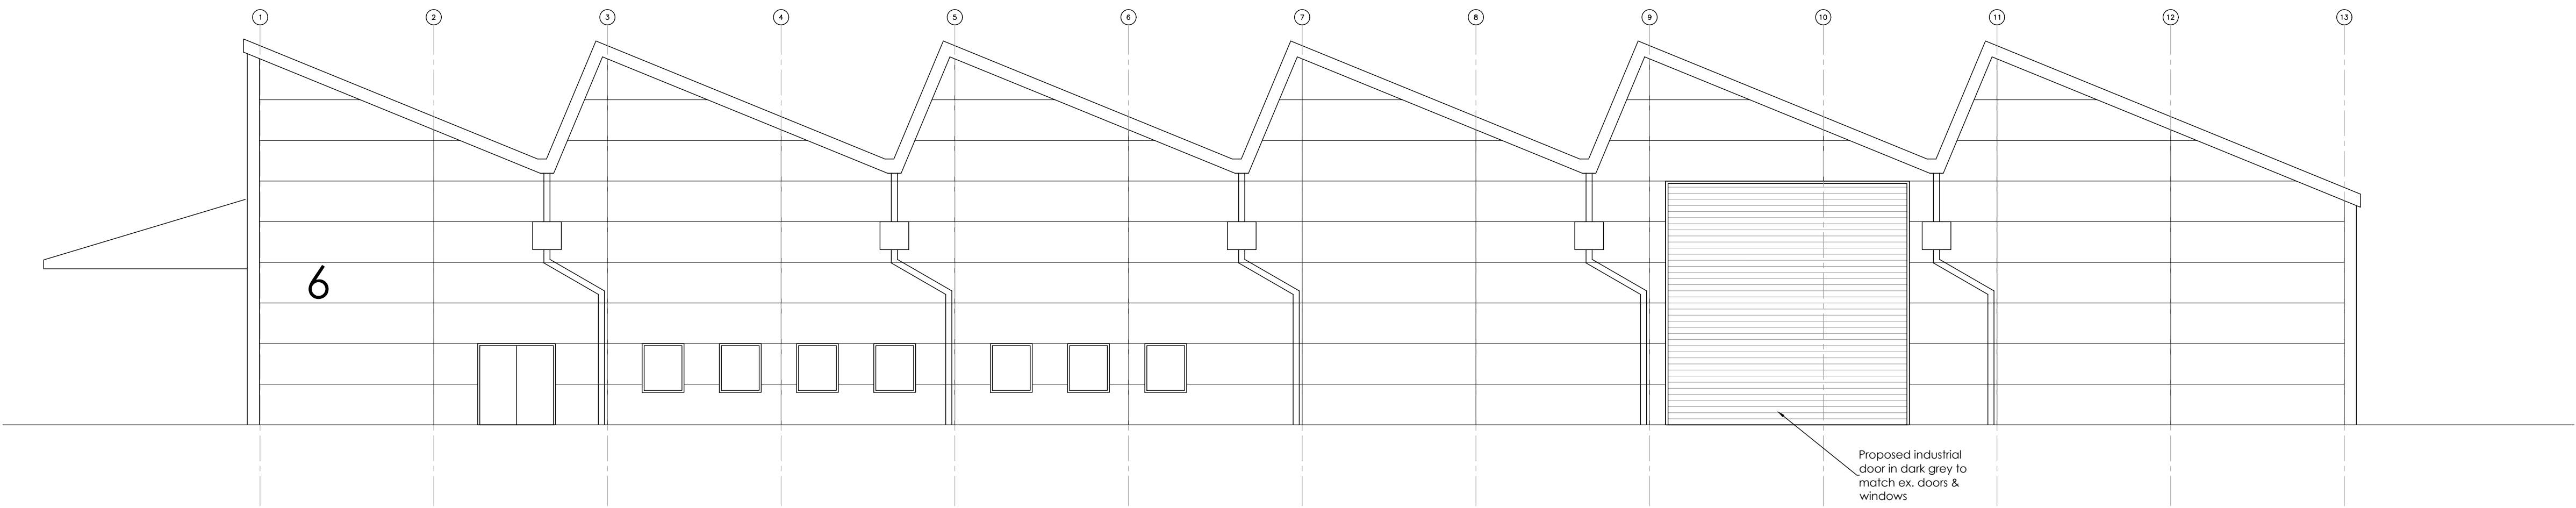


Proposed North West Elevation 1:100

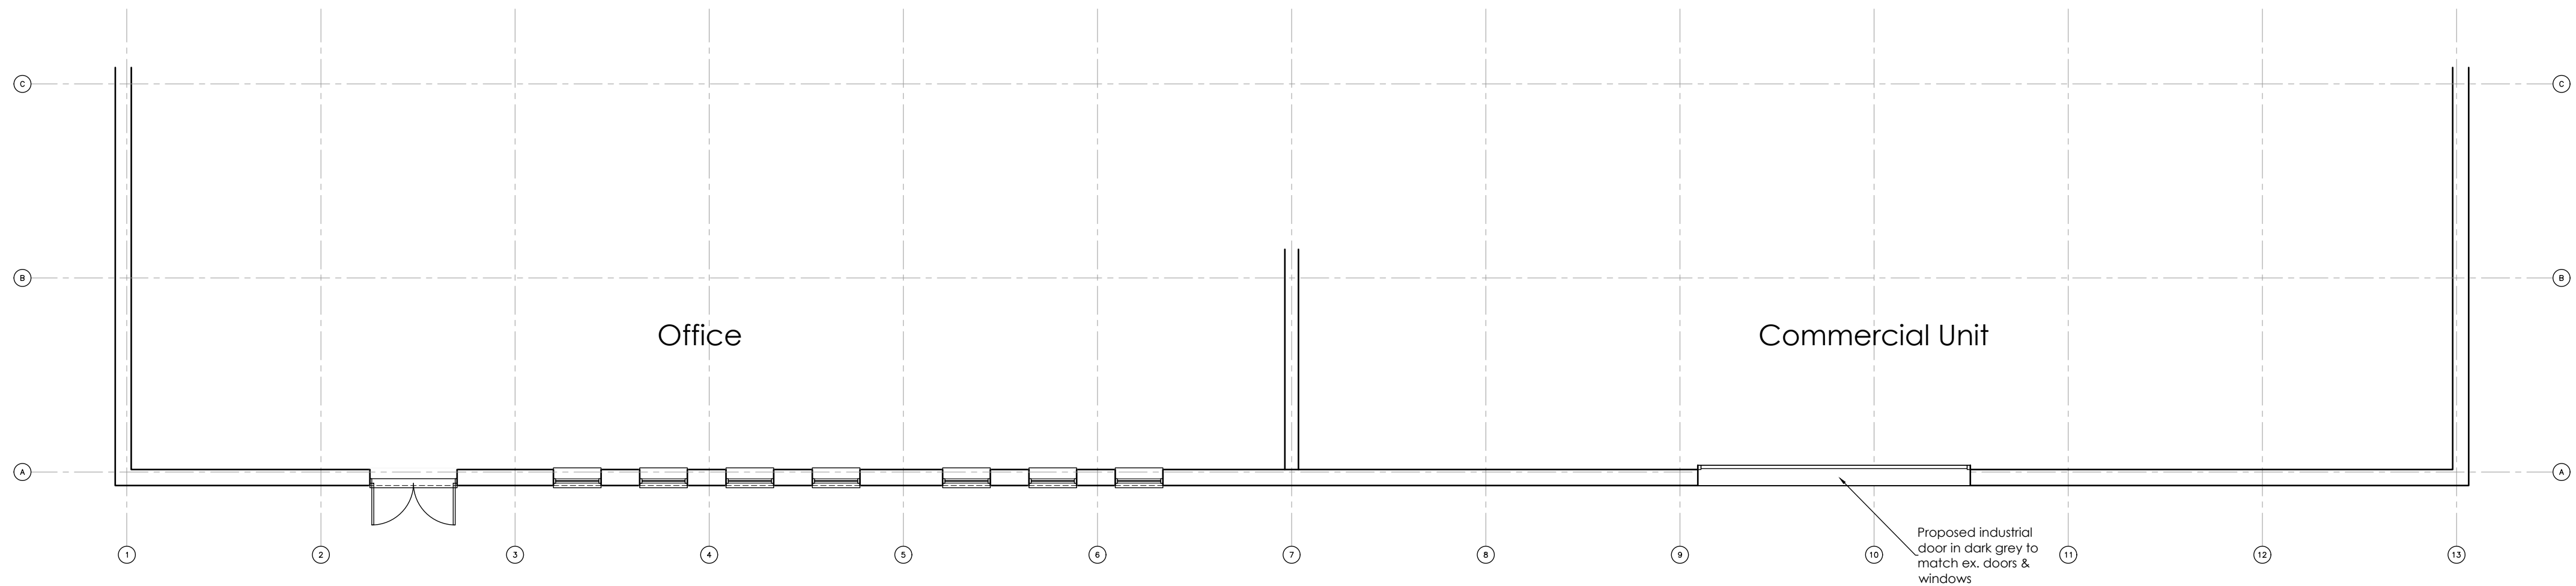

Part Ground Floor Plan (Proposed) 1:100

A 10.03.26 Ex. elev added	
rev:	date:
note:	

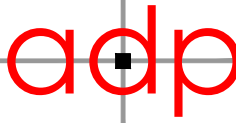 **architects ltd**
architects & urban designers
Tel: 01489 584503
Email: mail@adp-ltd.co.uk
www.adparchitects.co.uk
Richmond Court, 94 Botley Road, Park Gate, Southampton, SO31 1BA

project name/address: Proposed Industrial Door Unit 6 Chalcroft Business Par Burnetts Lane, West End Southampton SO30 2PA		
client: Falcon Tenders Ltd		
drawing title: Plan & Elevations		
job number: 2127	drawing number: 02	revision: A
drawing scale/size: 1:100 (A1)	date: Mar 26	drawn: PJL