
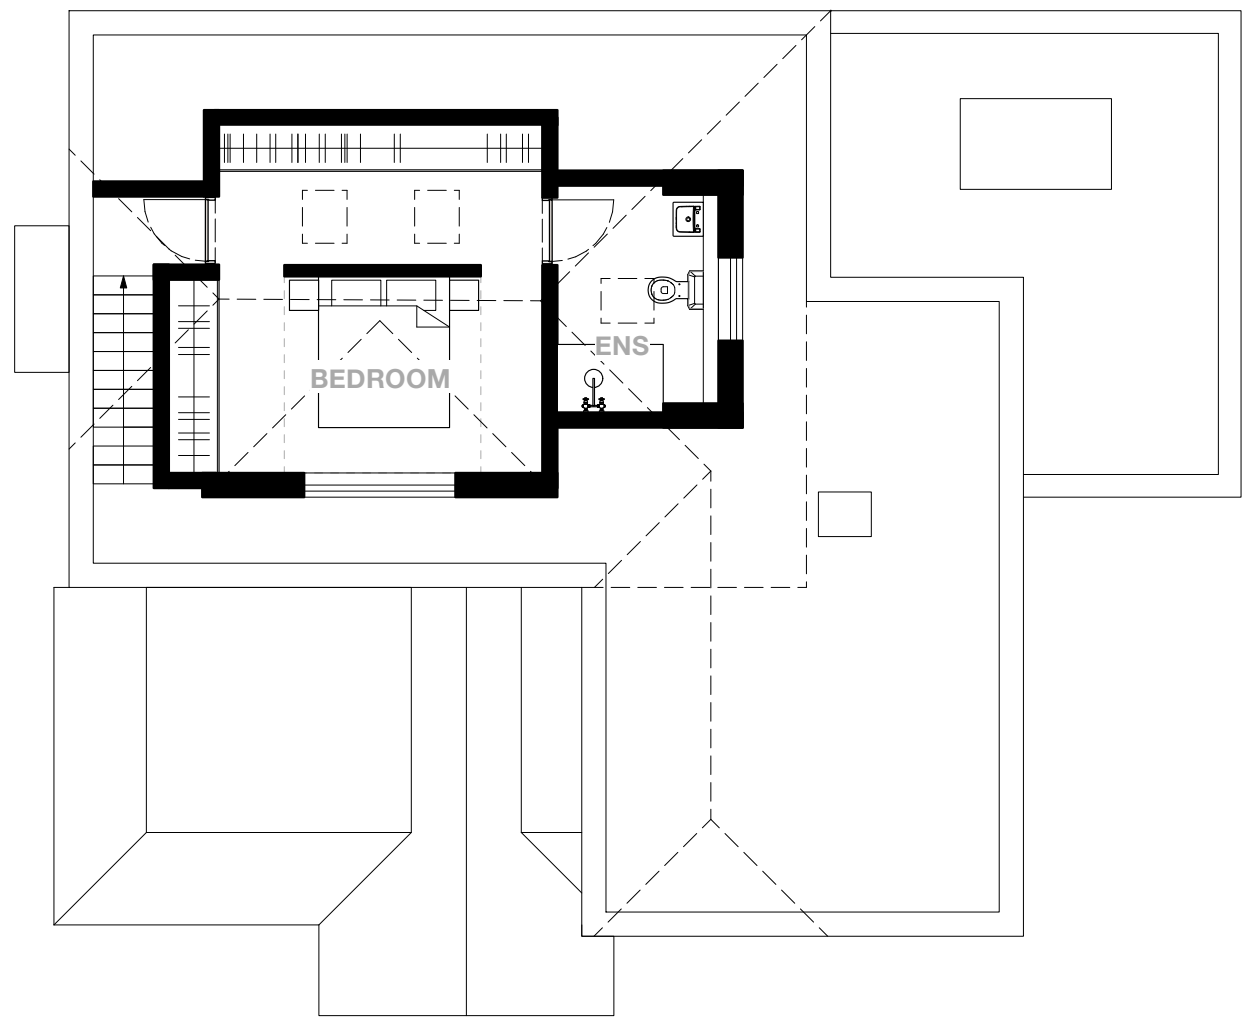
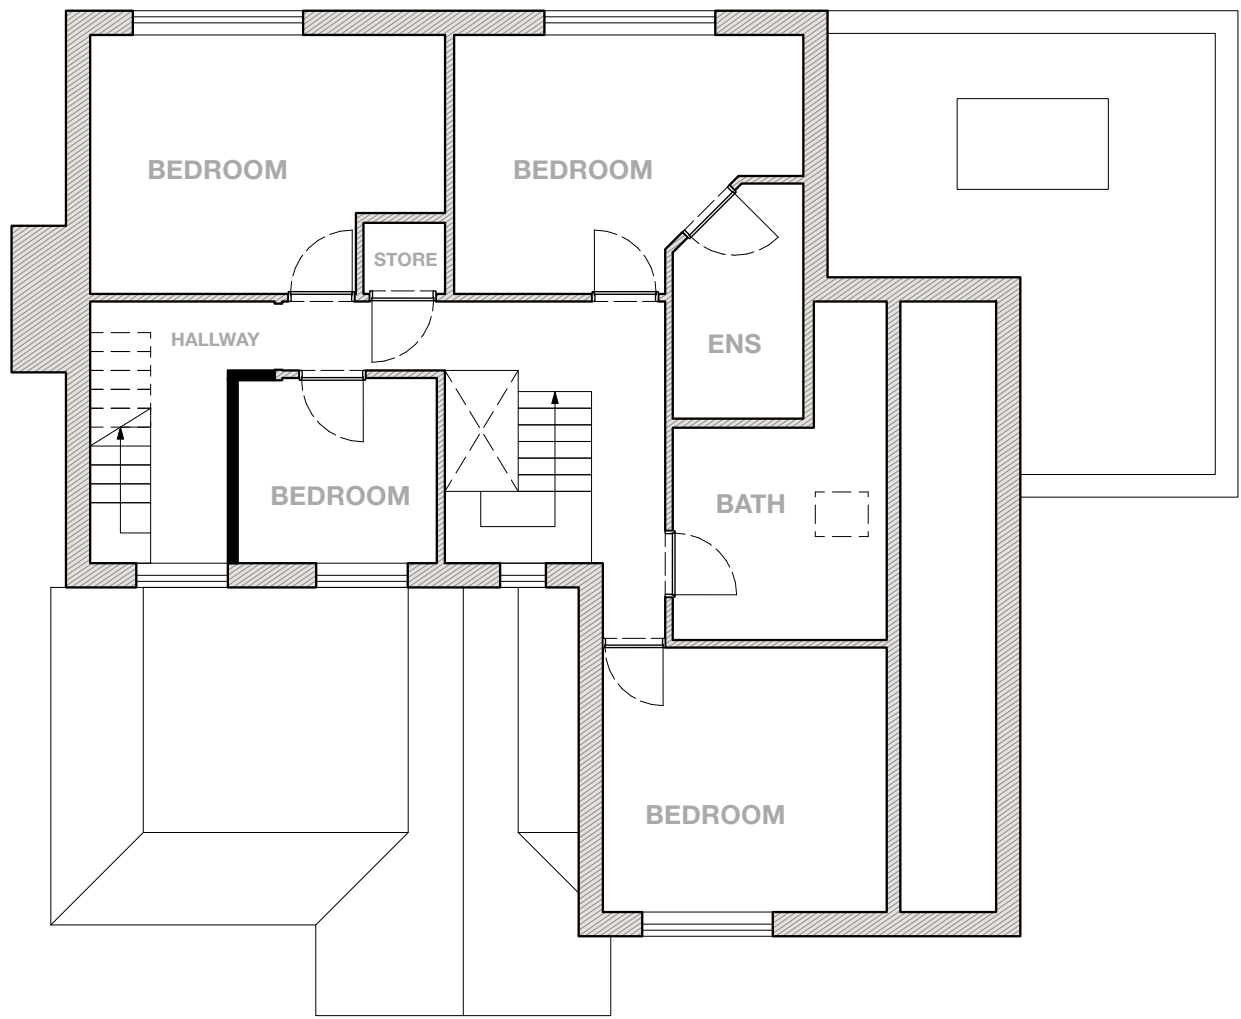
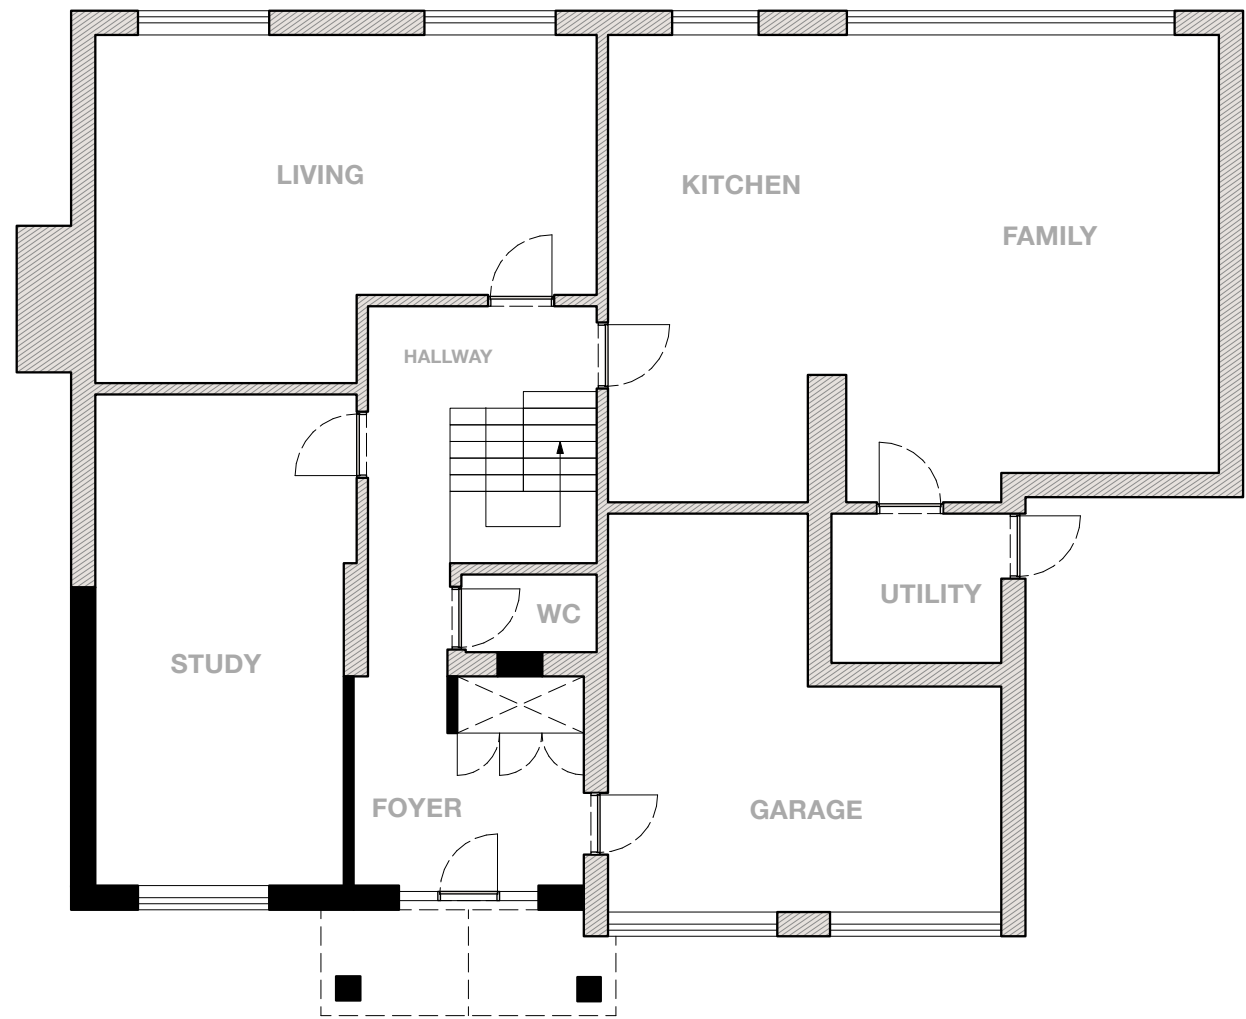


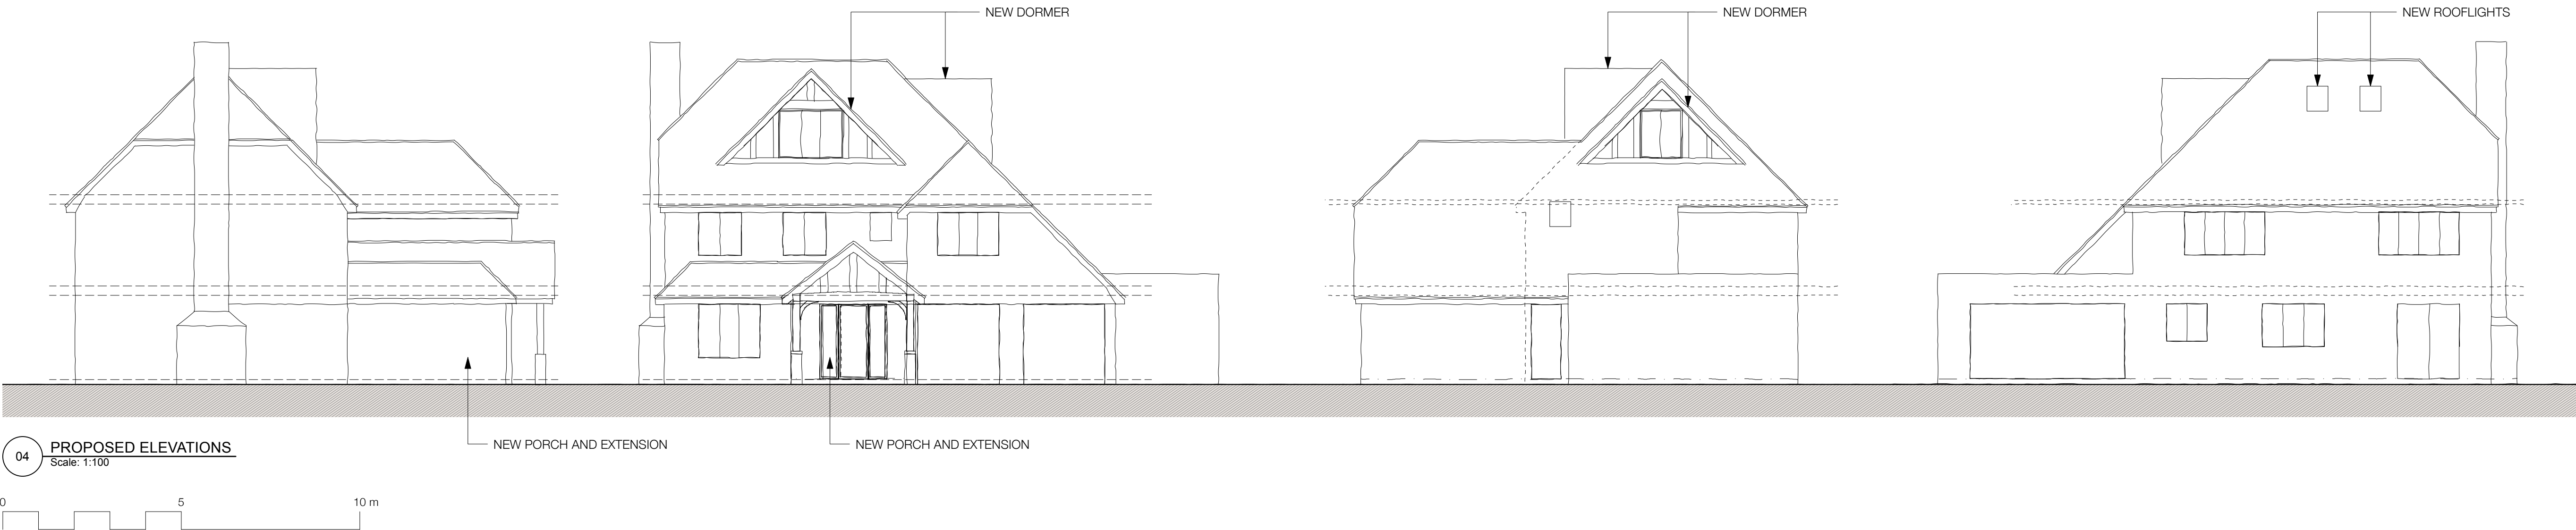

REV	DATE	NOTES	DRN	CHKD	GENERAL NOTES				Paul Cashin Architects		DRAWING TITLE	Proposed Floor Plans	PROJECT TITLE	6 MONTGOMERY WAY
A	11/1/20				THE CONTRACTOR IS RESPONSIBLE FOR THE CHECKING OF ALL SITE DIMENSIONS AND LEVELS.				Thistle Cottage Dunley Hampshire RG26 7PU		DRAWING REF	2601-PCA-DR-A-021	CLIENT	HARDING
					DISCREPANCIES TO BE REPORTED IMMEDIATELY TO THE CONTRACT ADMINISTRATOR / ARCHITECT.				07837 786 320 www.paulcashinarchitects.co.uk		STATUS	INFORMATION - NOT FOR CONSTRUCTION	ORIGIN	01/26
					TO BE READ IN CONJUNCTION WITH ALL RELEVANT CONSULTANTS DRAWINGS AND INFORMATION.						SCALE		PROJECT NO.	2601
					ALL EXISTING SITE, TREE AND BUILDING INFORMATION HAS BEEN COMPILED FROM DIFFERENT SOURCES.									