

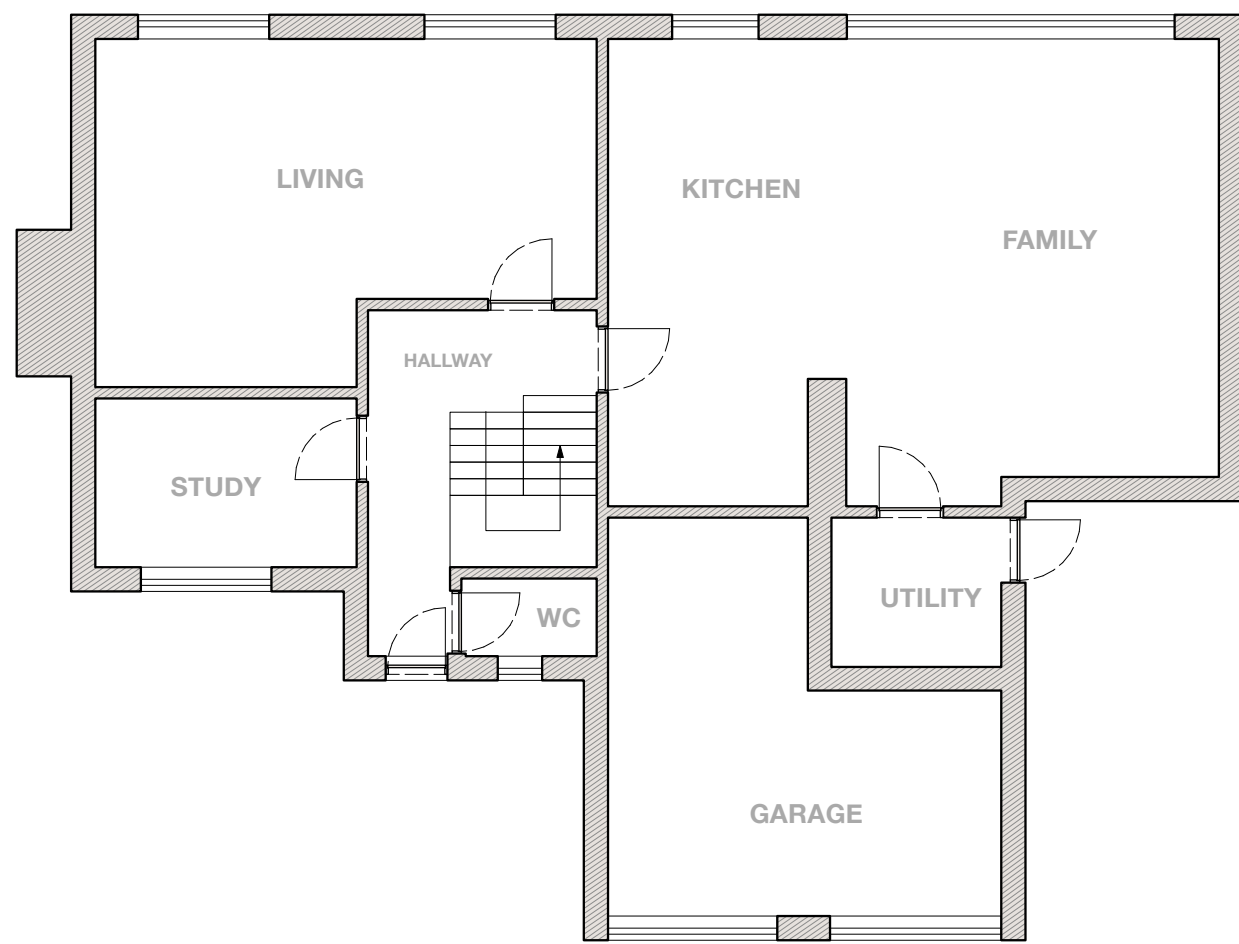
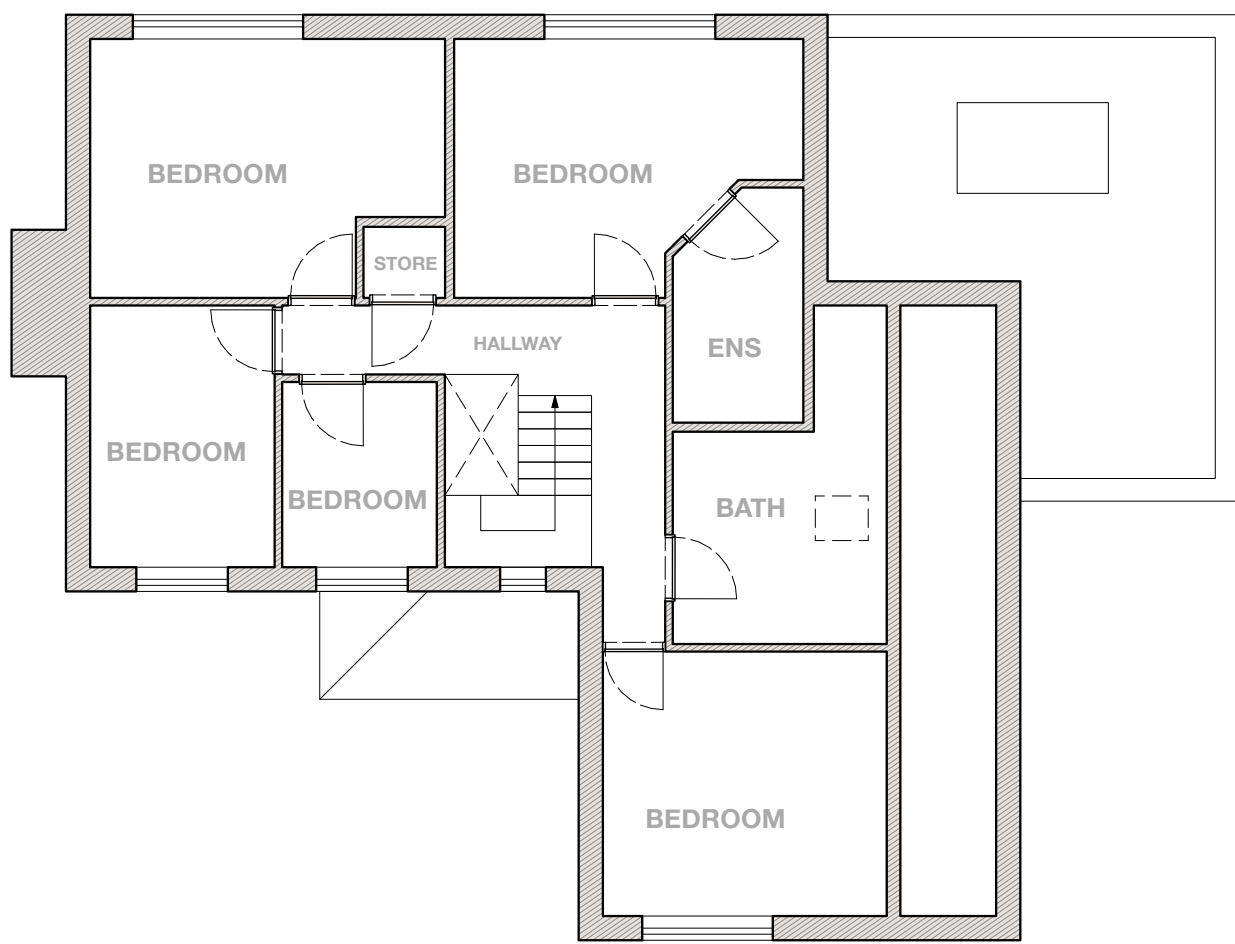





04 EXISTING ELEVATIONS
Scale: 1:100

 


01 EXISTING GROUND FLOOR PLAN
Scale: 1:100

 

02 EXISTING FIRST FLOOR PLAN
Scale: 1:100

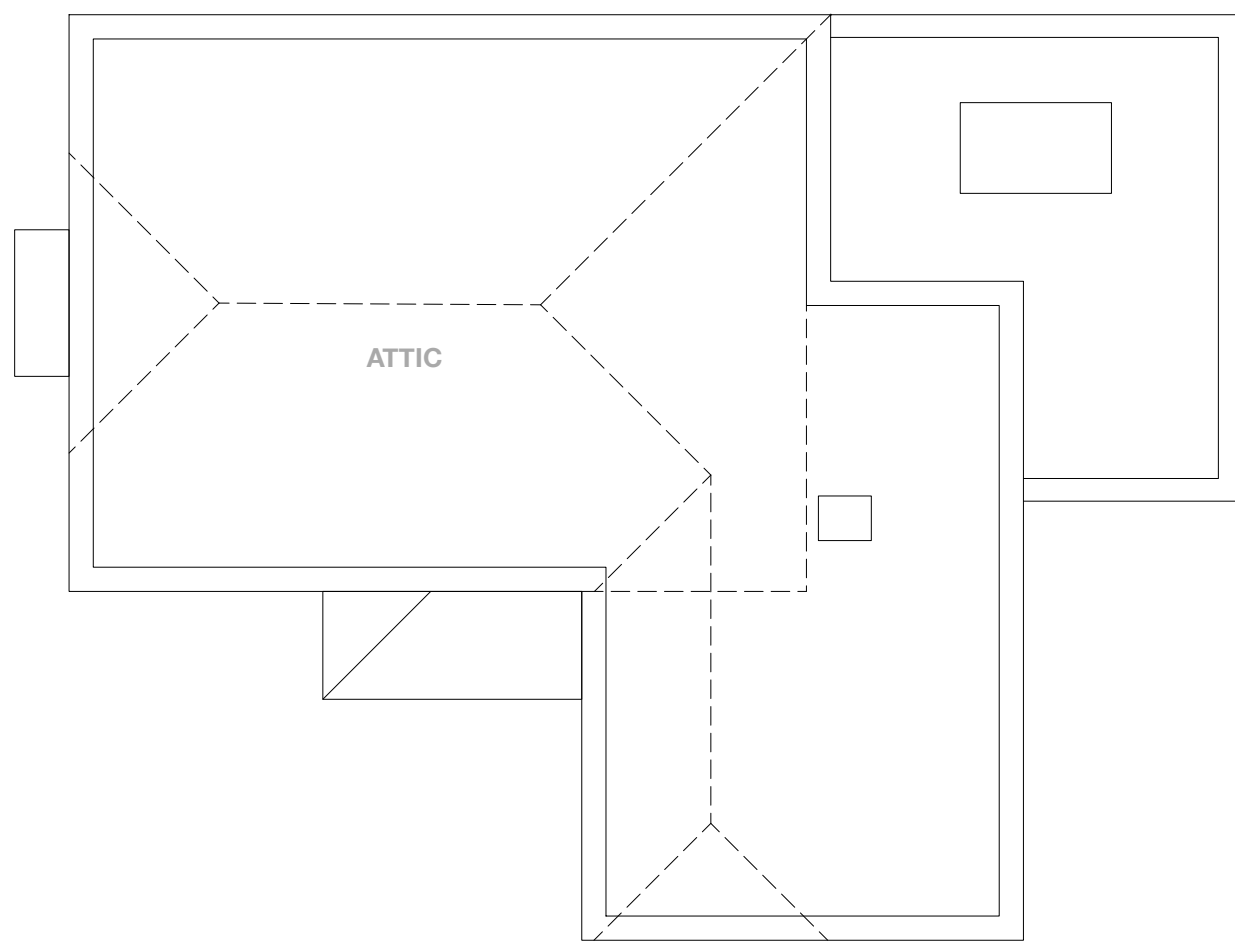  

03 EXISTING ATTIC PLAN
Scale: 1:100

 

REV	DATE	NOTES	DRN	CHKD	GENERAL NOTES				Paul Cashin Architects		DRAWING TITLE	PROJECT TITLE	
A	11/1/20				THE CONTRACTOR IS RESPONSIBLE FOR THE CHECKING OF ALL SITE DIMENSIONS AND LEVELS. DISCREPANCIES TO BE REPORTED IMMEDIATELY TO THE CONTRACT ADMINISTRATOR / ARCHITECT. TO BE READ IN CONJUNCTION WITH ALL RELEVANT CONSULTANTS DRAWINGS AND INFORMATION. ALL EXISTING SITE, TREE AND BUILDING INFORMATION HAS BEEN COMPILED FROM DIFFERENT SOURCES.				Thistle Cottage Dunley Hampshire RG26 7PU 07837 786 330 www.paulcashinarchitects.co.uk		Existing Floor Plans	6 MONTGOMERY WAY	
											DRAWING REF	CLIENT	
											2601-PCA-DR-A-020	HARDING	
											STATUS	ORIGIN	
											INFORMATION - NOT FOR CONSTRUCTION	01/26	
											SCALE	PROJECT NO.	
												2601	