





North (Front) Elevation - As Proposed

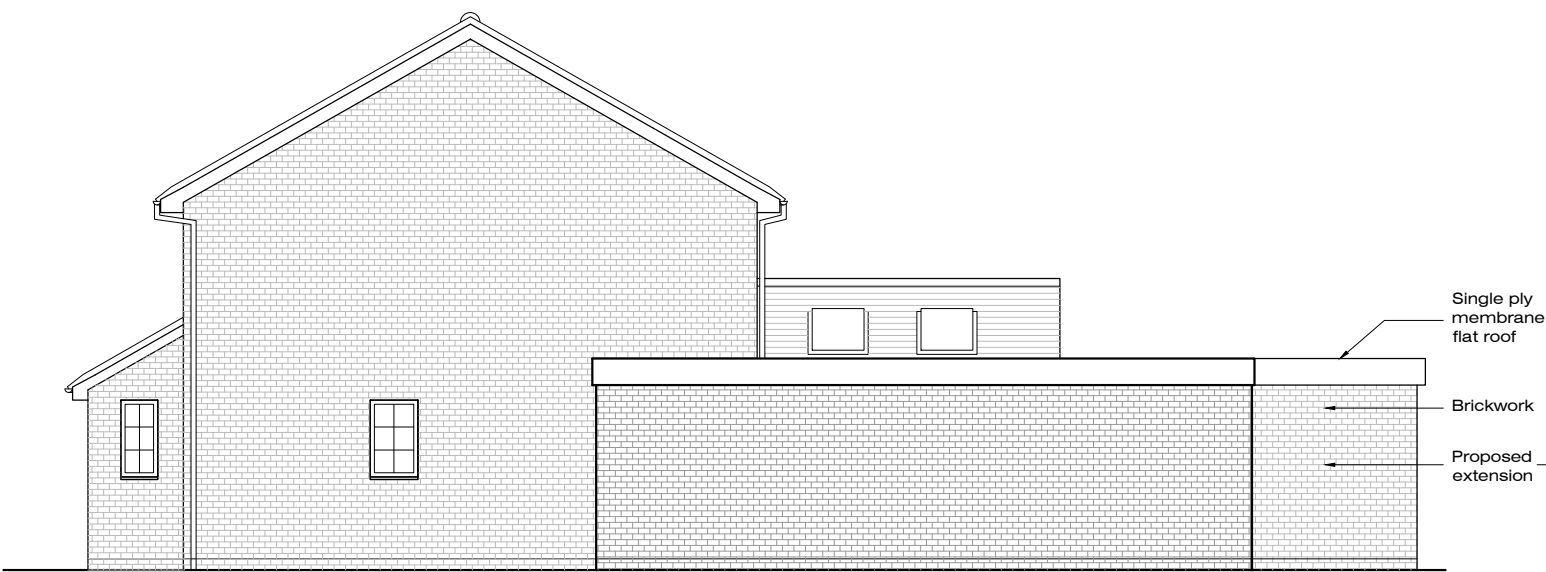



West (Side) Elevation - As Proposed




South (Rear) Elevation - As Proposed

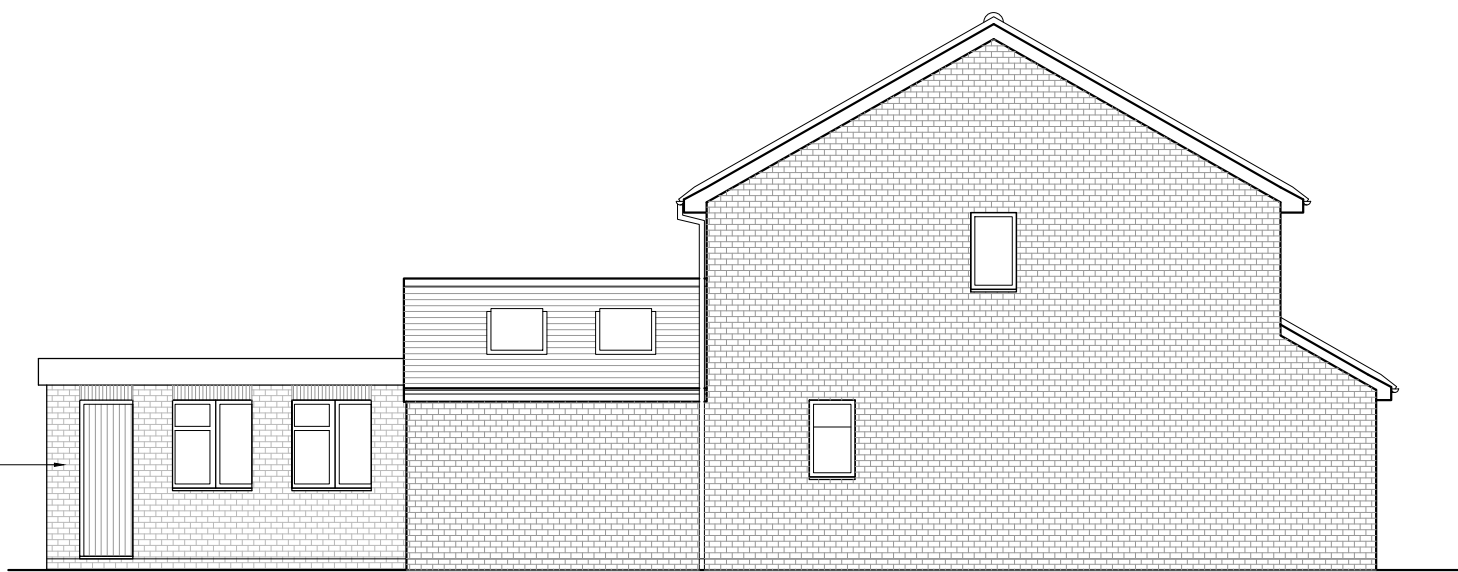

East (Side) Elevation - As Proposed

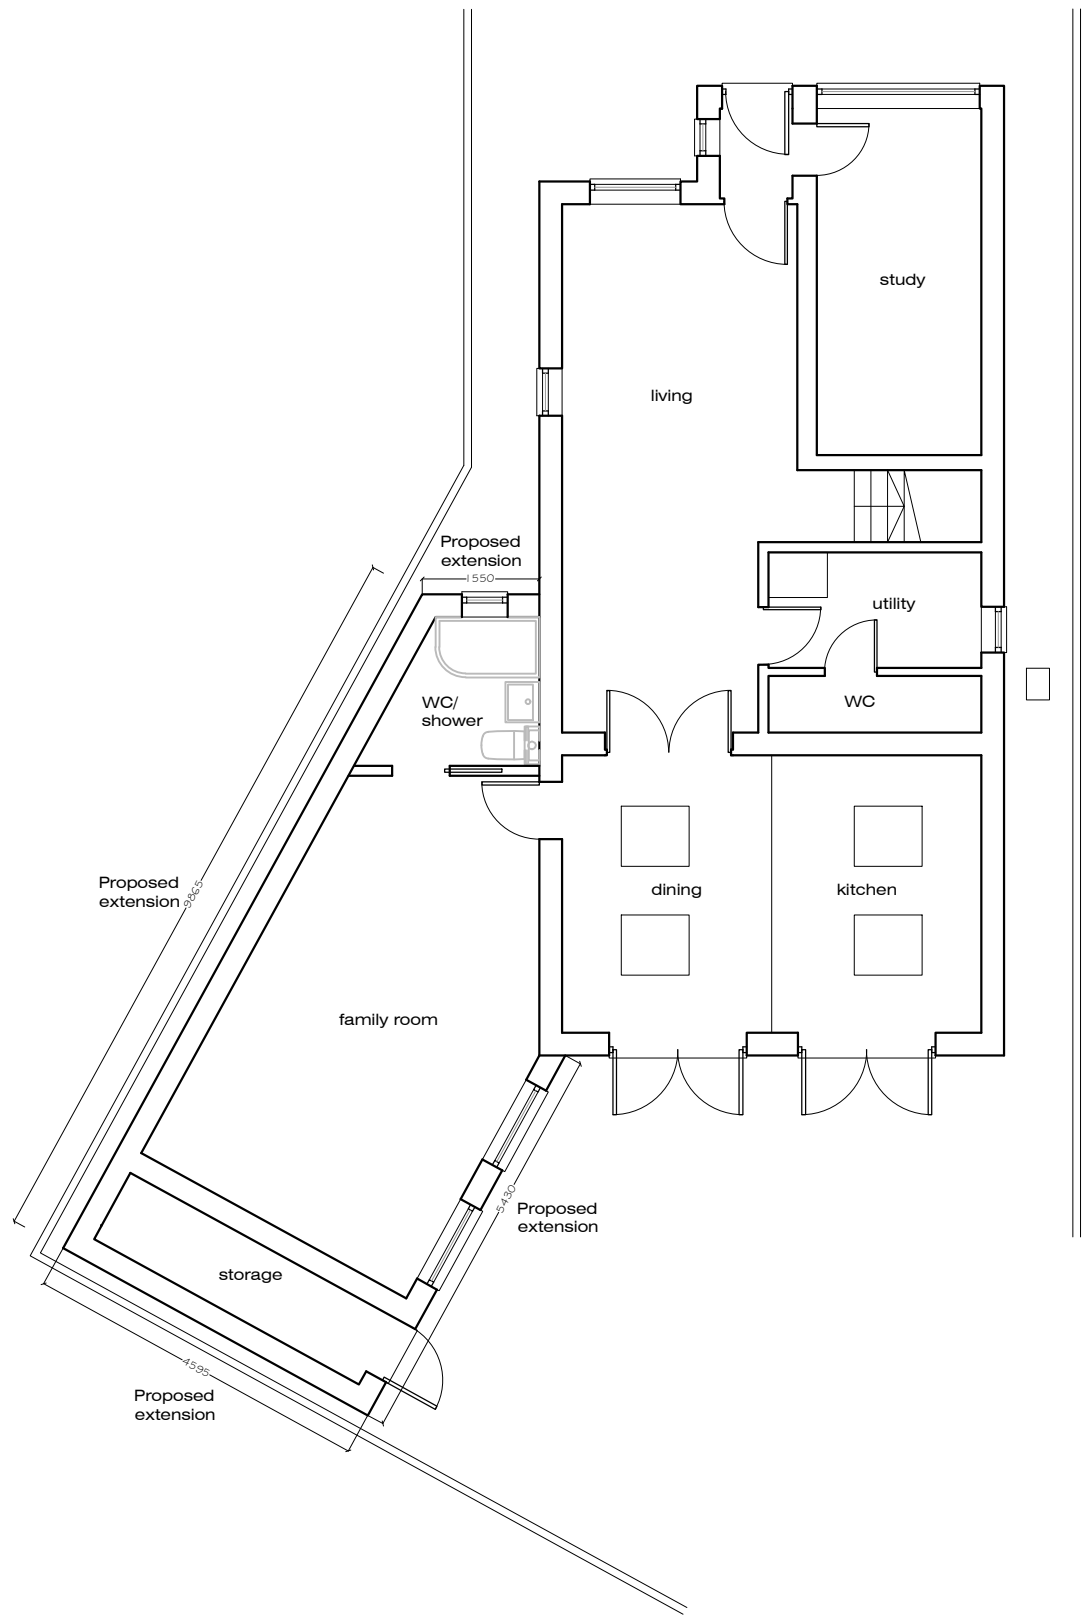 

Ground Floor Plan - As Proposed

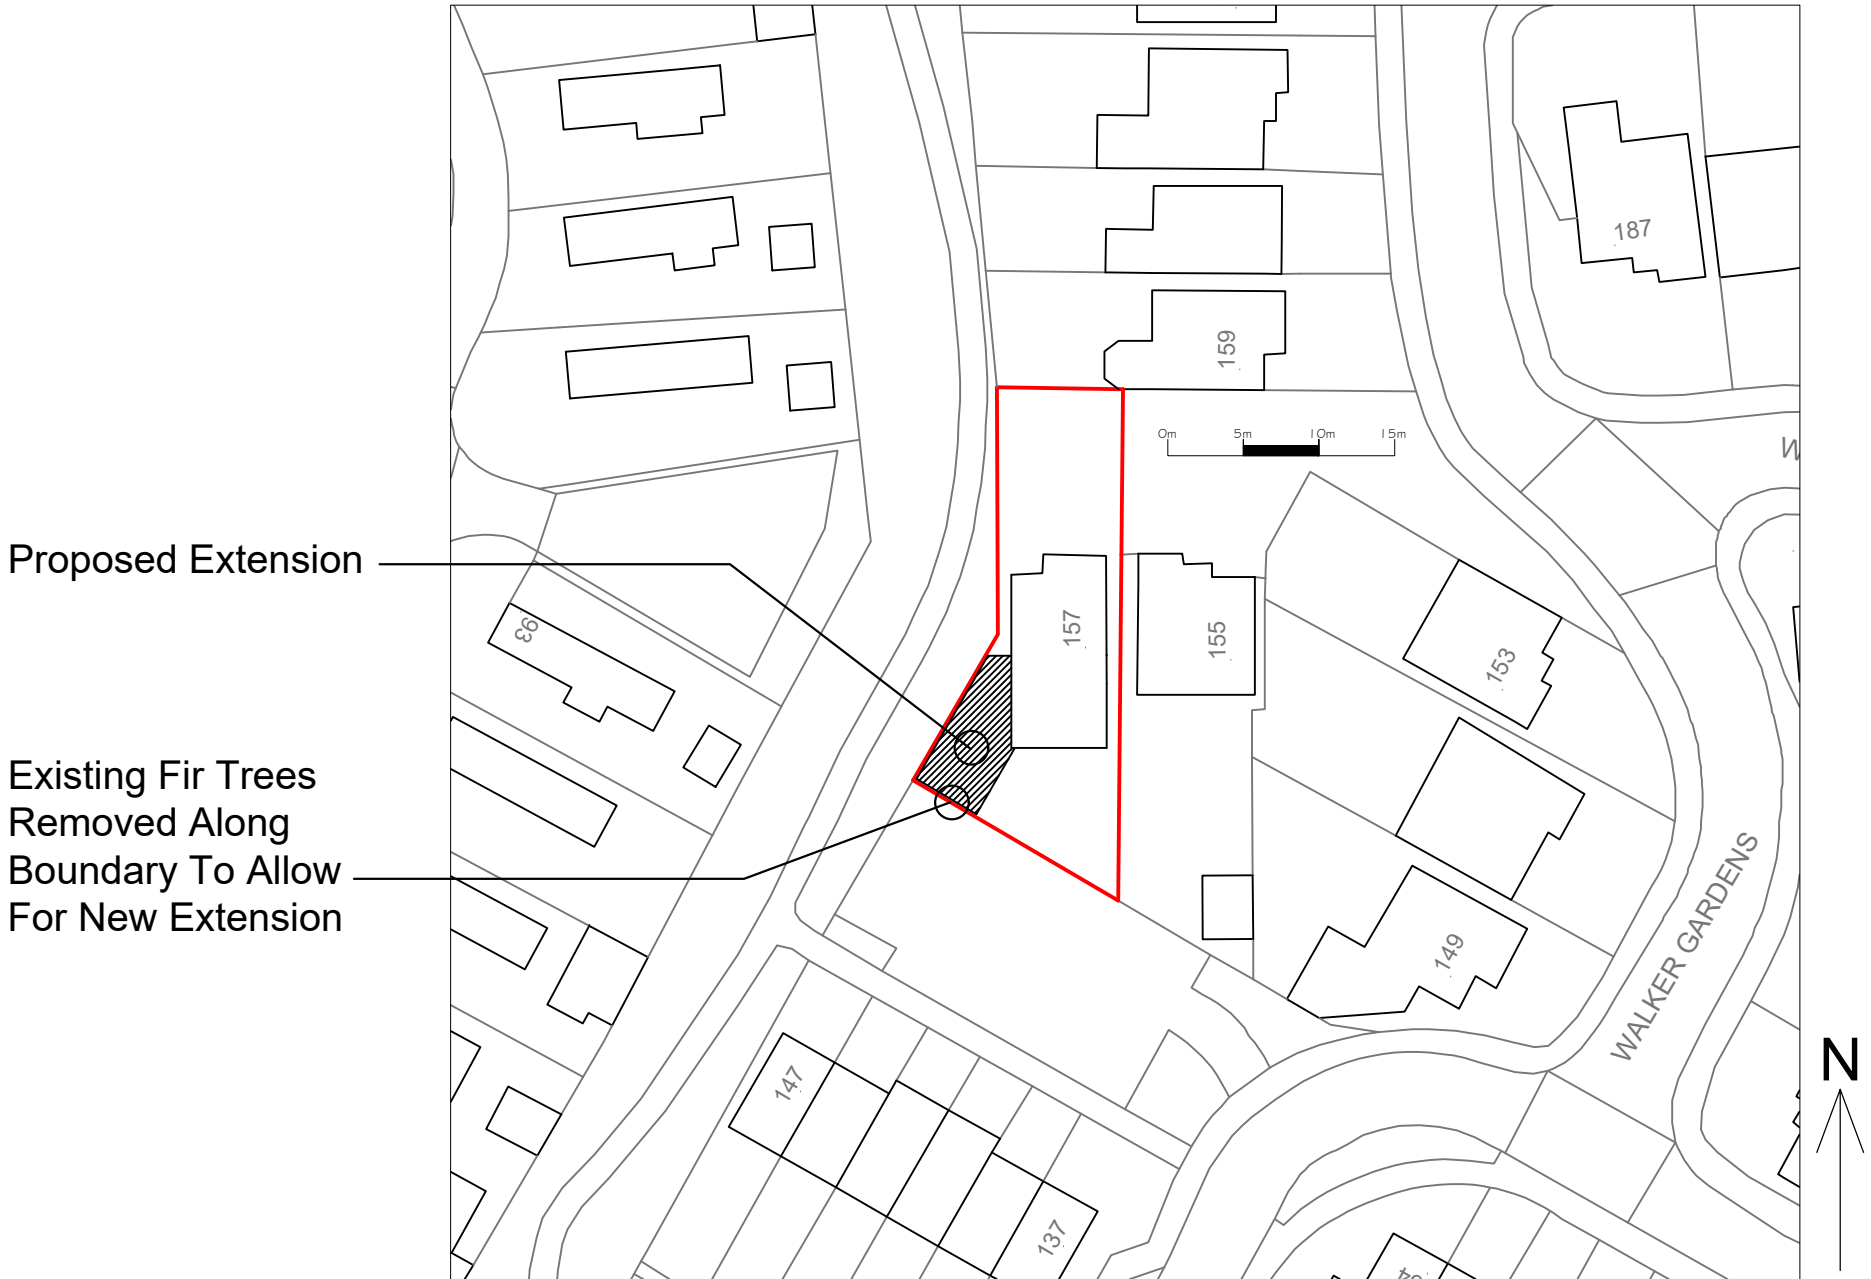

Block Plan - As Proposed 1:500

-	Issued for Planning Application	NJ	12-03-26
Rev.		By	Date

Wildern Architecture Ltd
The Hawthorns, 105 Dibbles Road,
Warsash, Southampton, SO31 9JL
07920 260758
Project
157 Walker Gardens, Hedge End,
Southampton, SO30 2AJ
Client
Mr and Mrs I Shariq

Title Plans & Elevations - As Proposed			
Date	March 26	Drawn By	NJ
Job No.	Drawing No.	Scale	Revision
W25-028	101	1:100 /500@A1	-