





North (Front) Elevation - As Existing

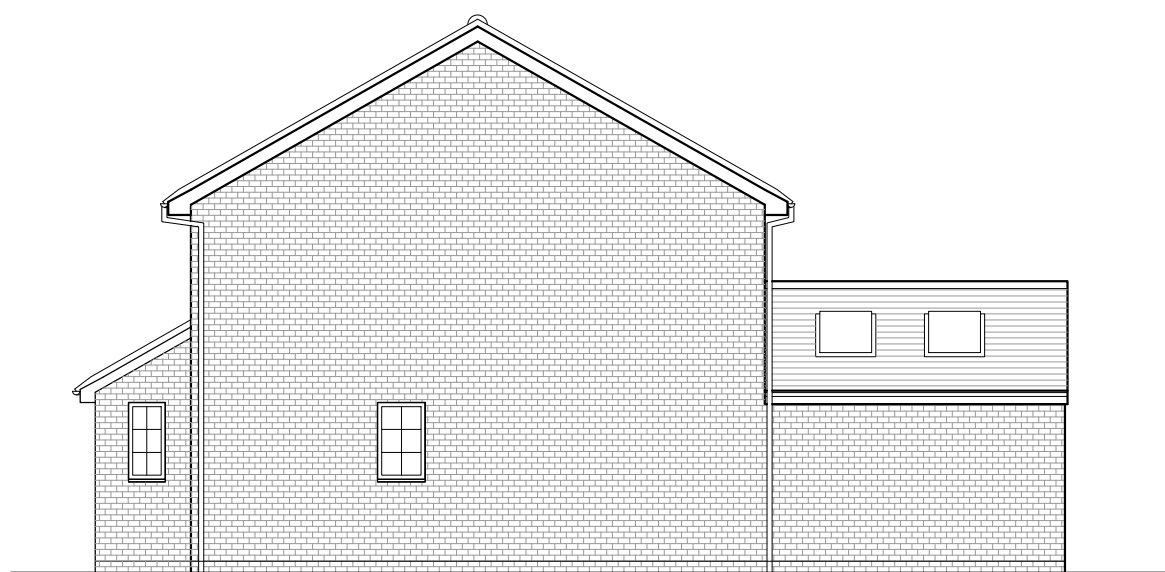


West (Side) Elevation - As Existing




South (Rear) Elevation - As Existing

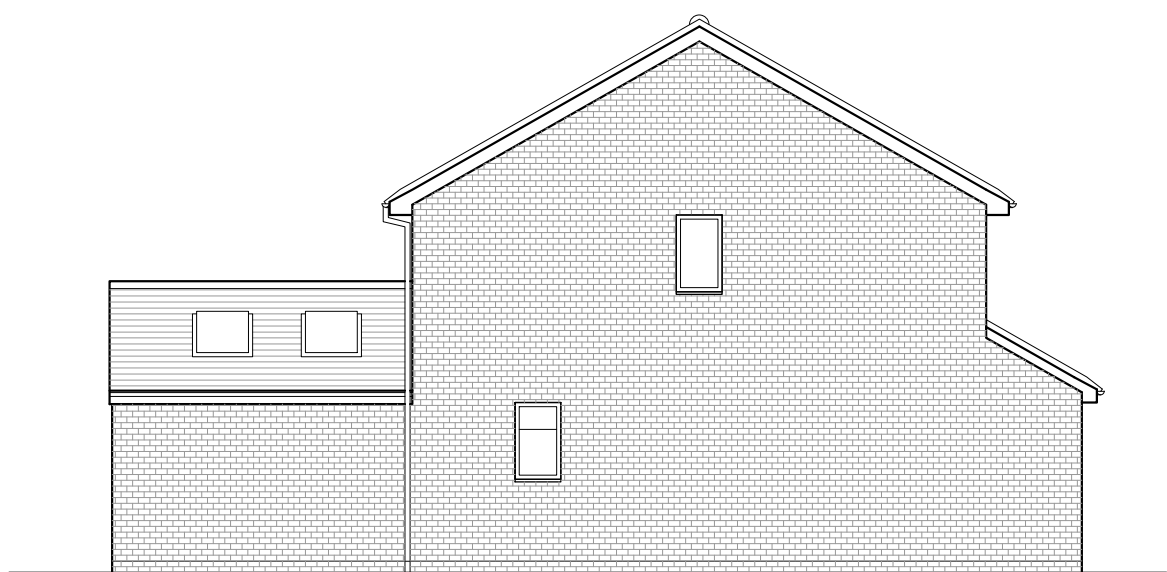

East (Side) Elevation - As Existing

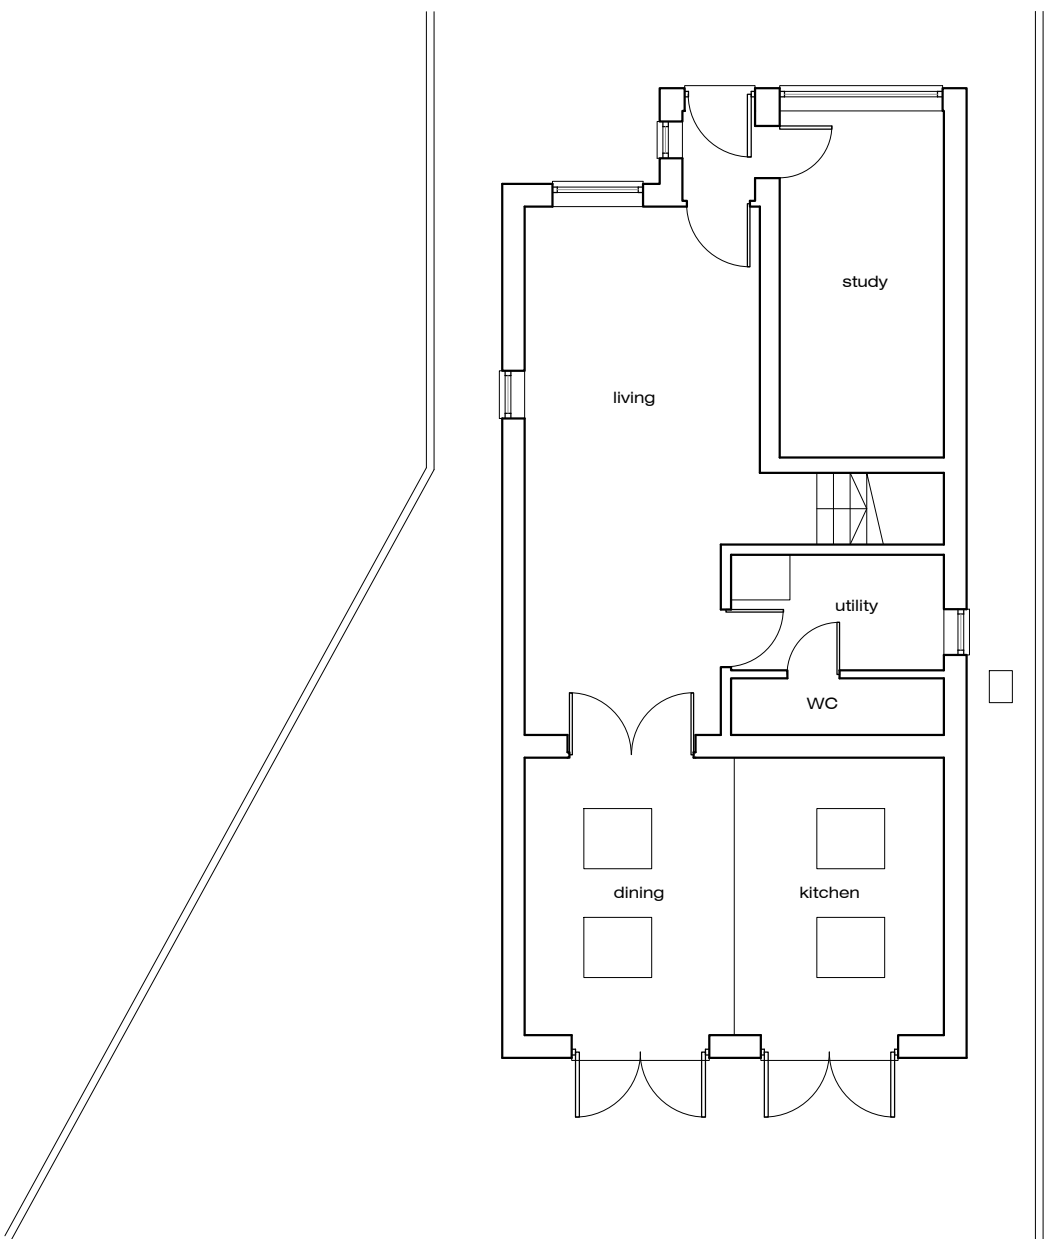

Ground Floor Plan - As Existing

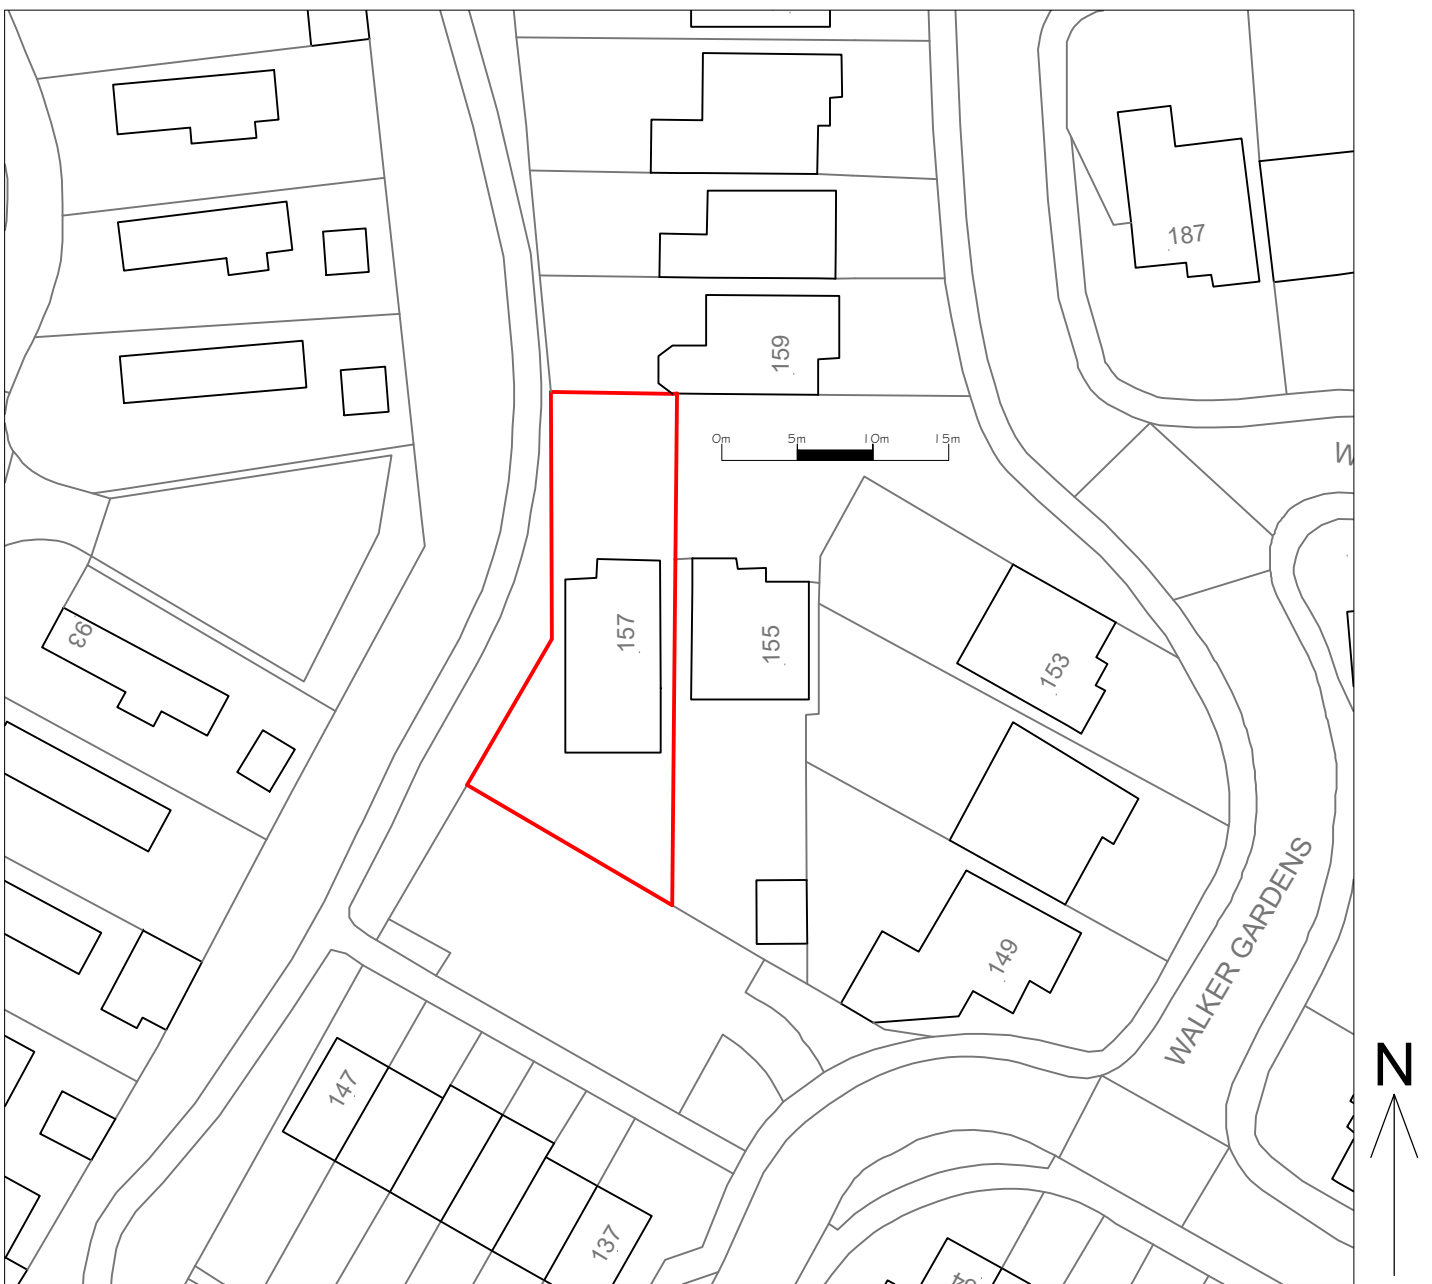

Block Plan - As Existing 1:500

-	Issued for Planning Application	NJ	12-03-26
Rev.		By	Date

Wildern Architecture Ltd
The Hawthorns, 105 Dibles Road,
Warsash, Southampton, SO31 9JL
07920 260758
Project
157 Walker Gardens, Hedge End,
Southampton, SO30 2AJ
Client
Mr and Mrs I Shariq

Title			
Plans & Elevations - As Existing			
Date	March 26	Drawn By	NJ
Job No.	Drawing No.	Scale	Revision
W25-028	001	1:100 /500@A1	-