




South Elevation




East Elevation




West Elevation

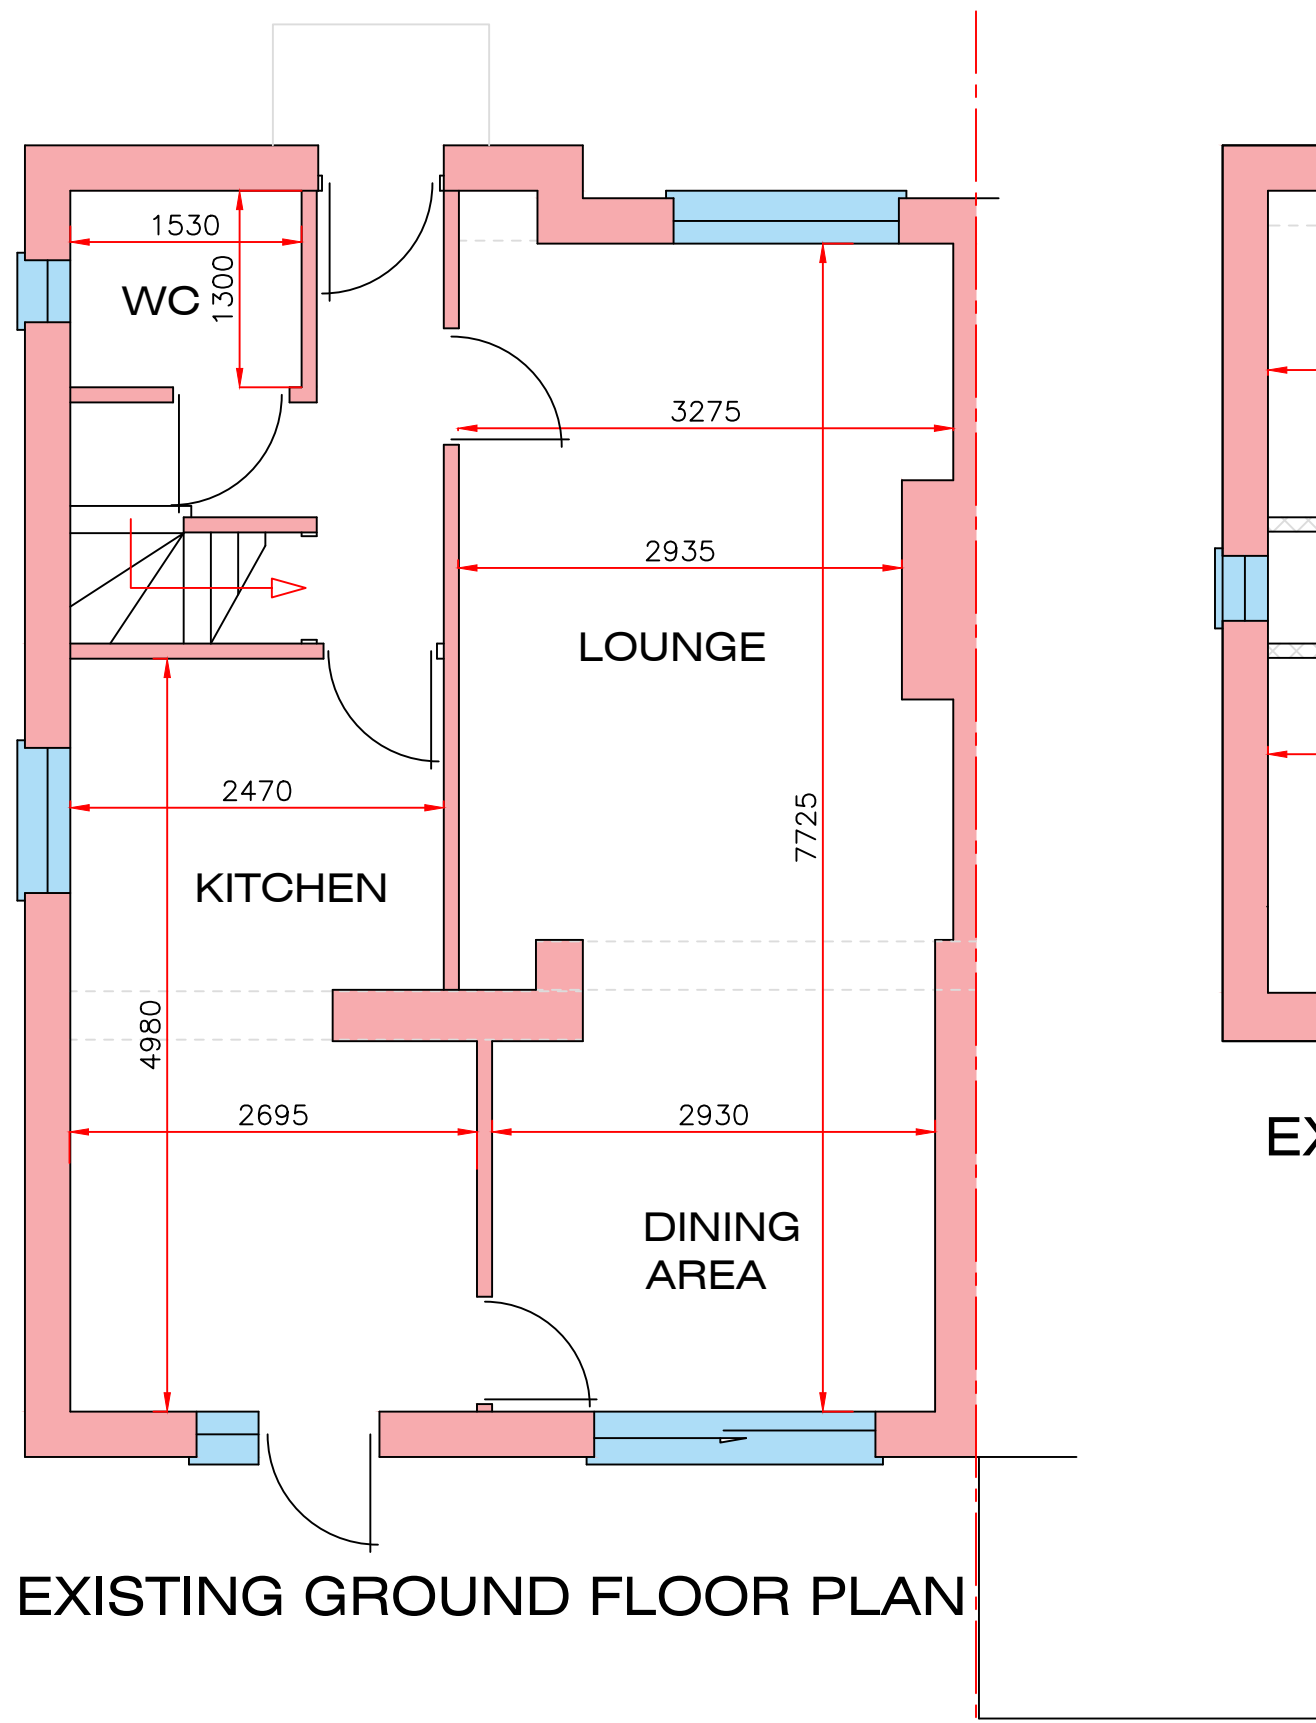


EXISTING GROUND FLOOR PLAN

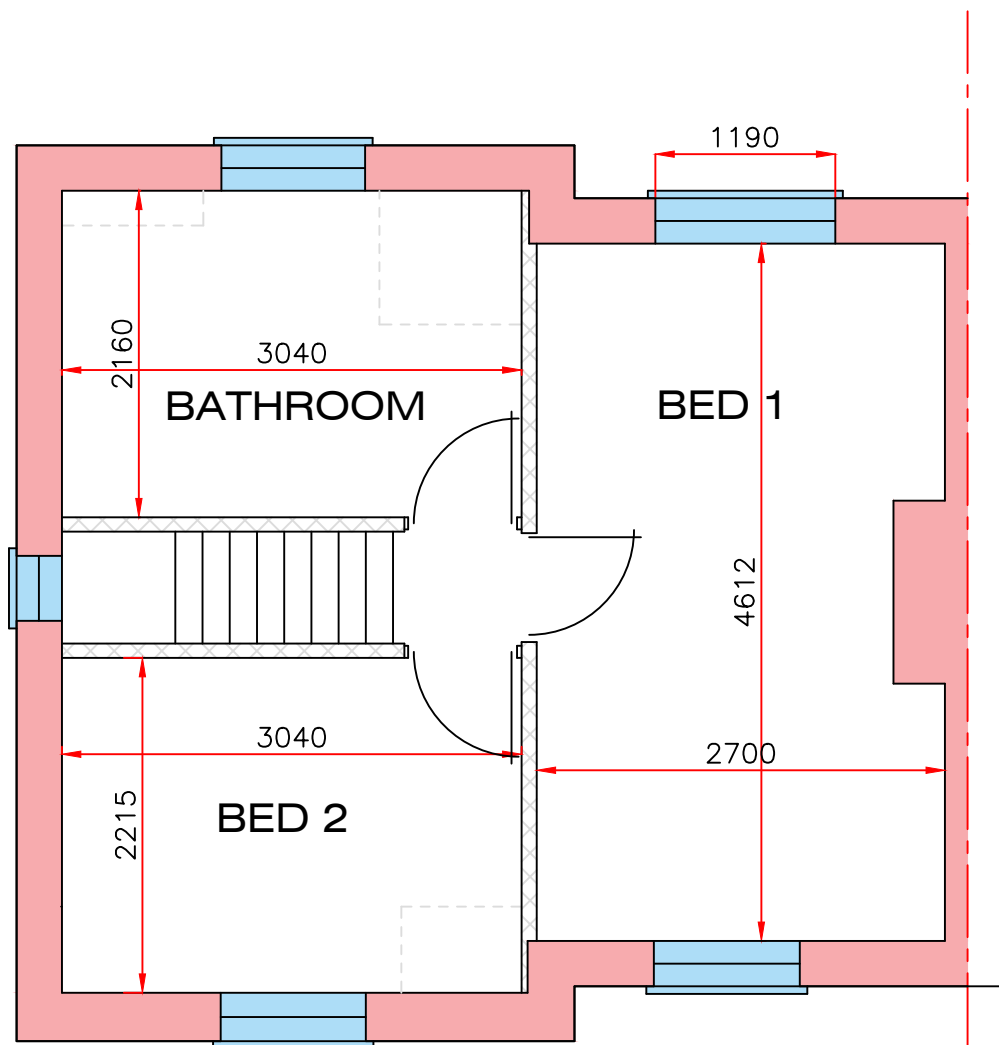


EXISTING FIRST FLOOR PLAN

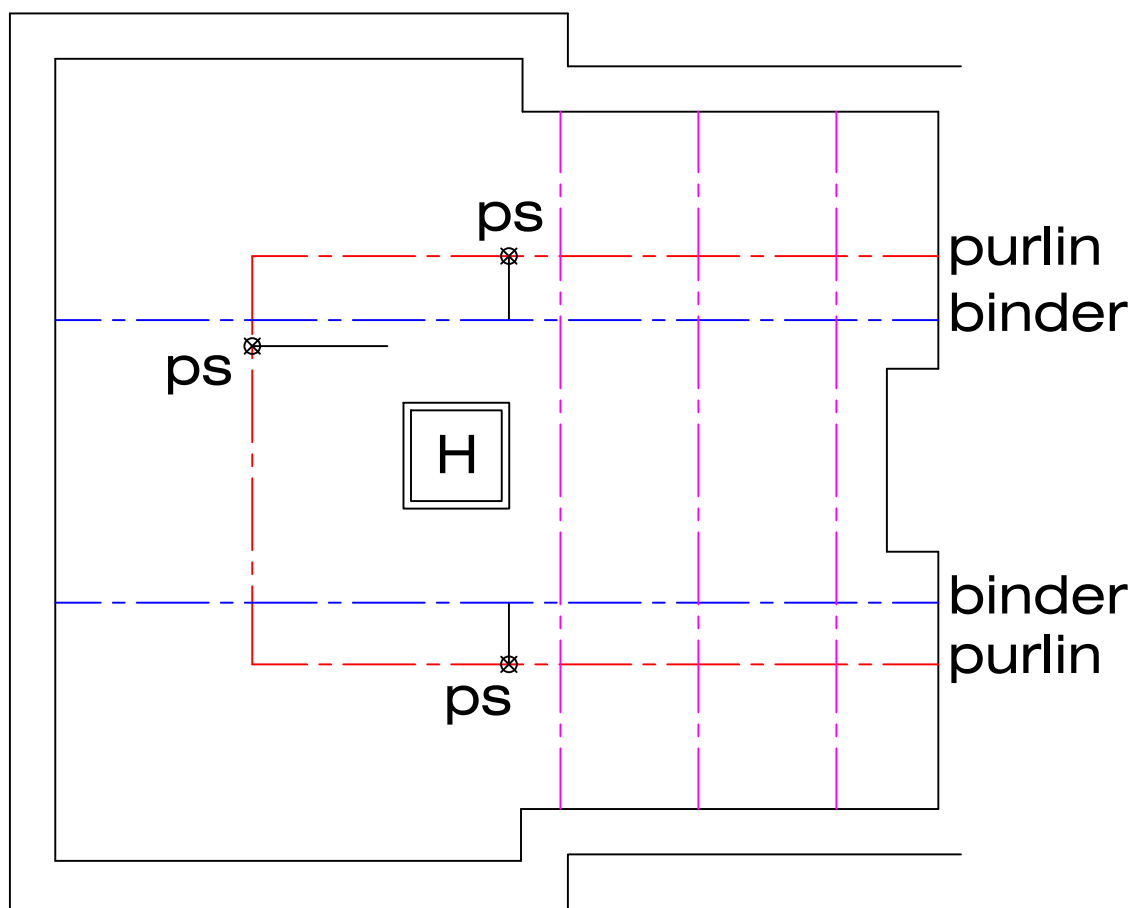

EXISTING ROOF VOID PLAN

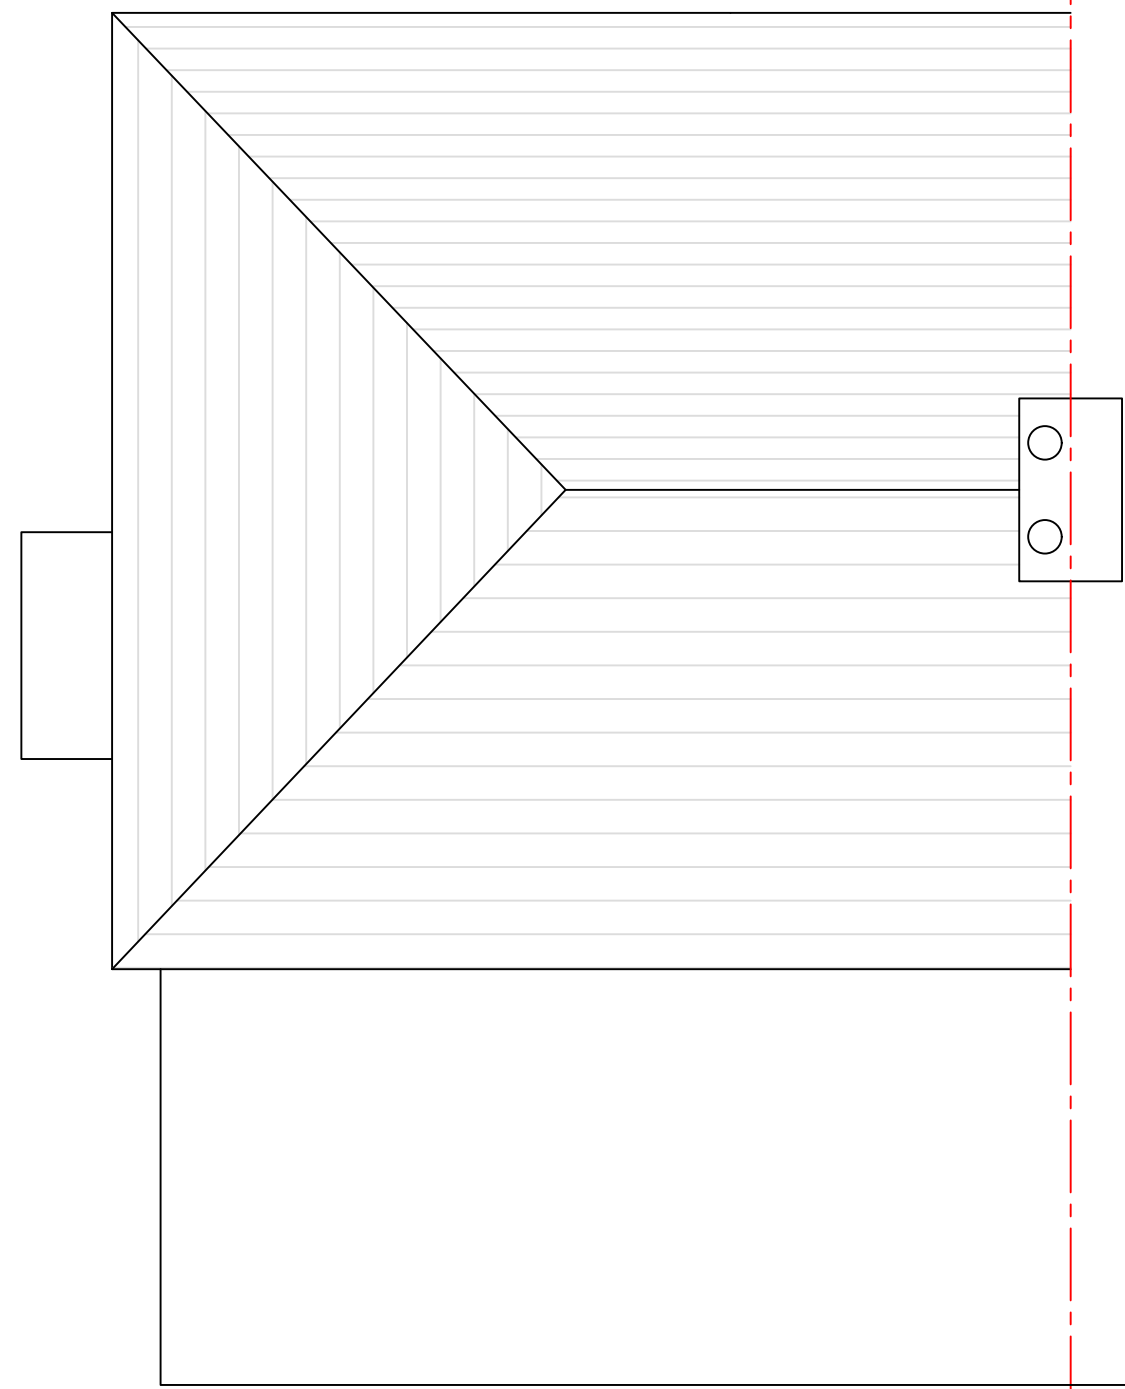

EXISTING ROOF PLAN

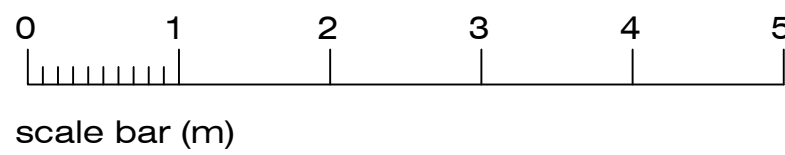

- TERMS OF USE**
1. This drawing remains the copyright of Southern Structural Surveys Ltd and must not be copied or altered without prior written permission.
 2. Southern Structural Surveys Ltd reserve the right to revise this drawing at any time.
 3. It is the responsibility of the Contractor, Architect and Client to ensure this drawing is the most recent version before any work or ordering in relation to this drawing is undertaken.
 4. Southern Structural Surveys Ltd accept no liability for incorrect ordering of materials.
 5. Any and all work undertaken in relation to this drawing must be undertaken by a competent and careful contractor.
 6. All dimensions should be confirmed and agreed with Southern Structural Surveys Ltd prior to commencement of any works.

Rev	Description	By	Chkd	Date
Southern Structural Surveys Ltd CONSULTING CIVIL AND STRUCTURAL ENGINEERS HEAD OFFICE FOURTH FLOOR RM 07/04, MOUNTBATTEN HOUSE, GROSVENOR SQUARE, SD15 SOUTHAMPTON, SD15 2JU Tel: (02380) 786636 Mob. 07940353507 E-mail: southernstructuralsurvey@outlook.com Web: www.southernstructuralsurveys.co.uk				
Client				
MS SABRINA PATEL				
Architect				
-				
Project Title				
MAYBUSH, HAMBLE LANE, SD31 8DR				
Drawing Title				
EXISTING ELEVATIONS AND PLAN VIEWS				
Issue Status				
FOR PLANNING APPROVAL				
Date	Scale	Drawn	Checked	
06/03/26	1:50 @A1	SAC	GMP	
Drawing No.				Revision
SSS261001-GA-001				A