




Elevations Scale Bar 1:100

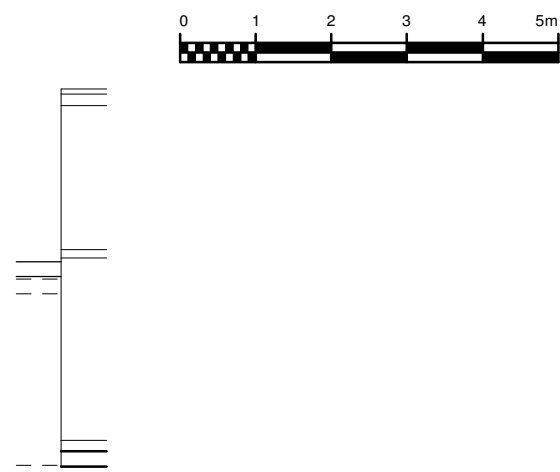


South

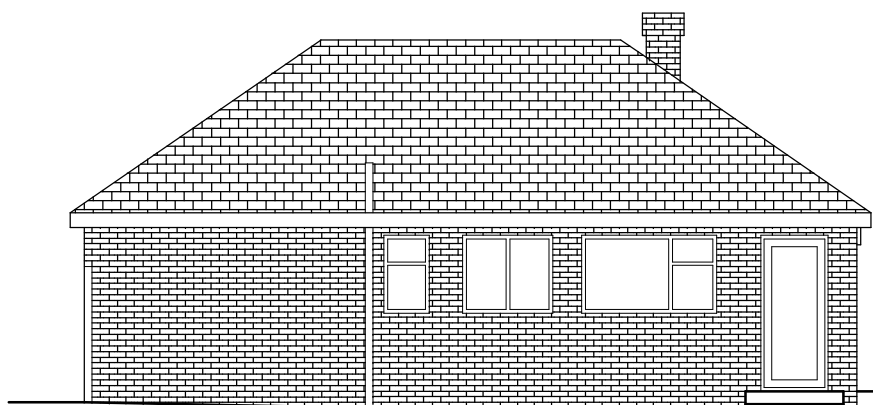

East

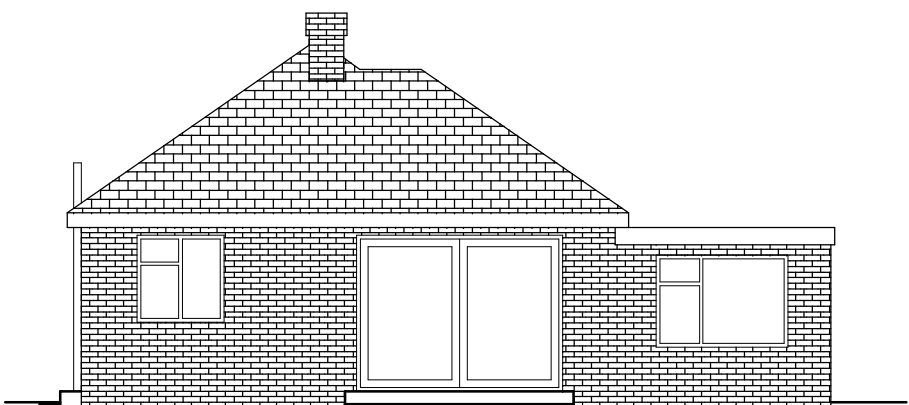


North

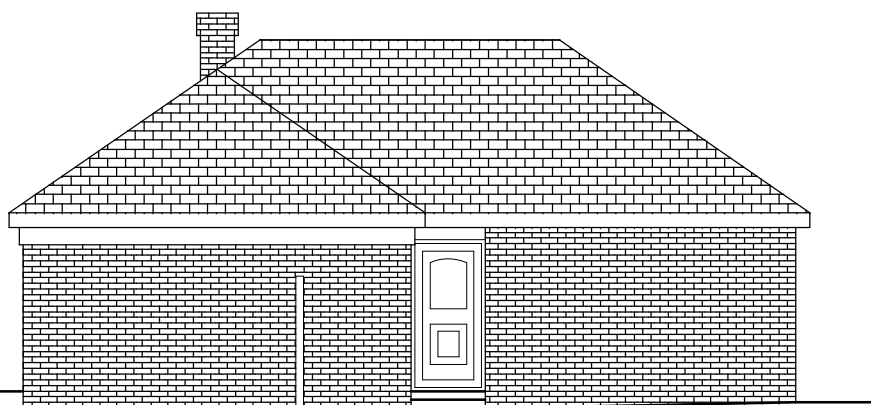


West

Elevations

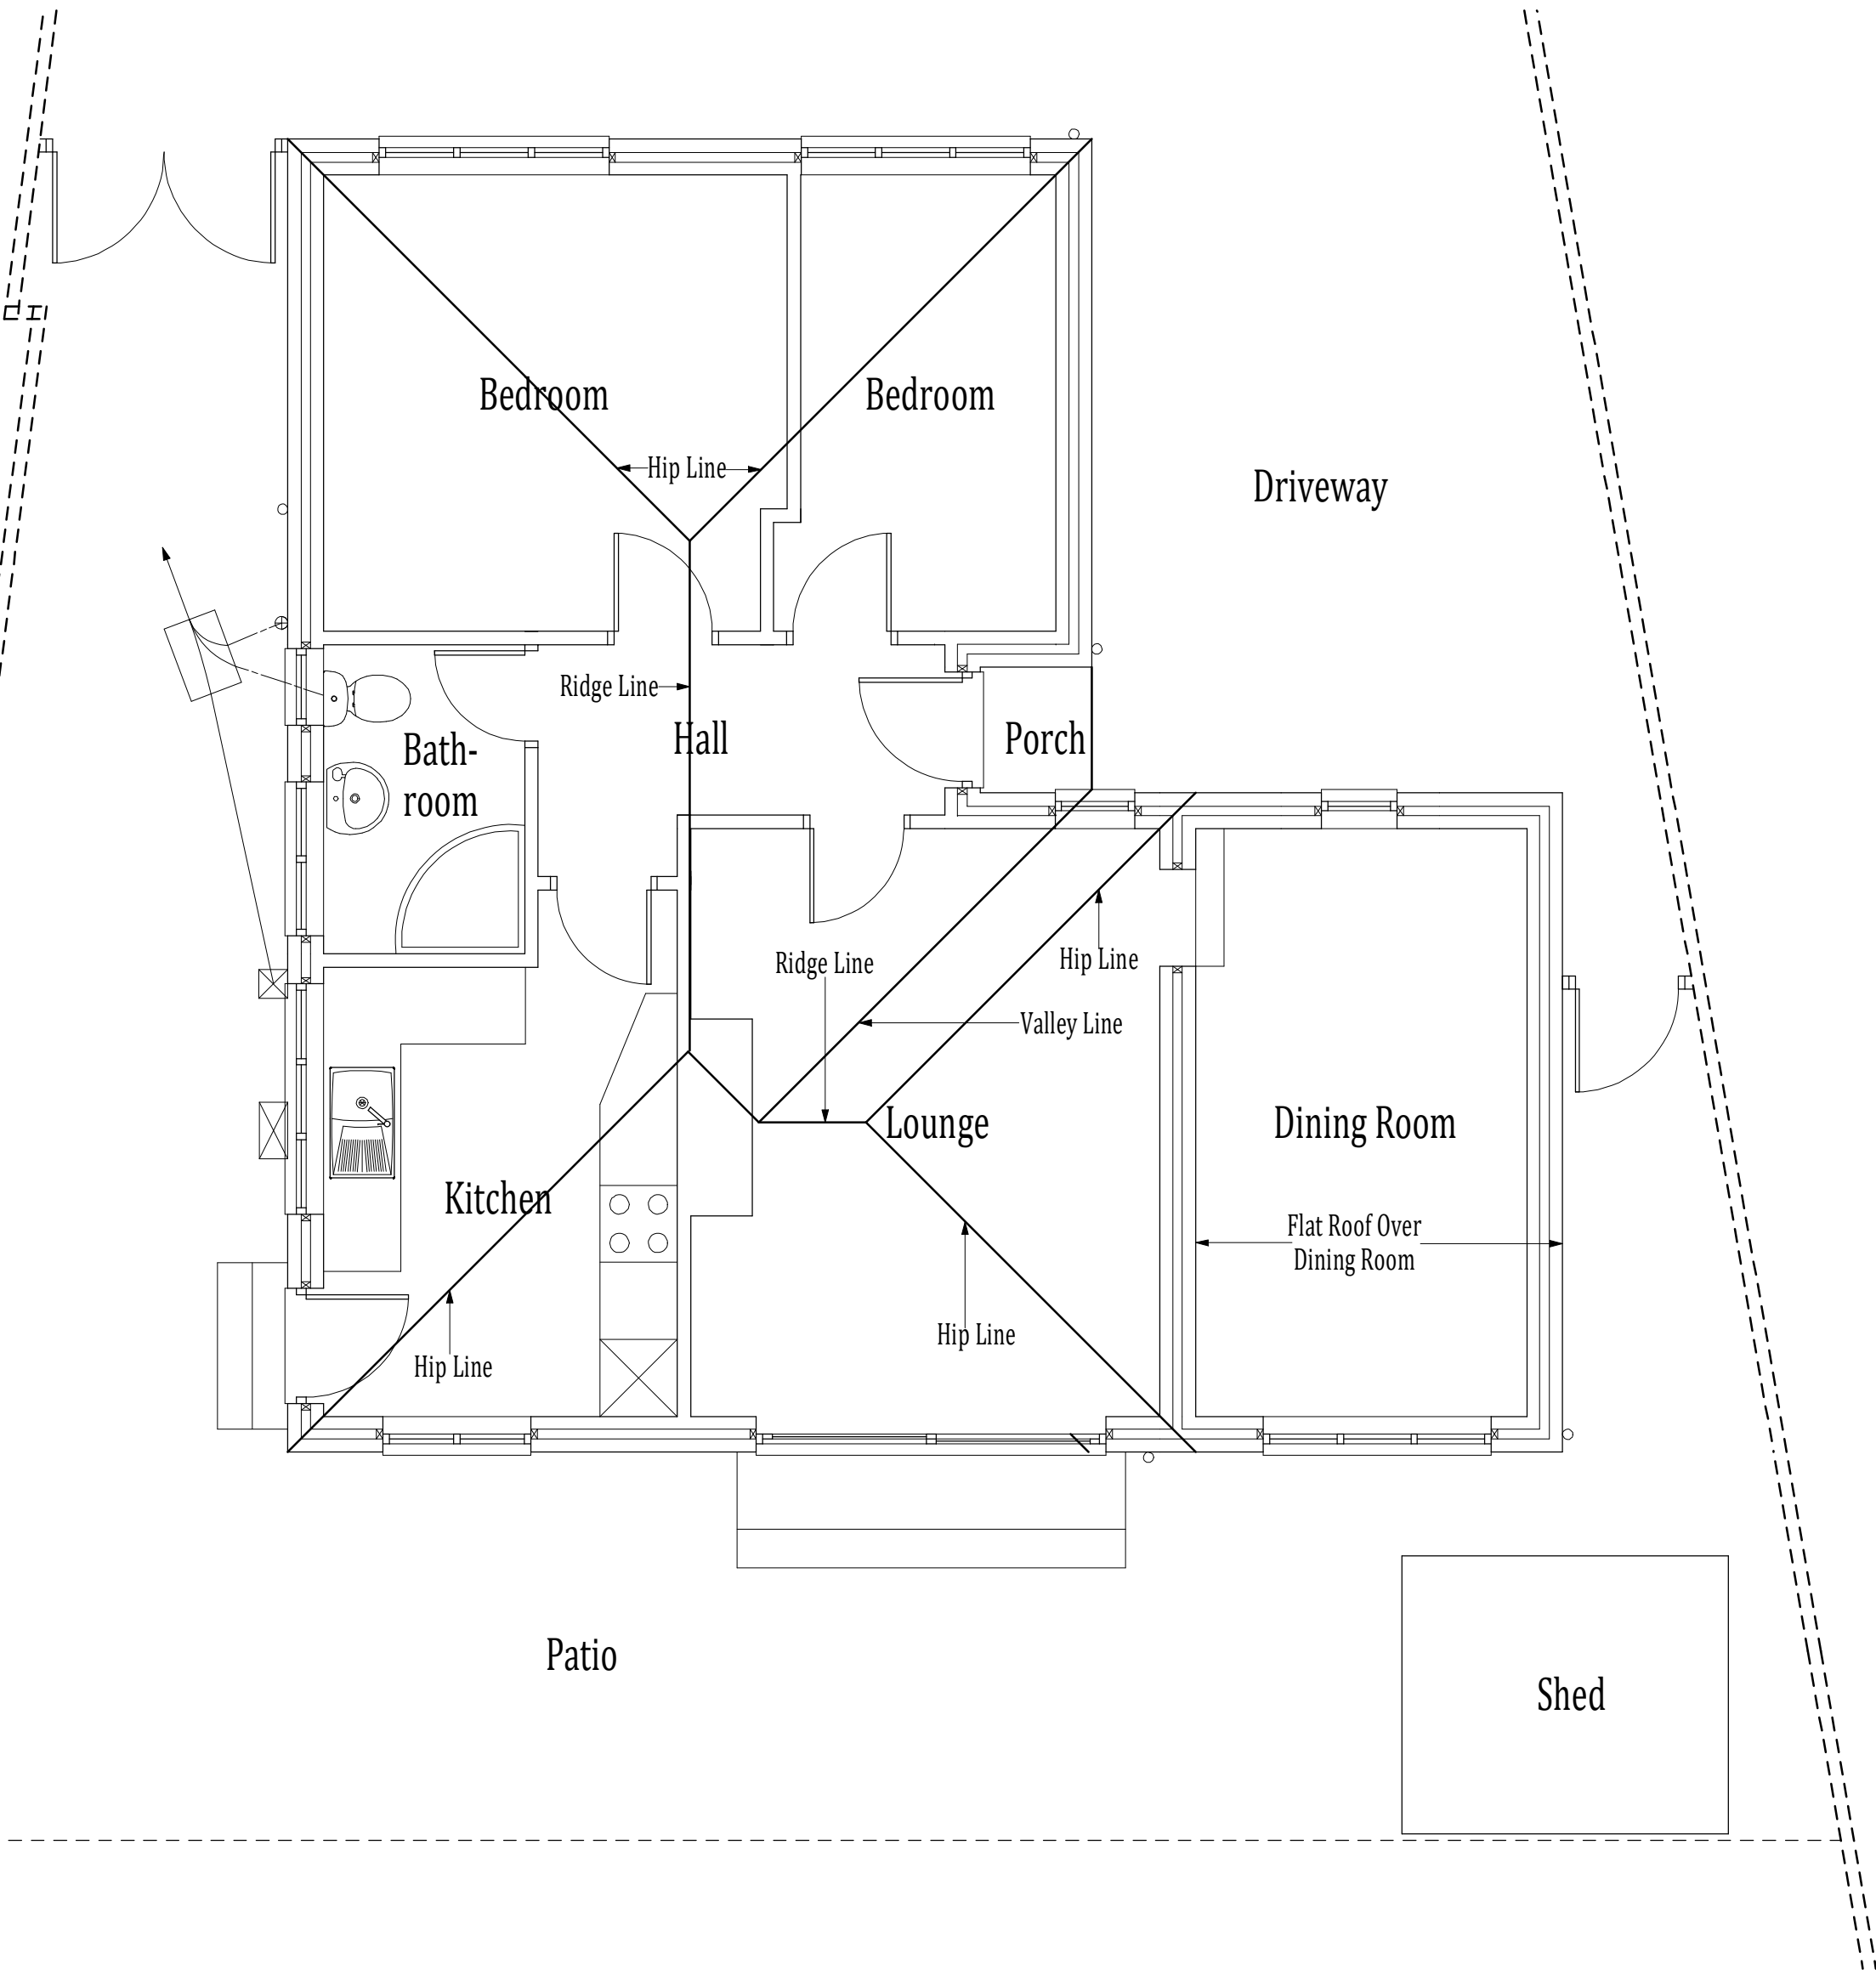

Floor / Site Plan

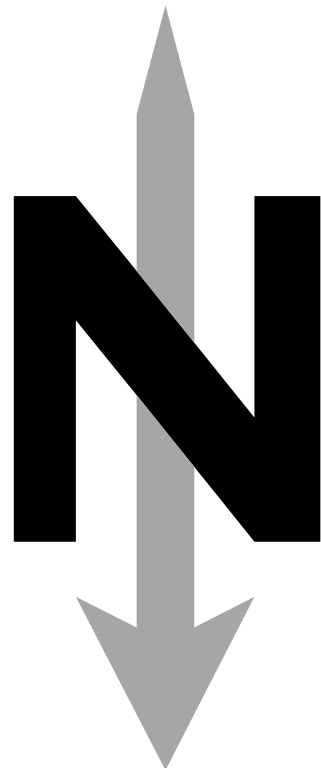

Floor Plans Scale Bar 1:50



Jem Musselwhite C.Build E FCABE, MIET, MlconstM. Chartered Building Engineer & Surveyor.
106 Buriton Road, Winchester, Hants. SO22 6JF. Tel 07758 746207 - e-mail jem@jem-musselwhite.co.uk www.jem-musselwhite.co.uk
8 Severn Close, West End, Southampton.
Extension & Alterations To Dwelling.
for Mr. & Mrs. N. O'Connell.
As Existing Floor / Roof Plans & Elevations.
Scales 1:50 & 1:100 @ A1 Sized Paper. Dwg. No. 2025063/001B.