




Elevations Scale Bar 1:100

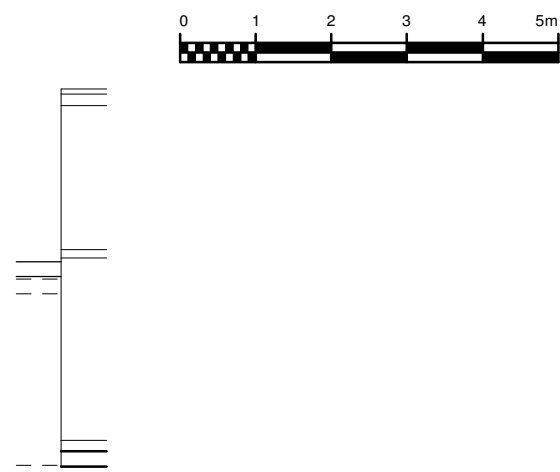


South

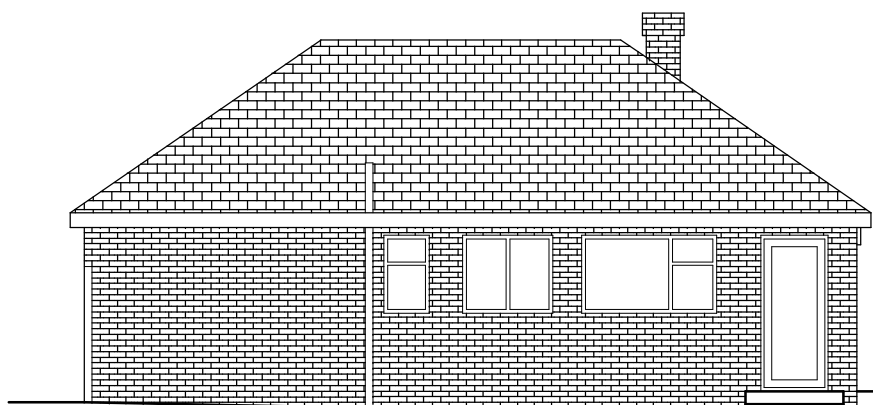

East

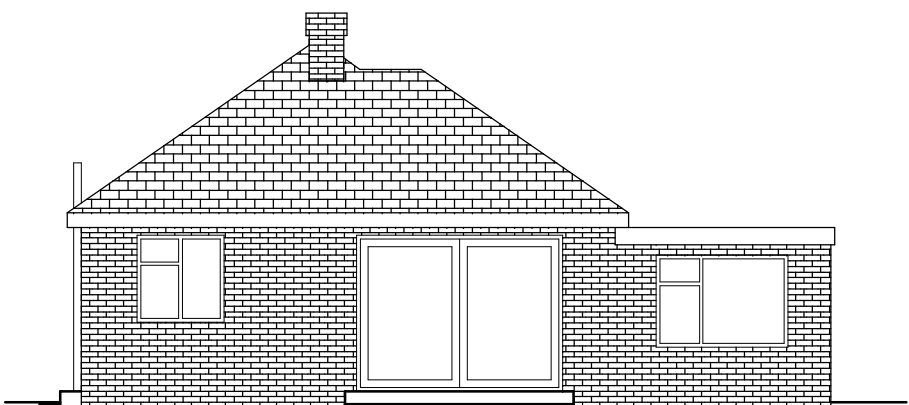


North

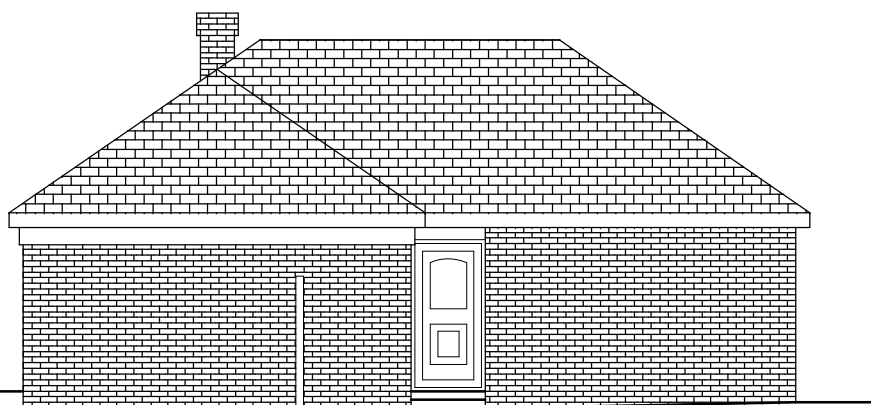


West

Elevations

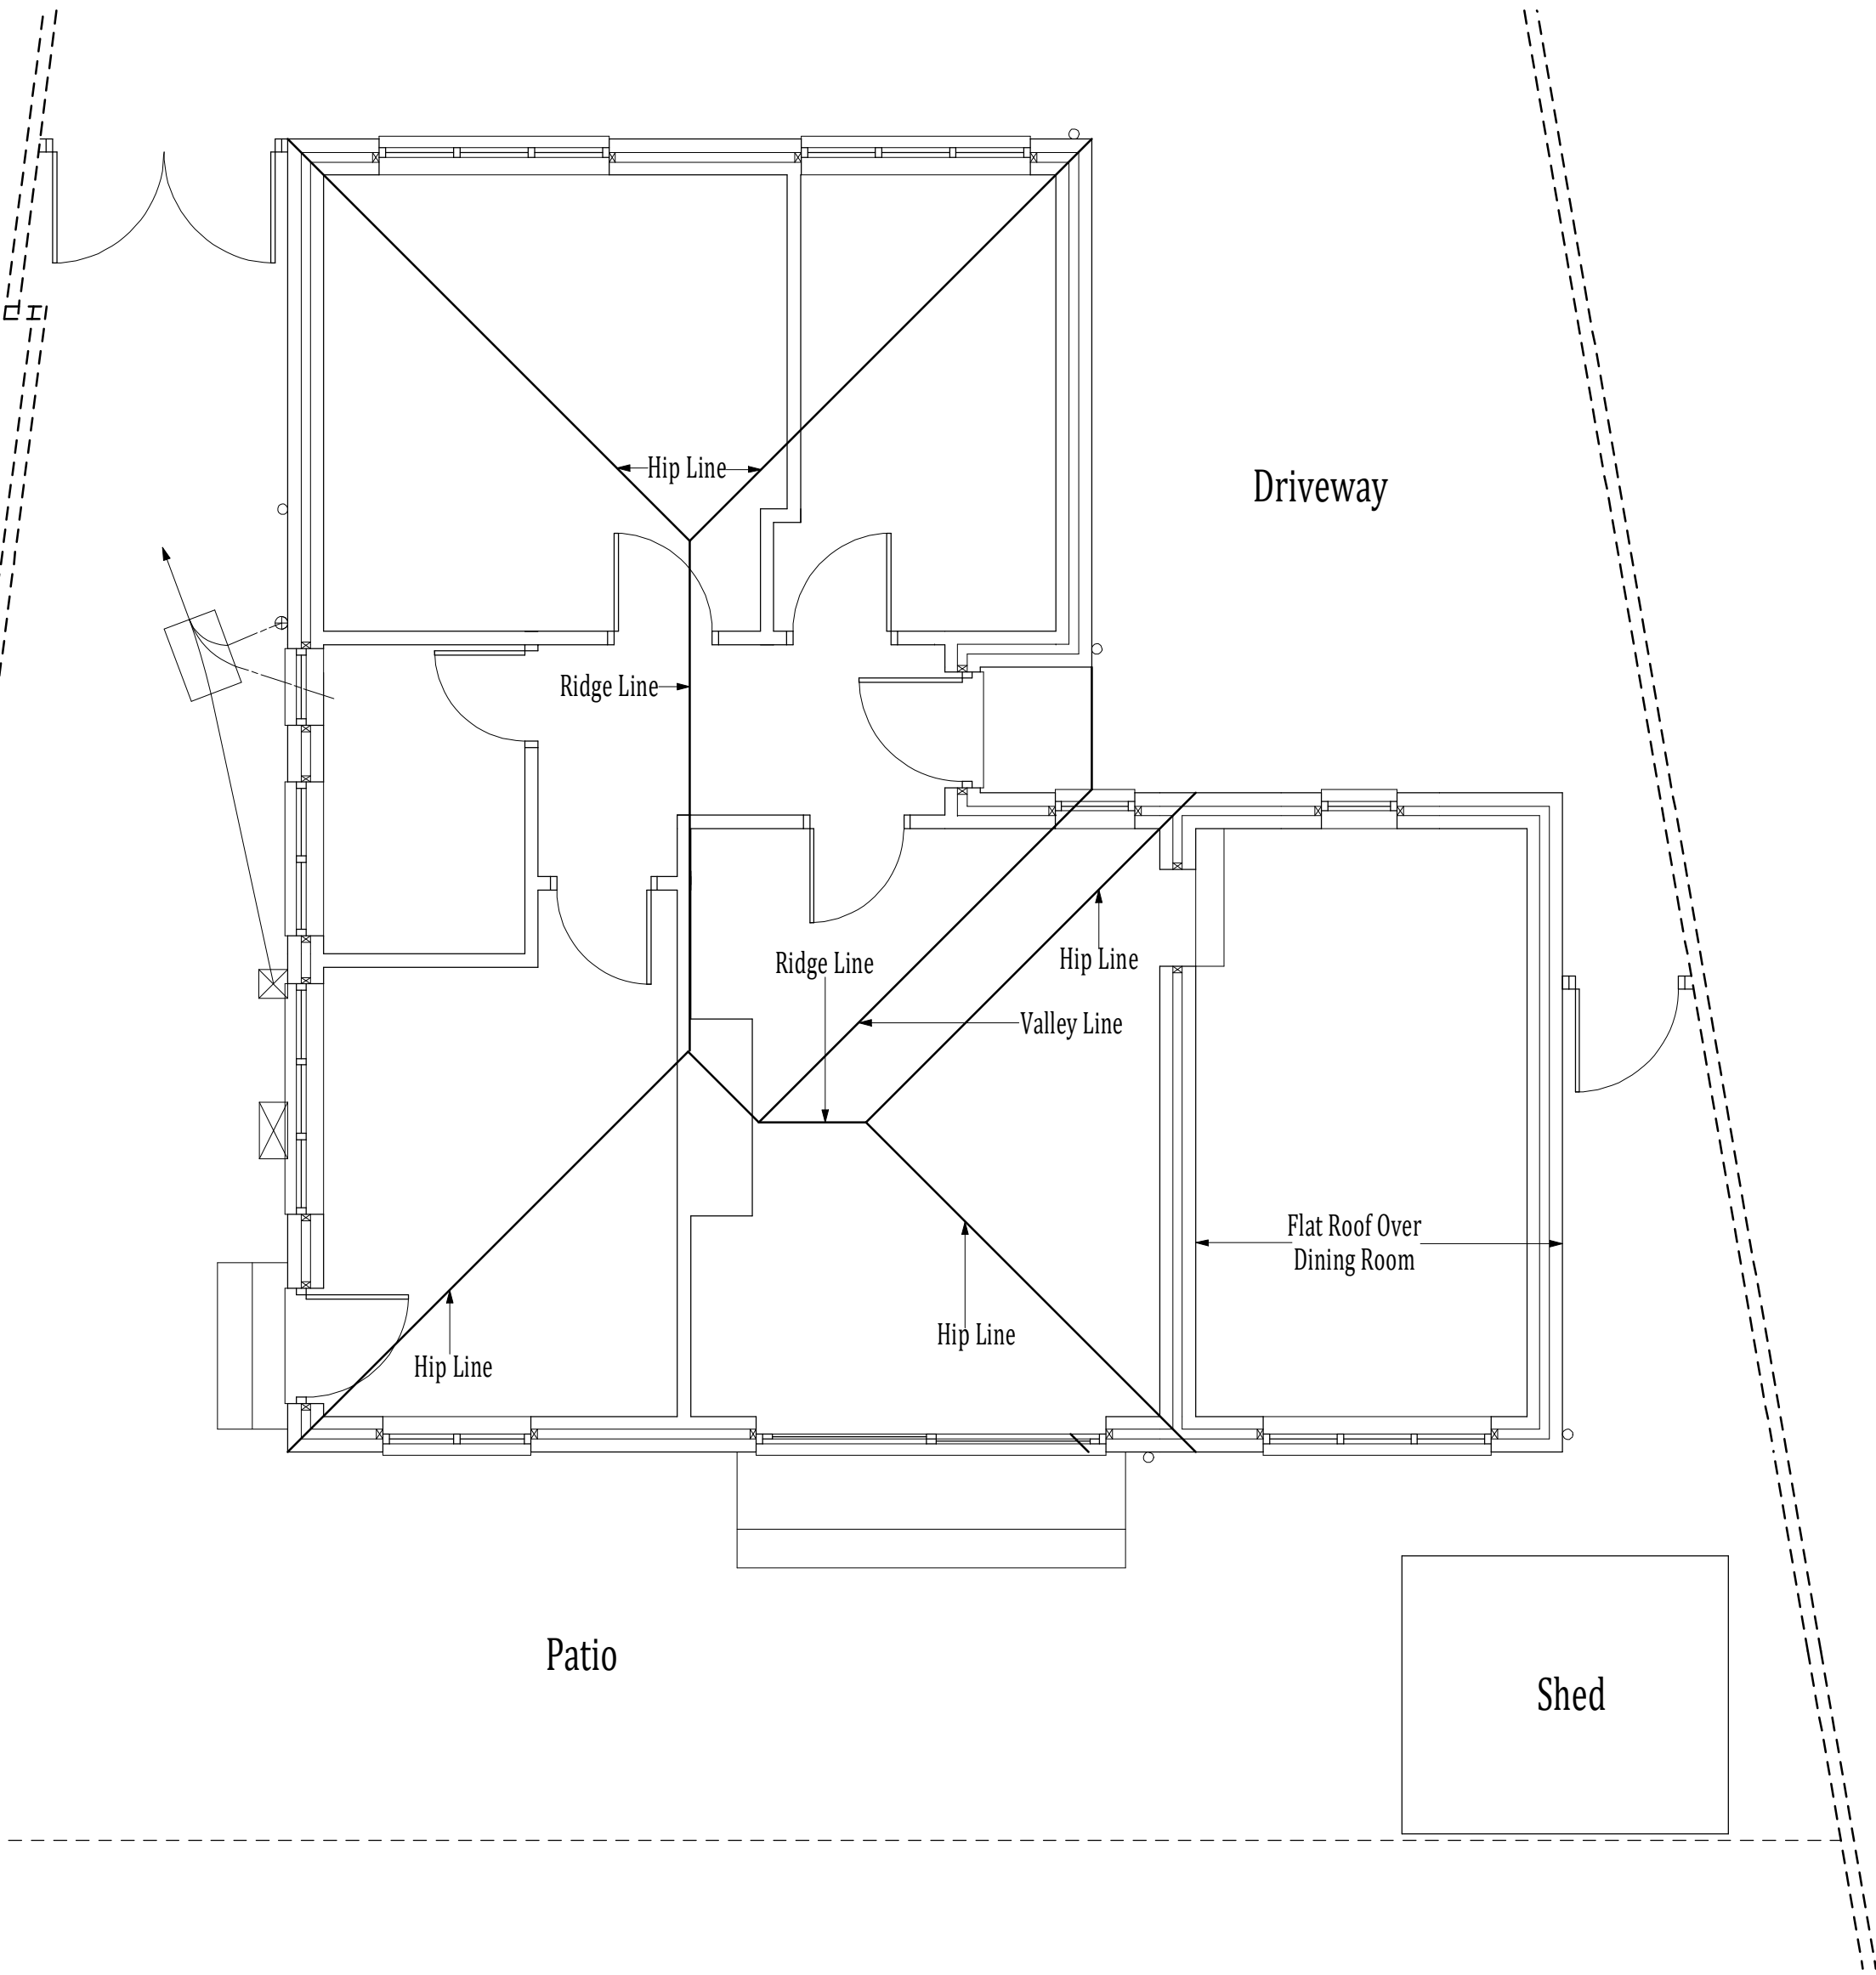

Floor / Site Plan

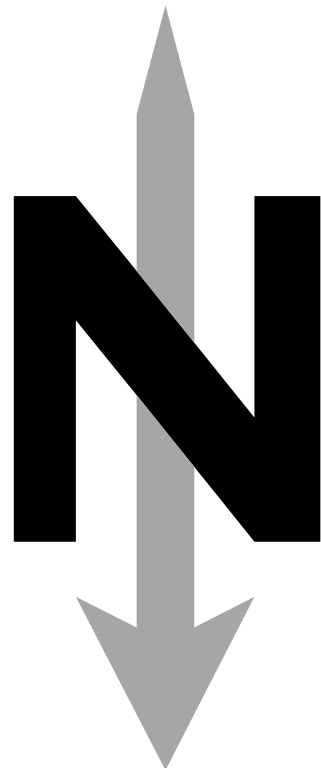

Floor Plans Scale Bar 1:50



|   |
|---|
| Jem Musselwhite C.Build E FCABE, MIET, MlconstM.<br>Chartered Building Engineer & Surveyor.                                        |
| 106 Buriton Road, Winchester, Hants. SO22 6JF.<br>Tel 07758 746207 - e-mail jem@jem-musselwhite.co.uk<br>www.jem-musselwhite.co.uk |
| 8 Severn Close, West End, Southampton.                                                                                             |
| Extension & Alterations To Dwelling.                                                                                               |
| for Mr. & Mrs. N. O'Connell.   |
| As Existing Roof Plan & Elevations.                                                                                                |
| Scales 1:50 & 1:100 @ A1 Sized Paper. Dwg. No. 2025063/003A.                                                                       |