



DO NOT SCALE FROM THIS DRAWING.
ALL DIMENSIONS TO BE CHECKED ON SITE.
COPYRIGHT PROTECTED.

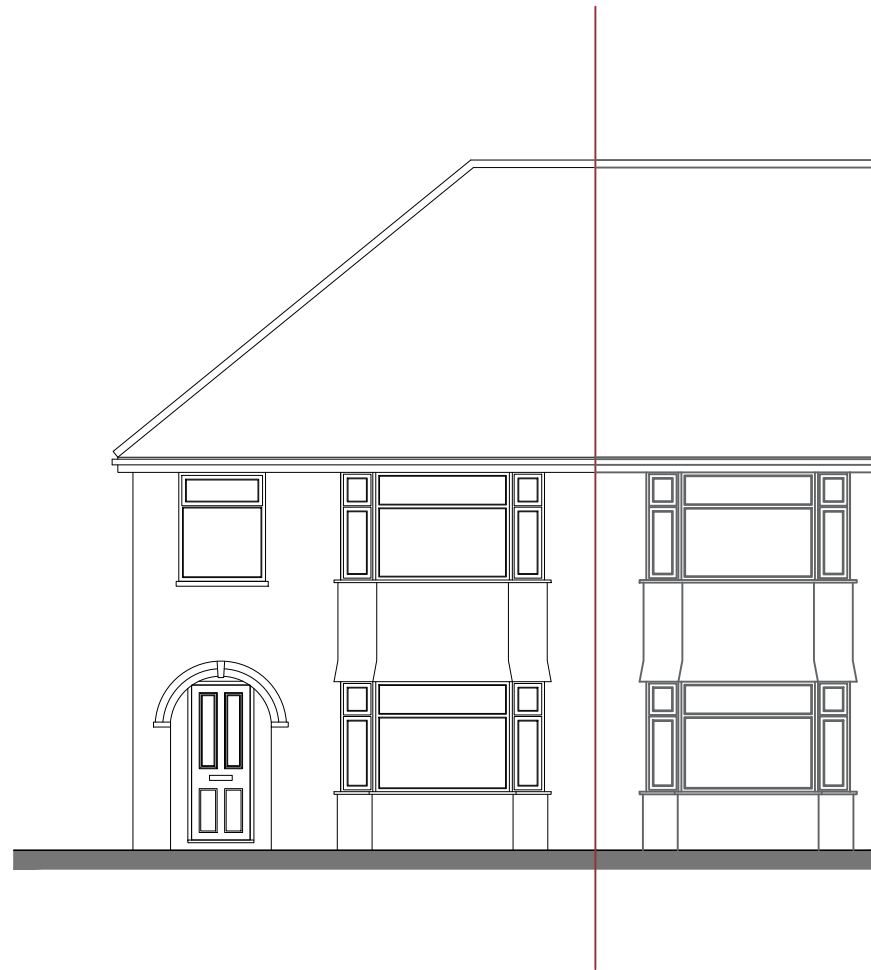


EXISTING FRONT ELEVATION
1:100@A1




EXISTING SIDE ELEVATION
1:100@A1

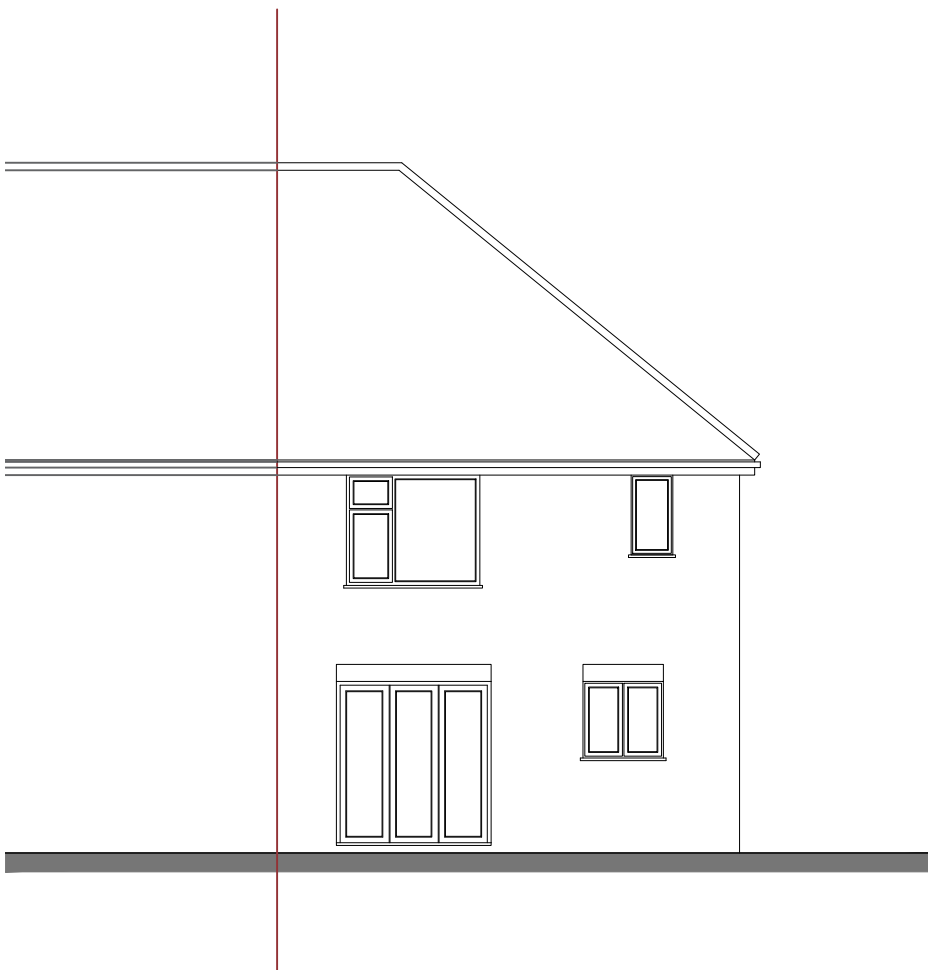


EXISTING REAR ELEVATION
1:100@A1

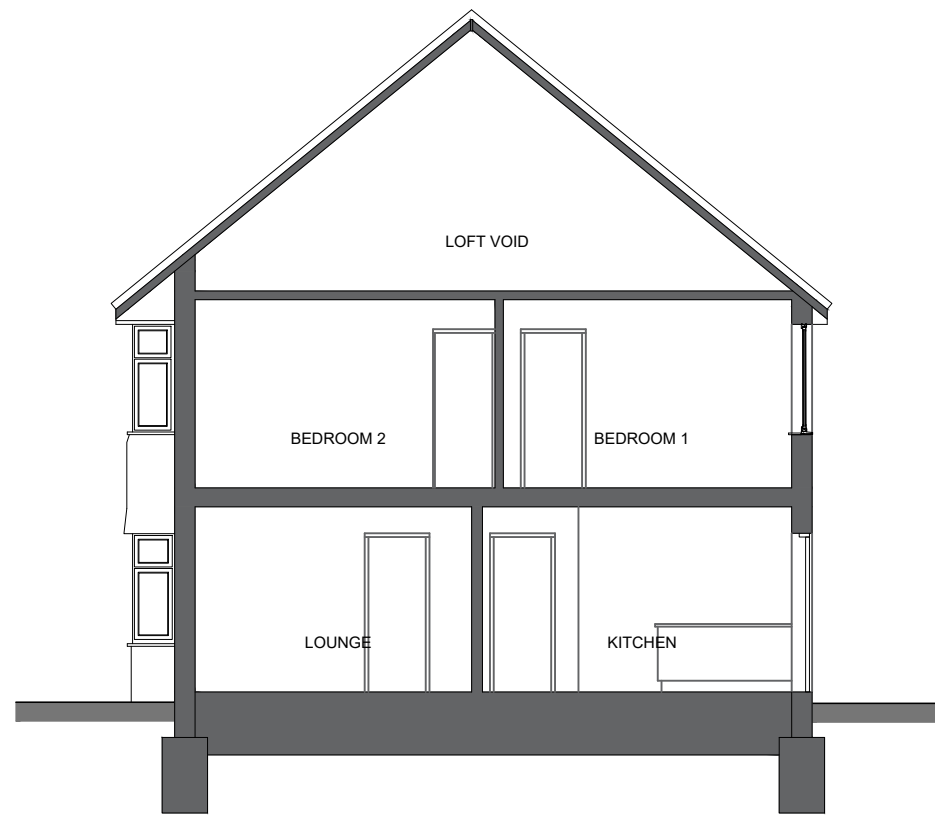


EXISTING SIDE ELEVATION
1:100@A1

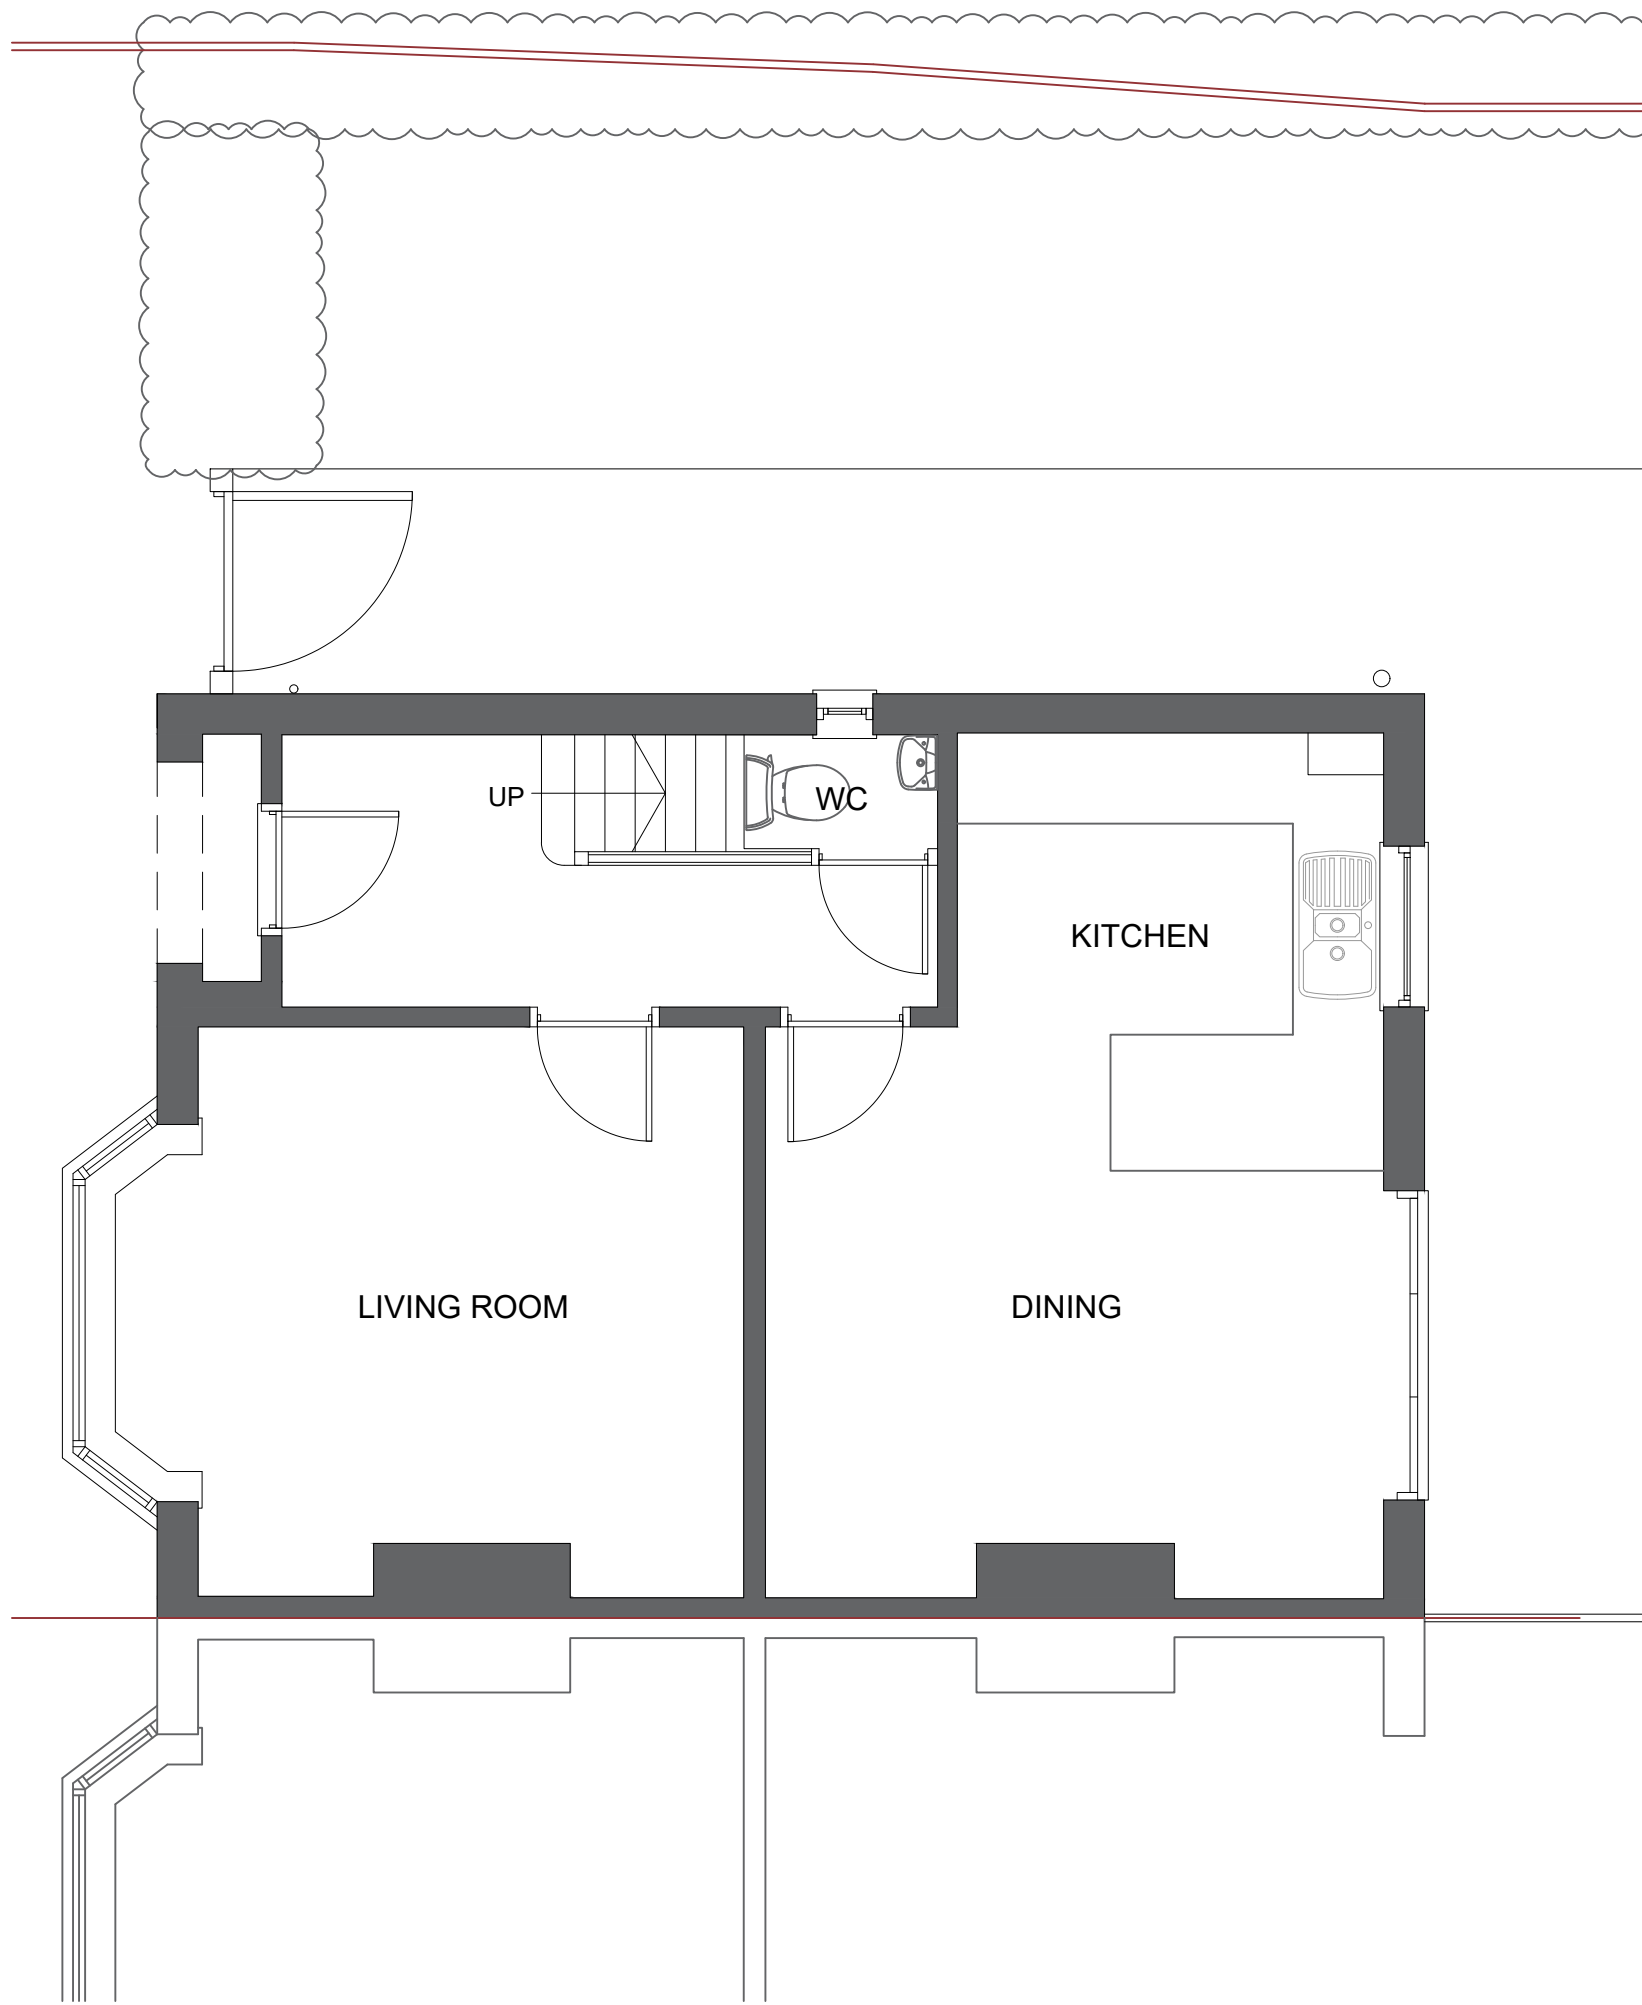



EXISTING GROUND FLOOR PLAN
1:50@A1

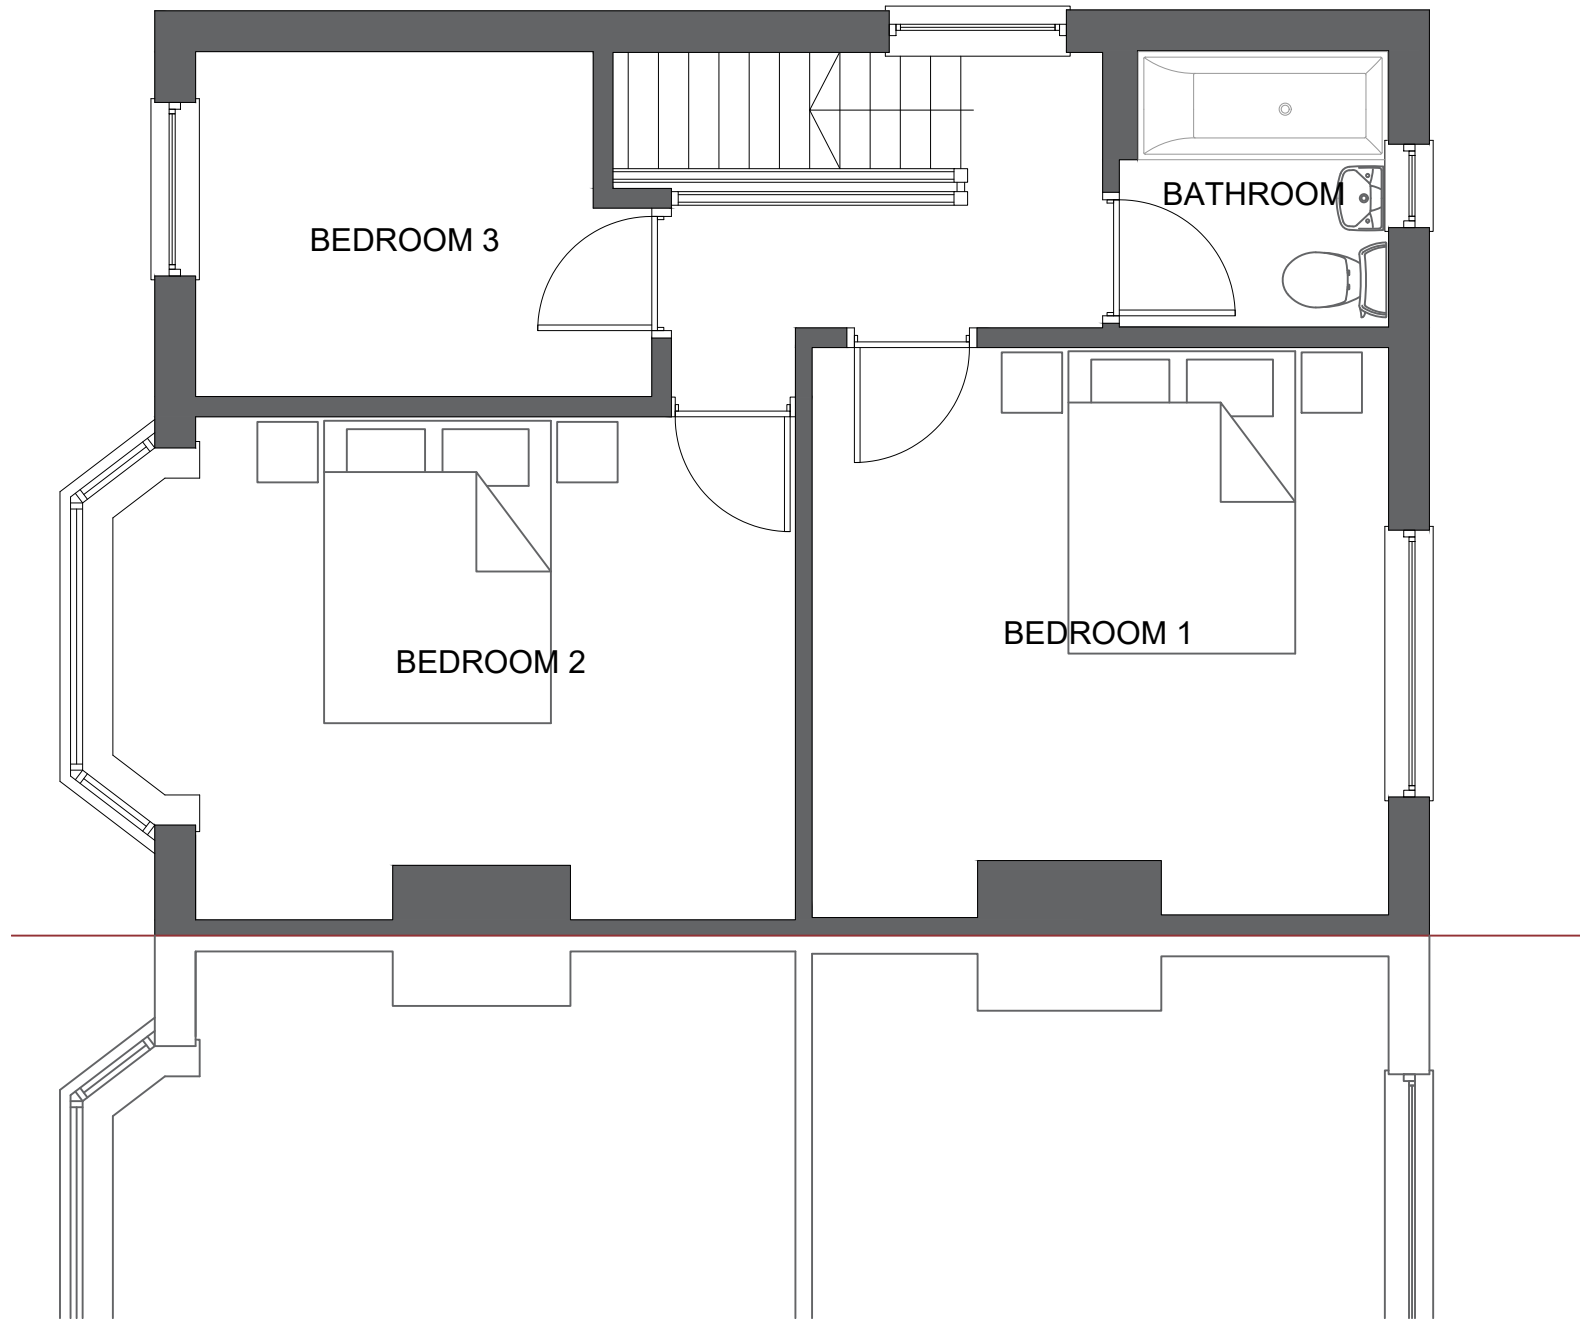

EXISTING FIRST FLOOR PLAN
1:50@A1

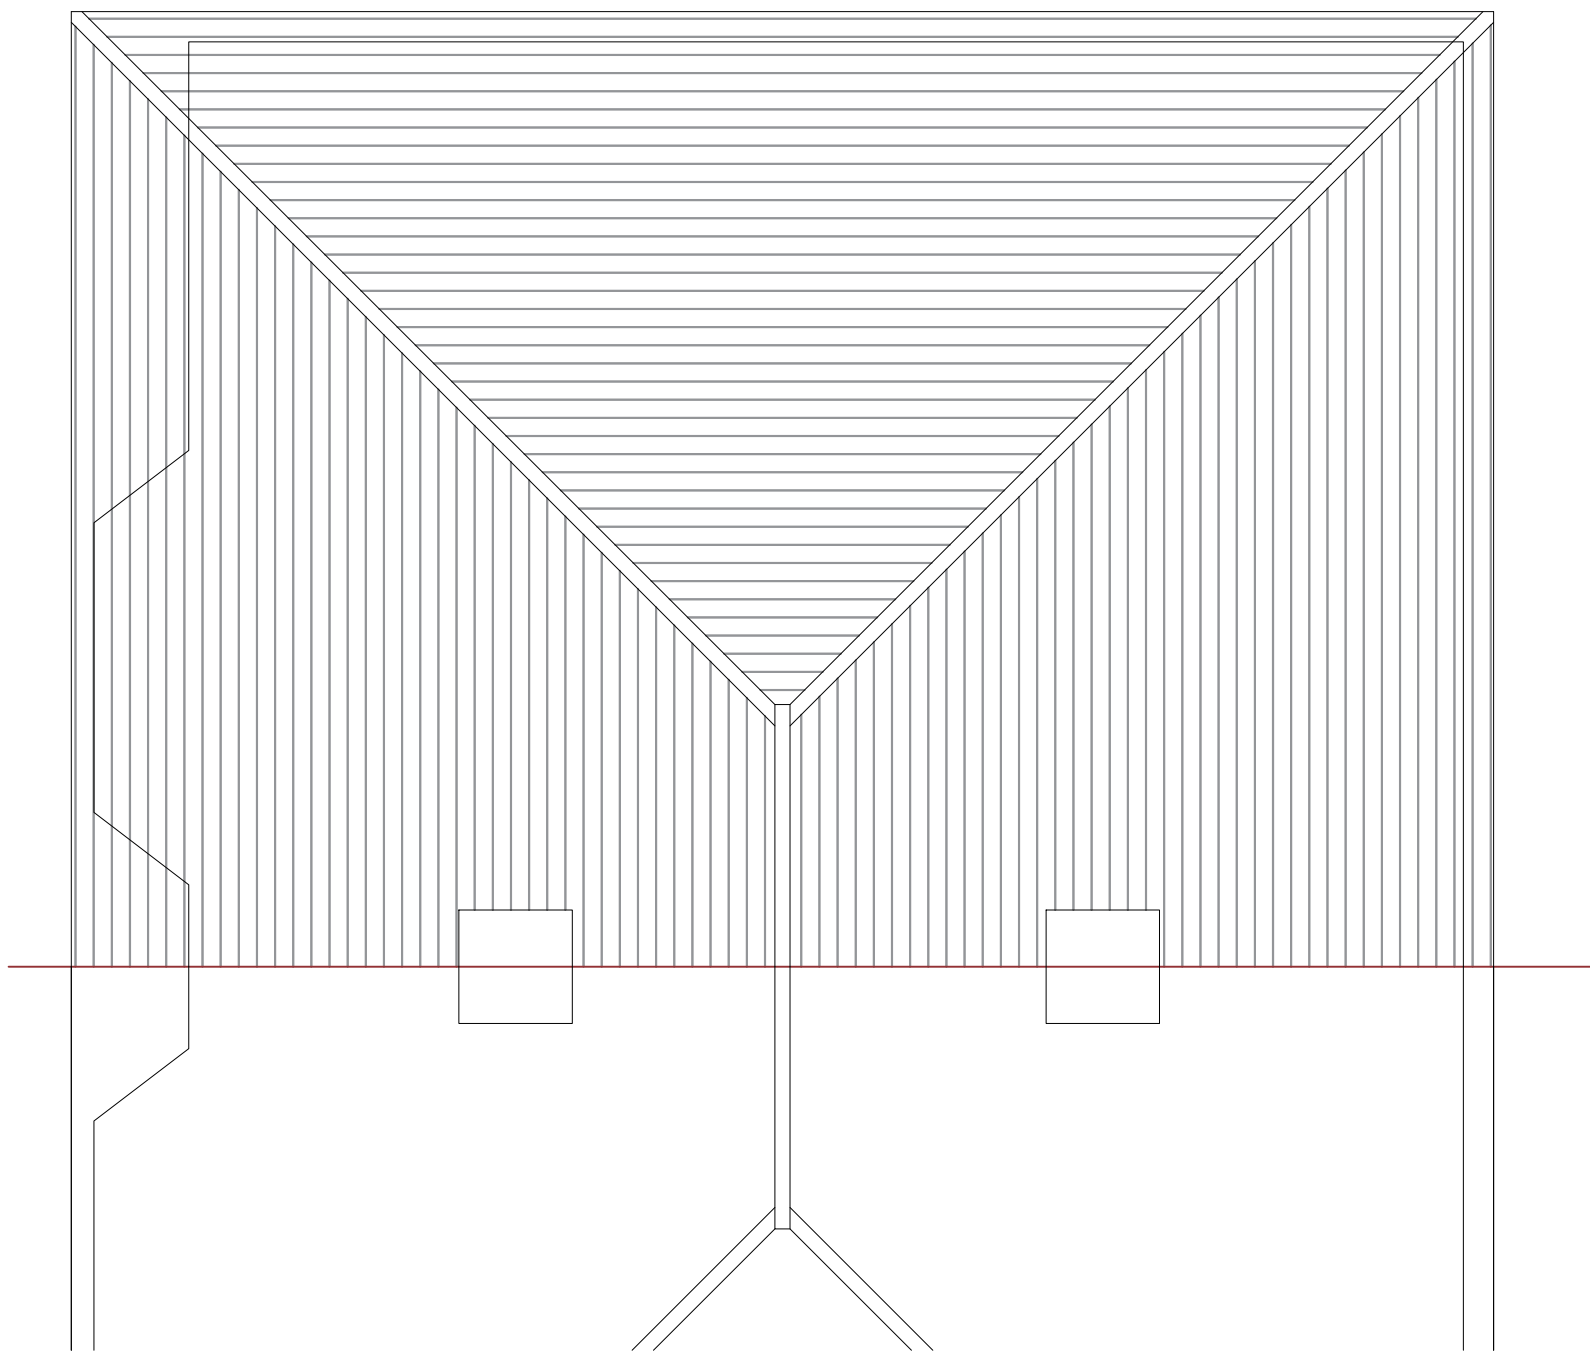

EXISTING ROOF PLAN
1:50@A1

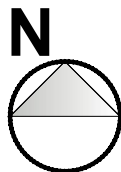 

REVISIONS:

REV A:

JOB TITLE:

PROPOSALS AT:
12 HOLMESLAND LANE,
BOTLEY,
HAMPSHIRE,
SO30 2DZ

PRELIMINARY

CONTACT:

07988518827
dwilliams@willowarchitecture.co.uk

ASH AND LAURA

CLIENT:



DRAWING TITLE:

EXISTING PLANS AND ELEVATIONS

DRAWN BY: DTW

DATE: 12/01/25 SCALE: VARIES@A1

DRAWING NO: 2104-001