



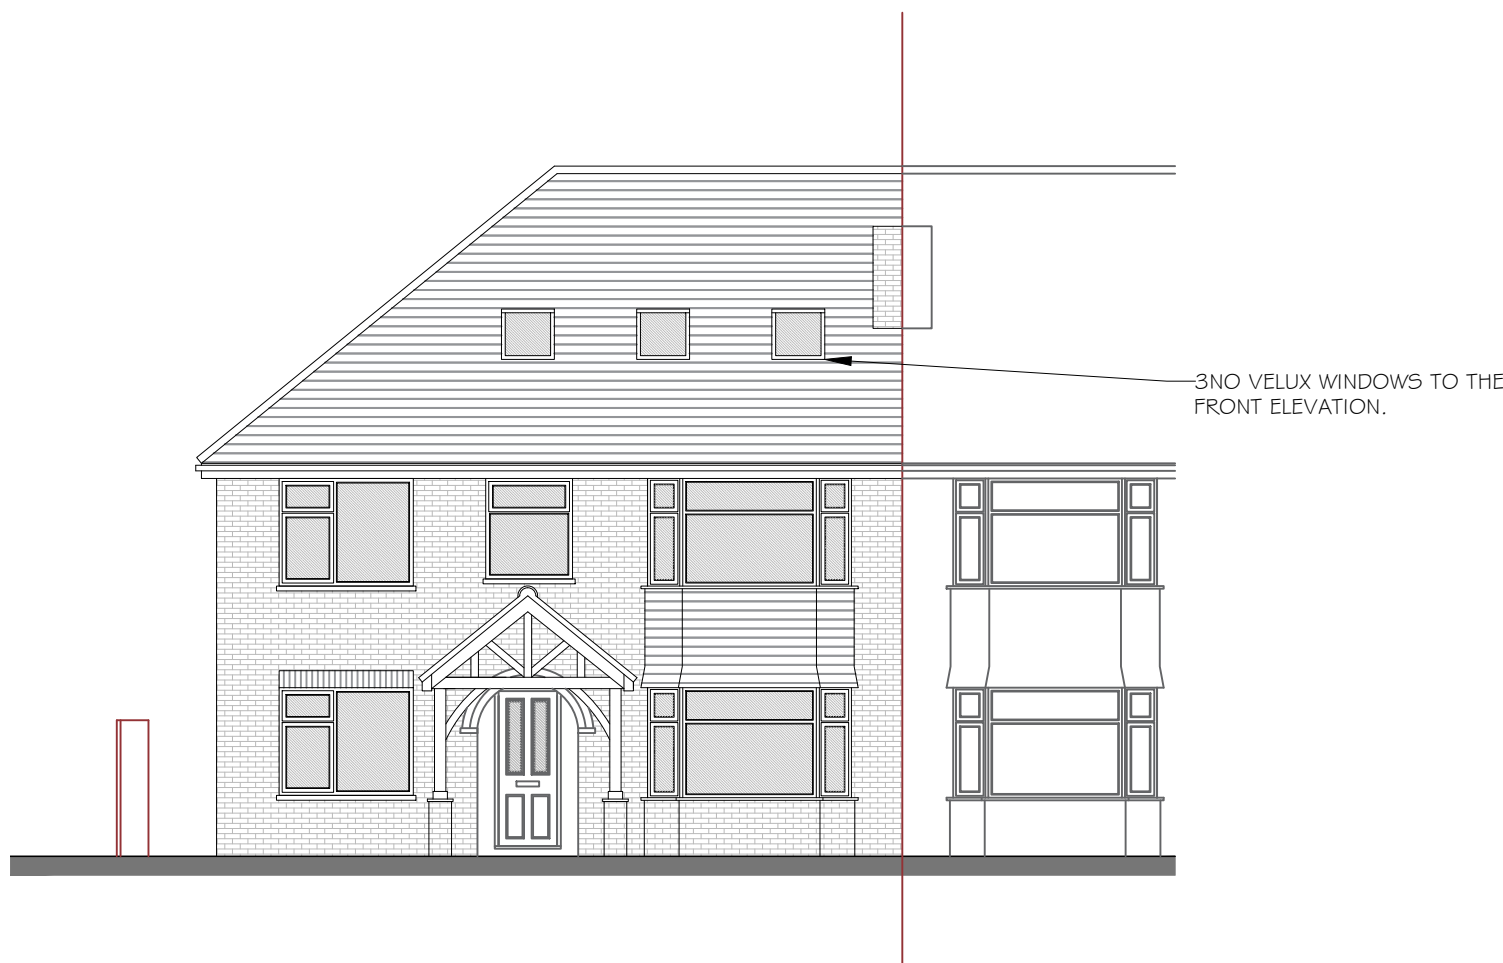


PROPOSED FRONT ELEVATION
1:100@A1




PROPOSED SIDE ELEVATION
1:100@A1

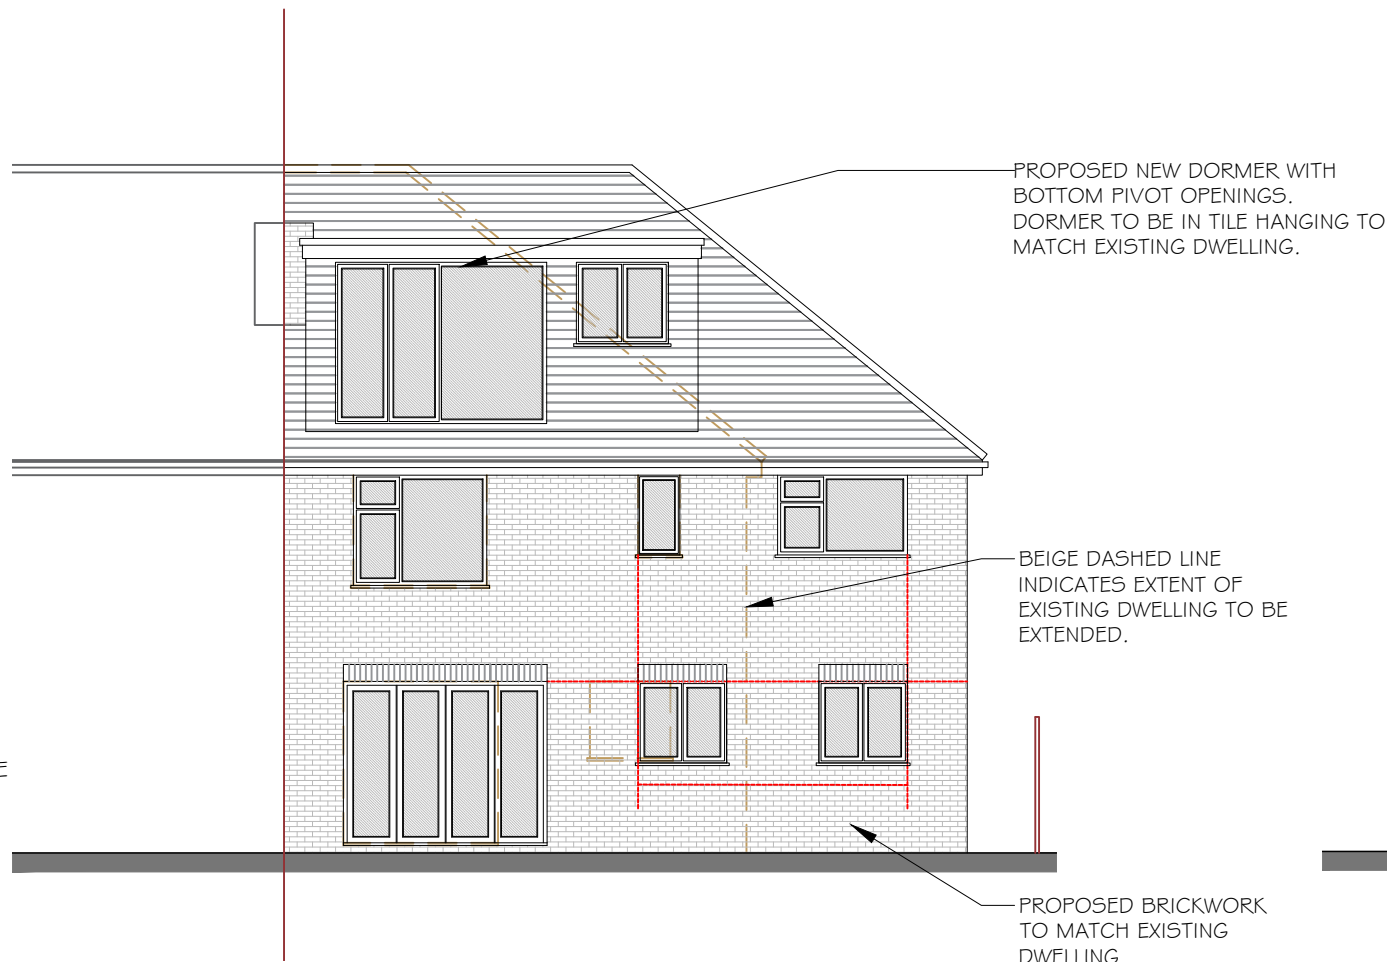


PROPOSED REAR ELEVATION
1:100@A1

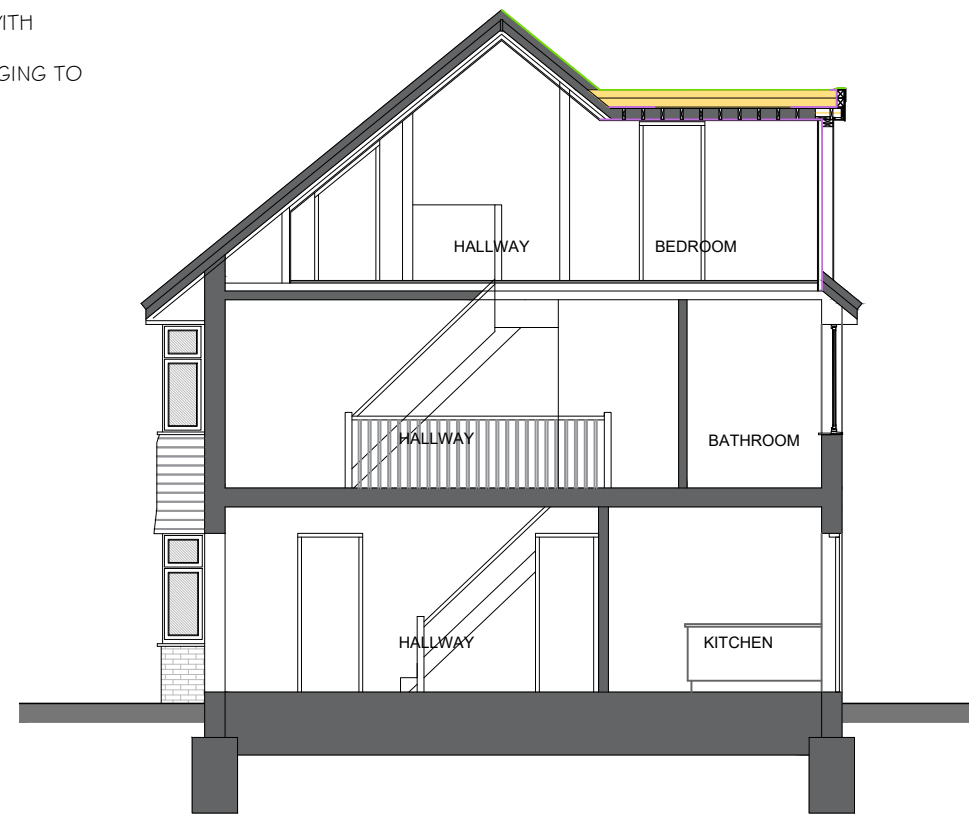


PROPOSED SIDE ELEVATION
1:100@A1

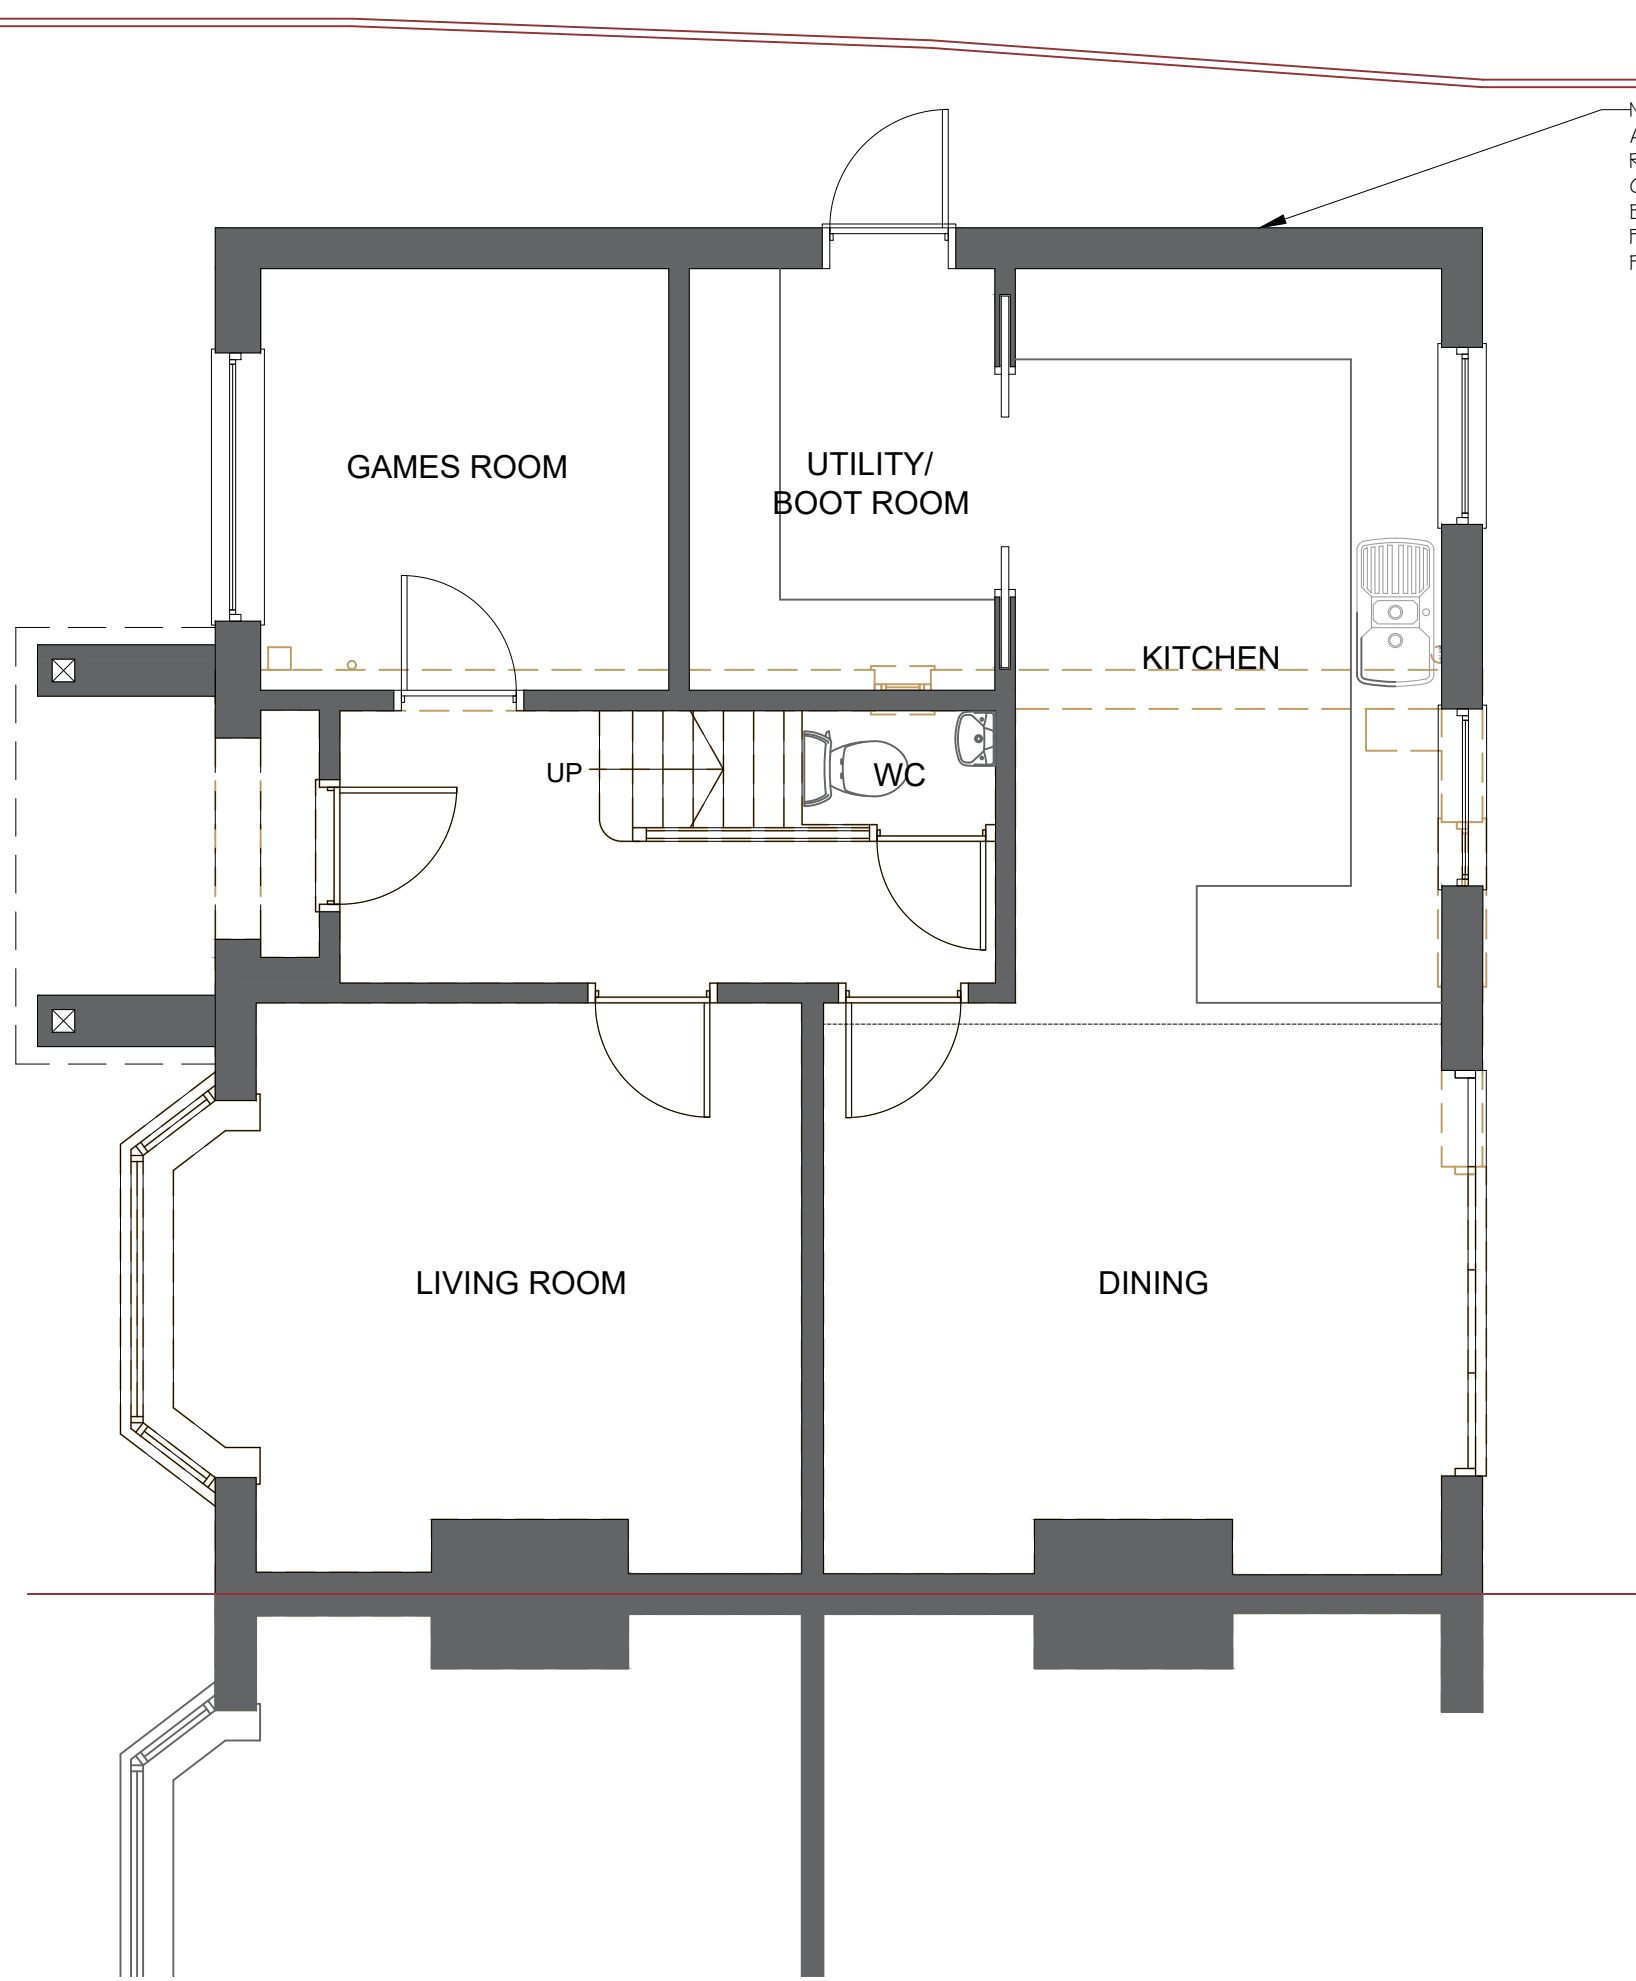



PROPOSED GROUND FLOOR PLAN
1:50@A1

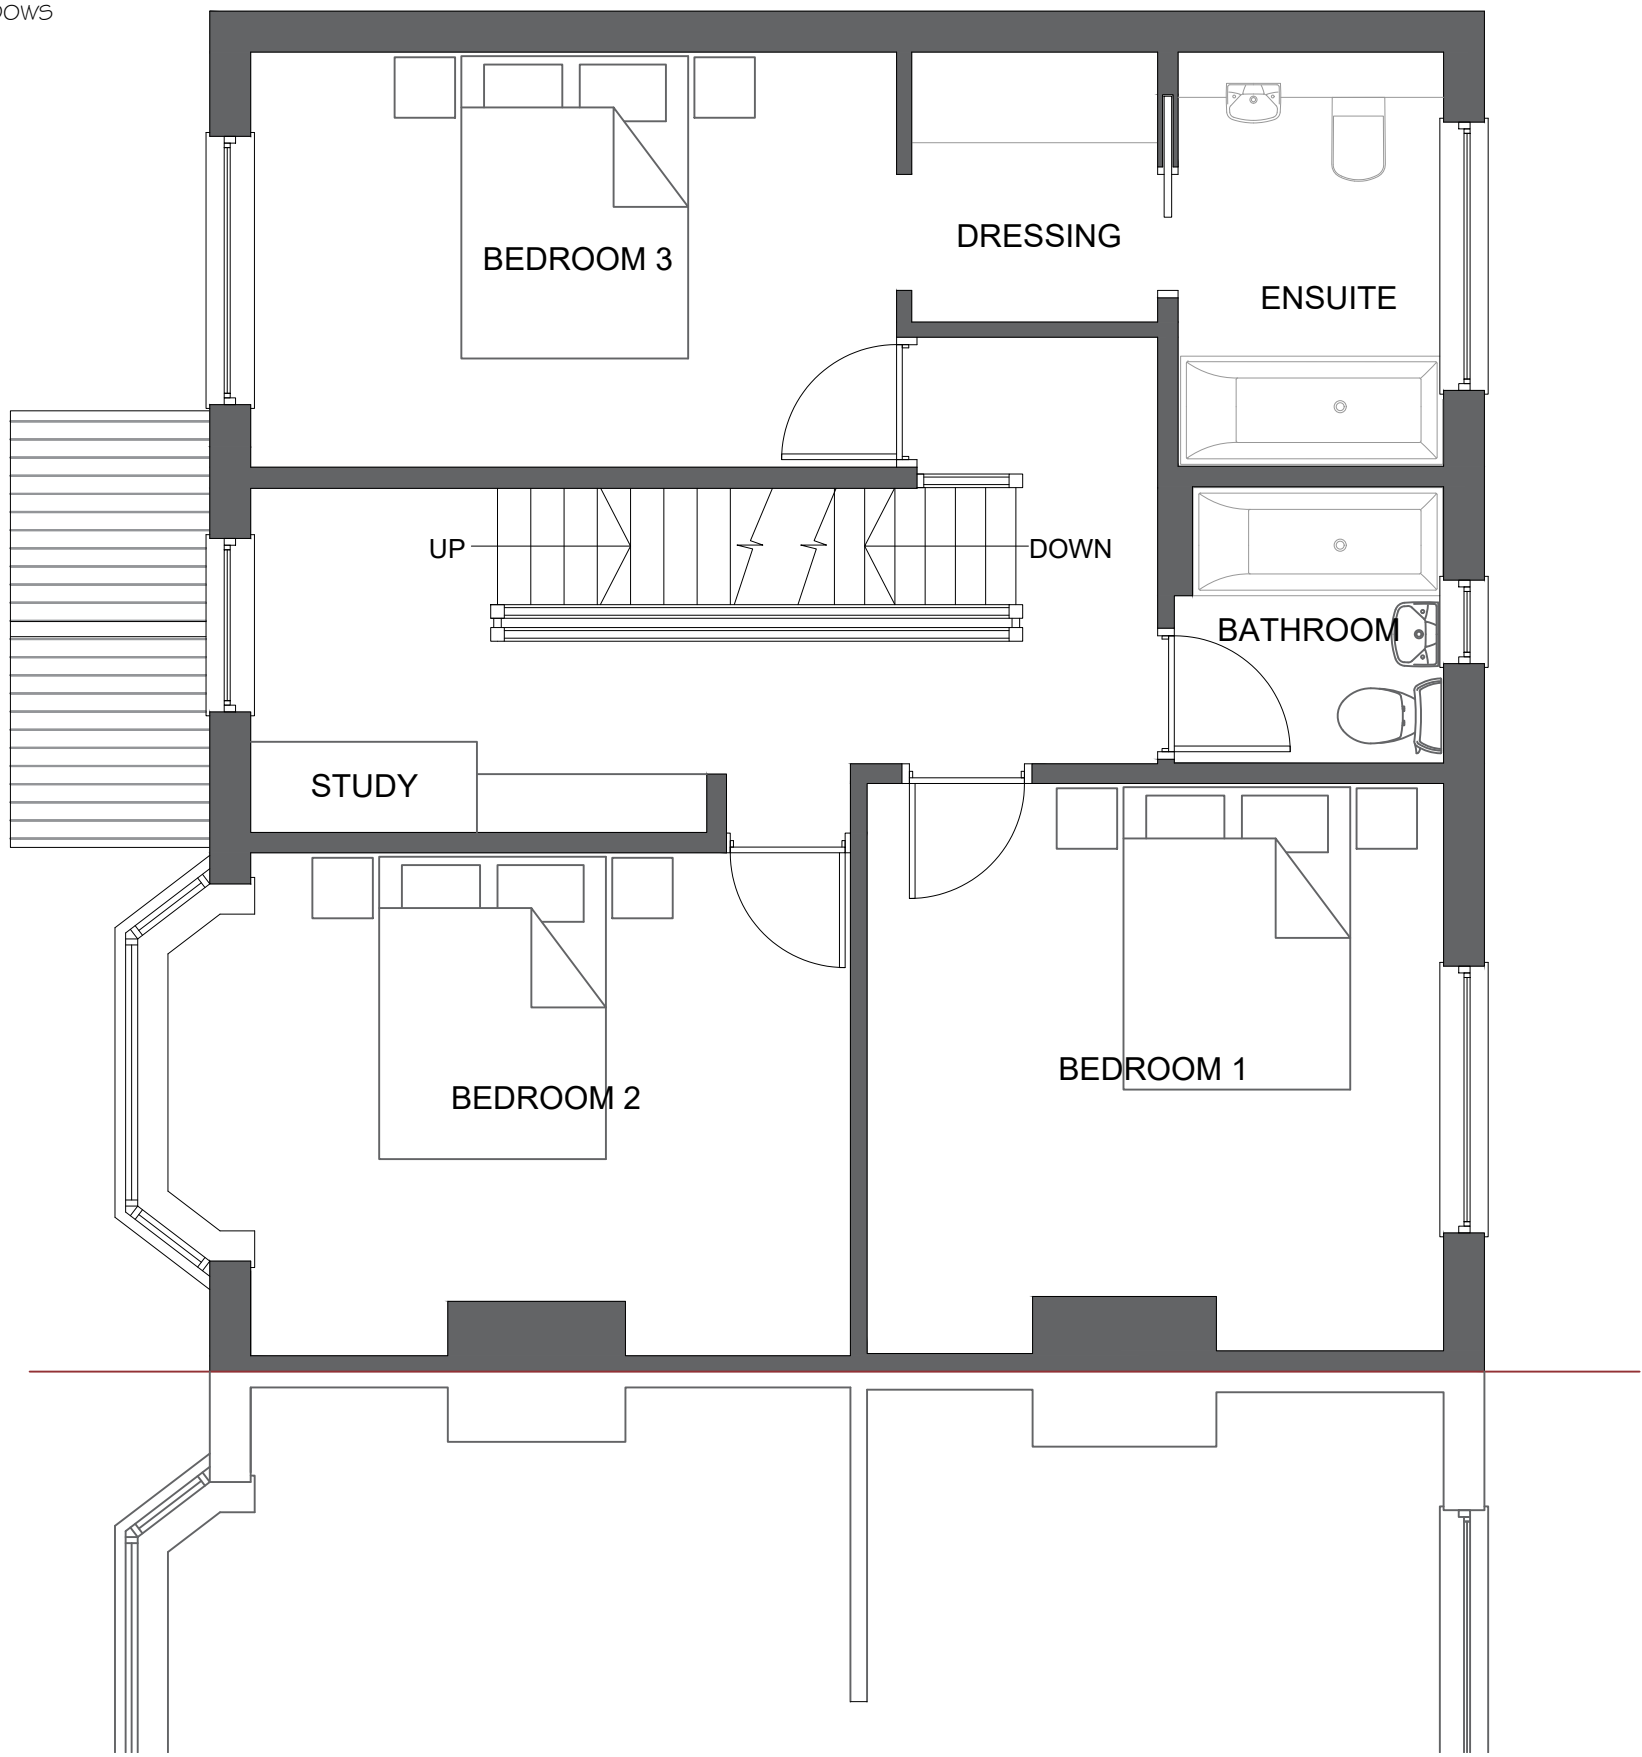

PROPOSED FIRST FLOOR PLAN
1:50@A1

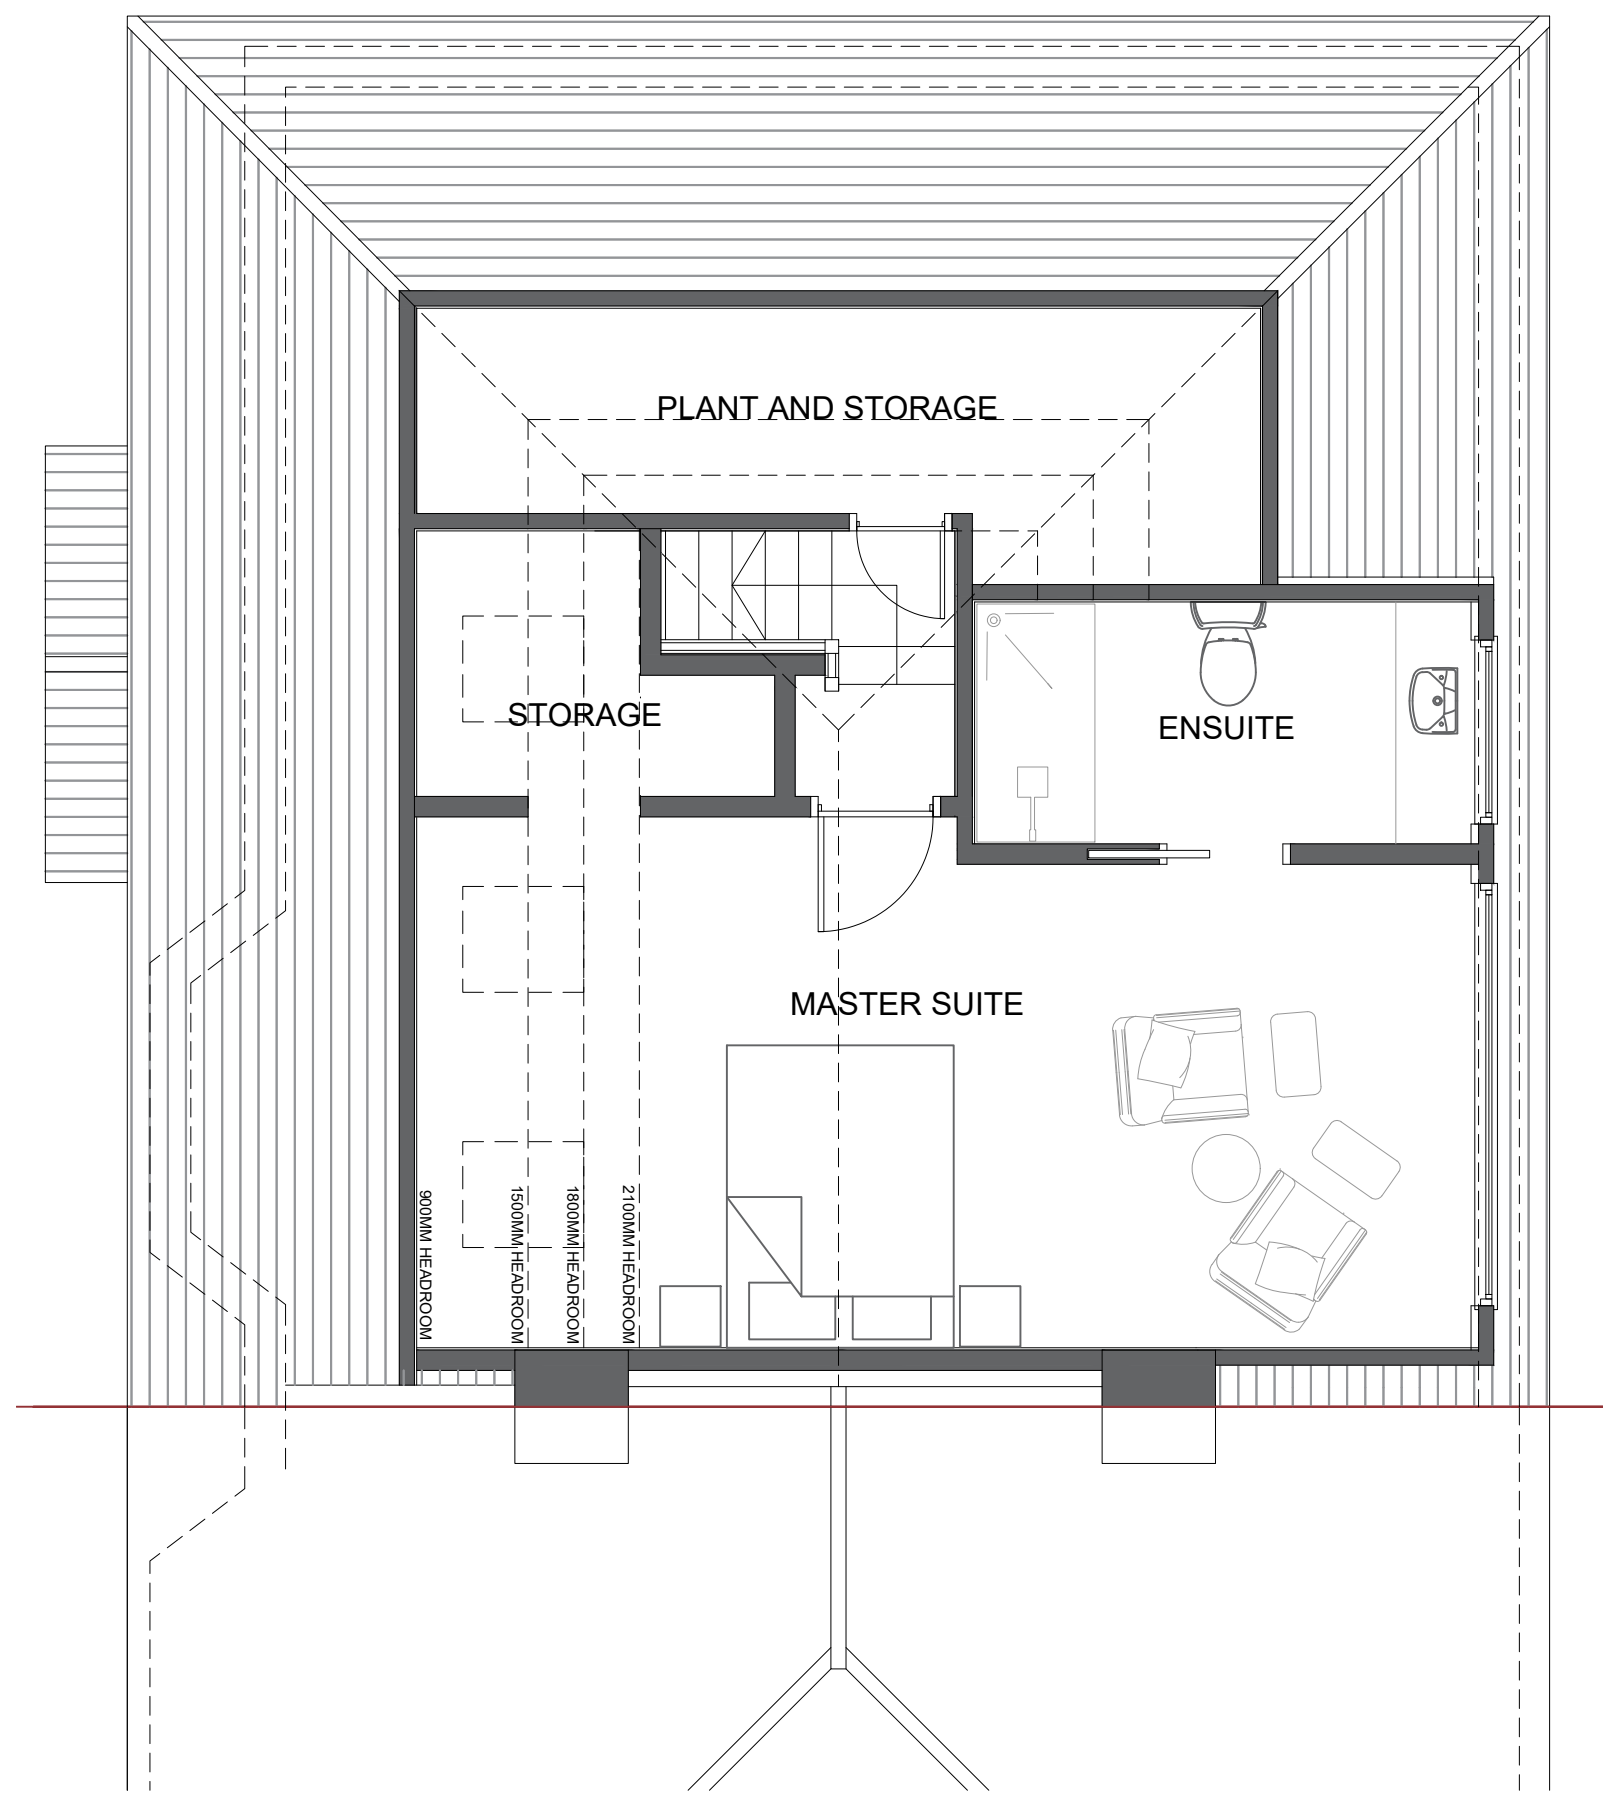

PROPOSED SECOND FLOOR PLAN
1:50@A1

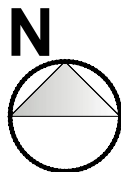 

REVISIONS:

REV A:

JOB TITLE:

PROPOSALS AT:
12 HOLMESLAND LANE,
BOTLEY,
HAMPSHIRE,
SO30 2EH

PLANNING

CONTACT:

07988518827
dwilliams@willowarchitecture.co.uk

ASH AND LAURA

CLIENT:



DRAWING TITLE:

PROPOSED PLANS AND ELEVATIONS

DRAWN BY:

DTW

DATE:

12/03/26

SCALE:

VARIES@A1

DRAWING NO:

2104-002