



DO NOT SCALE FROM THIS DRAWING.
ALL DIMENSIONS TO BE CHECKED ON SITE.
COPYRIGHT PROTECTED.




PROPOSED FRONT ELEVATION
1:100@A1

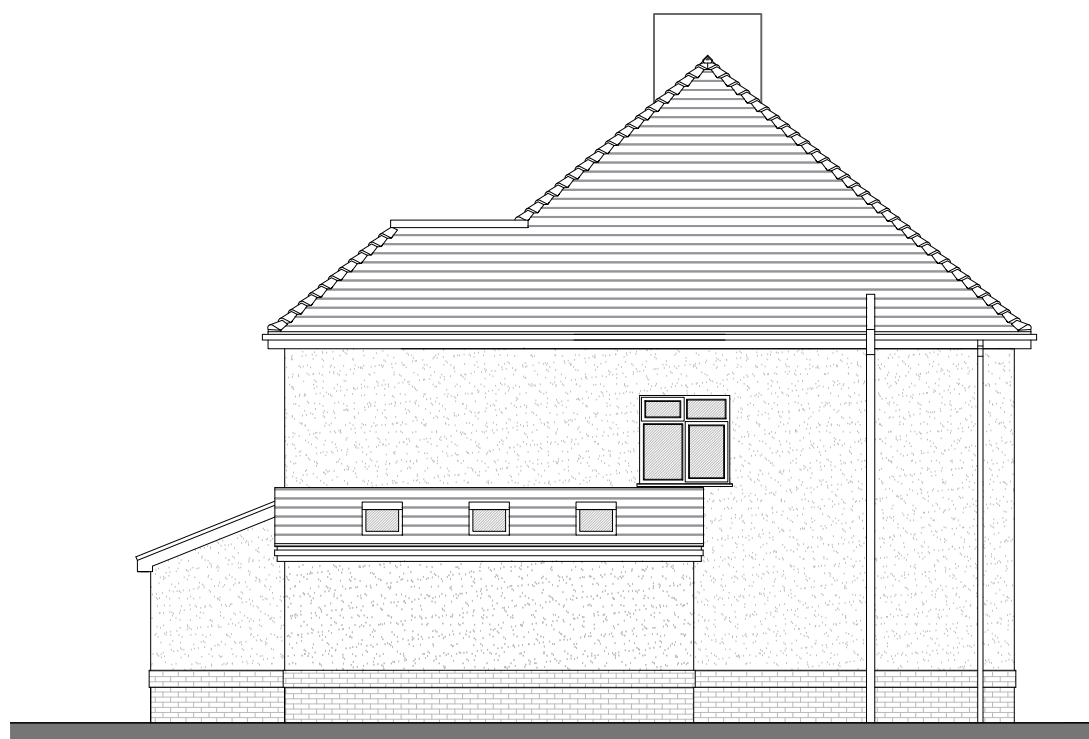

PROPOSED SIDE ELEVATION
1:100@A1

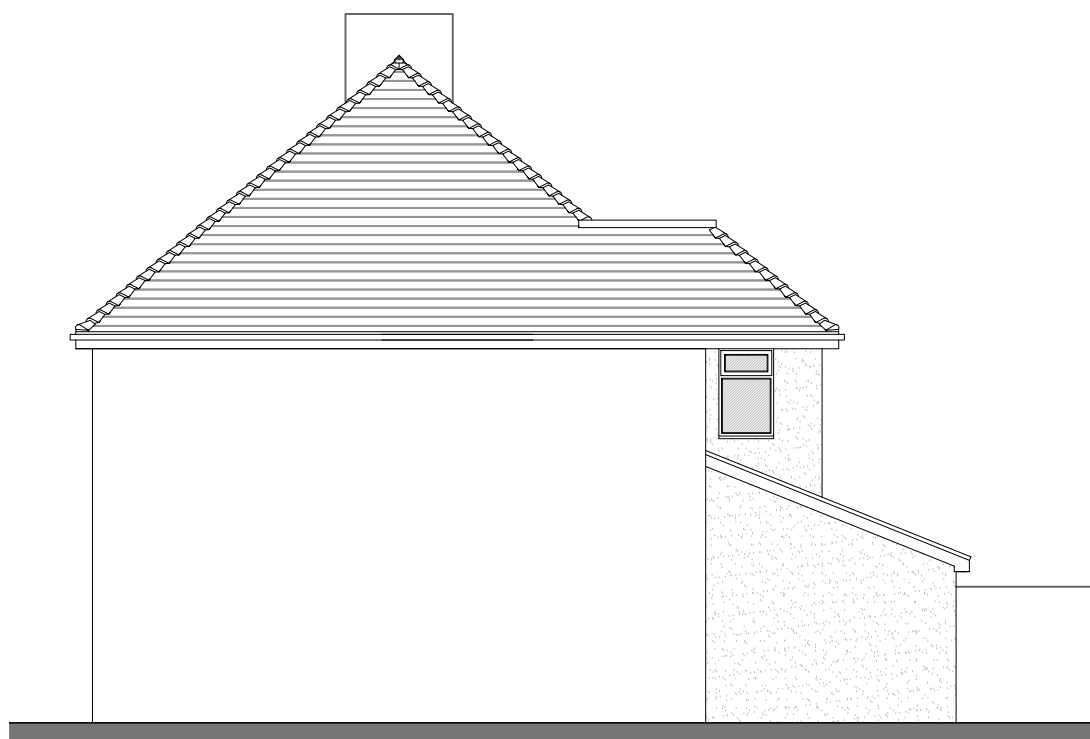

PROPOSED SIDE ELEVATION
1:100@A1

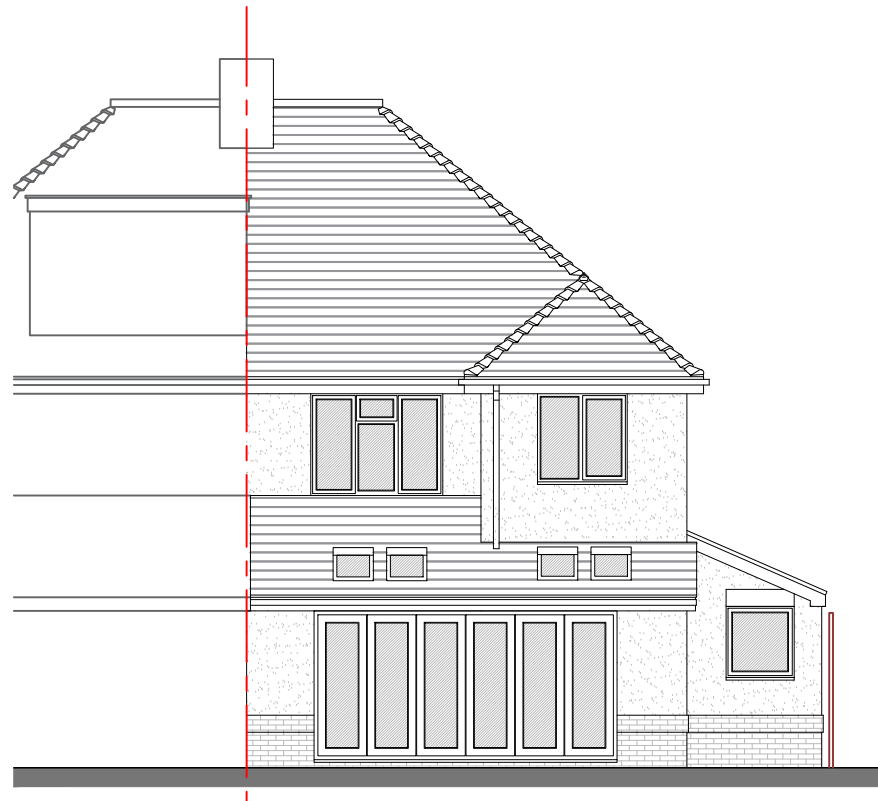

PROPOSED REAR ELEVATION
1:100@A1




FLUSH THRESHOLD STONEWARE WITH SLIDING
DOORS.




DOUBLE DOORSET WITH FIXED PANELS EITHER
SIDE AND VELUX IN PITCHED ROOF.





PROPOSED GROUND FLOOR PLAN
1:50@A1

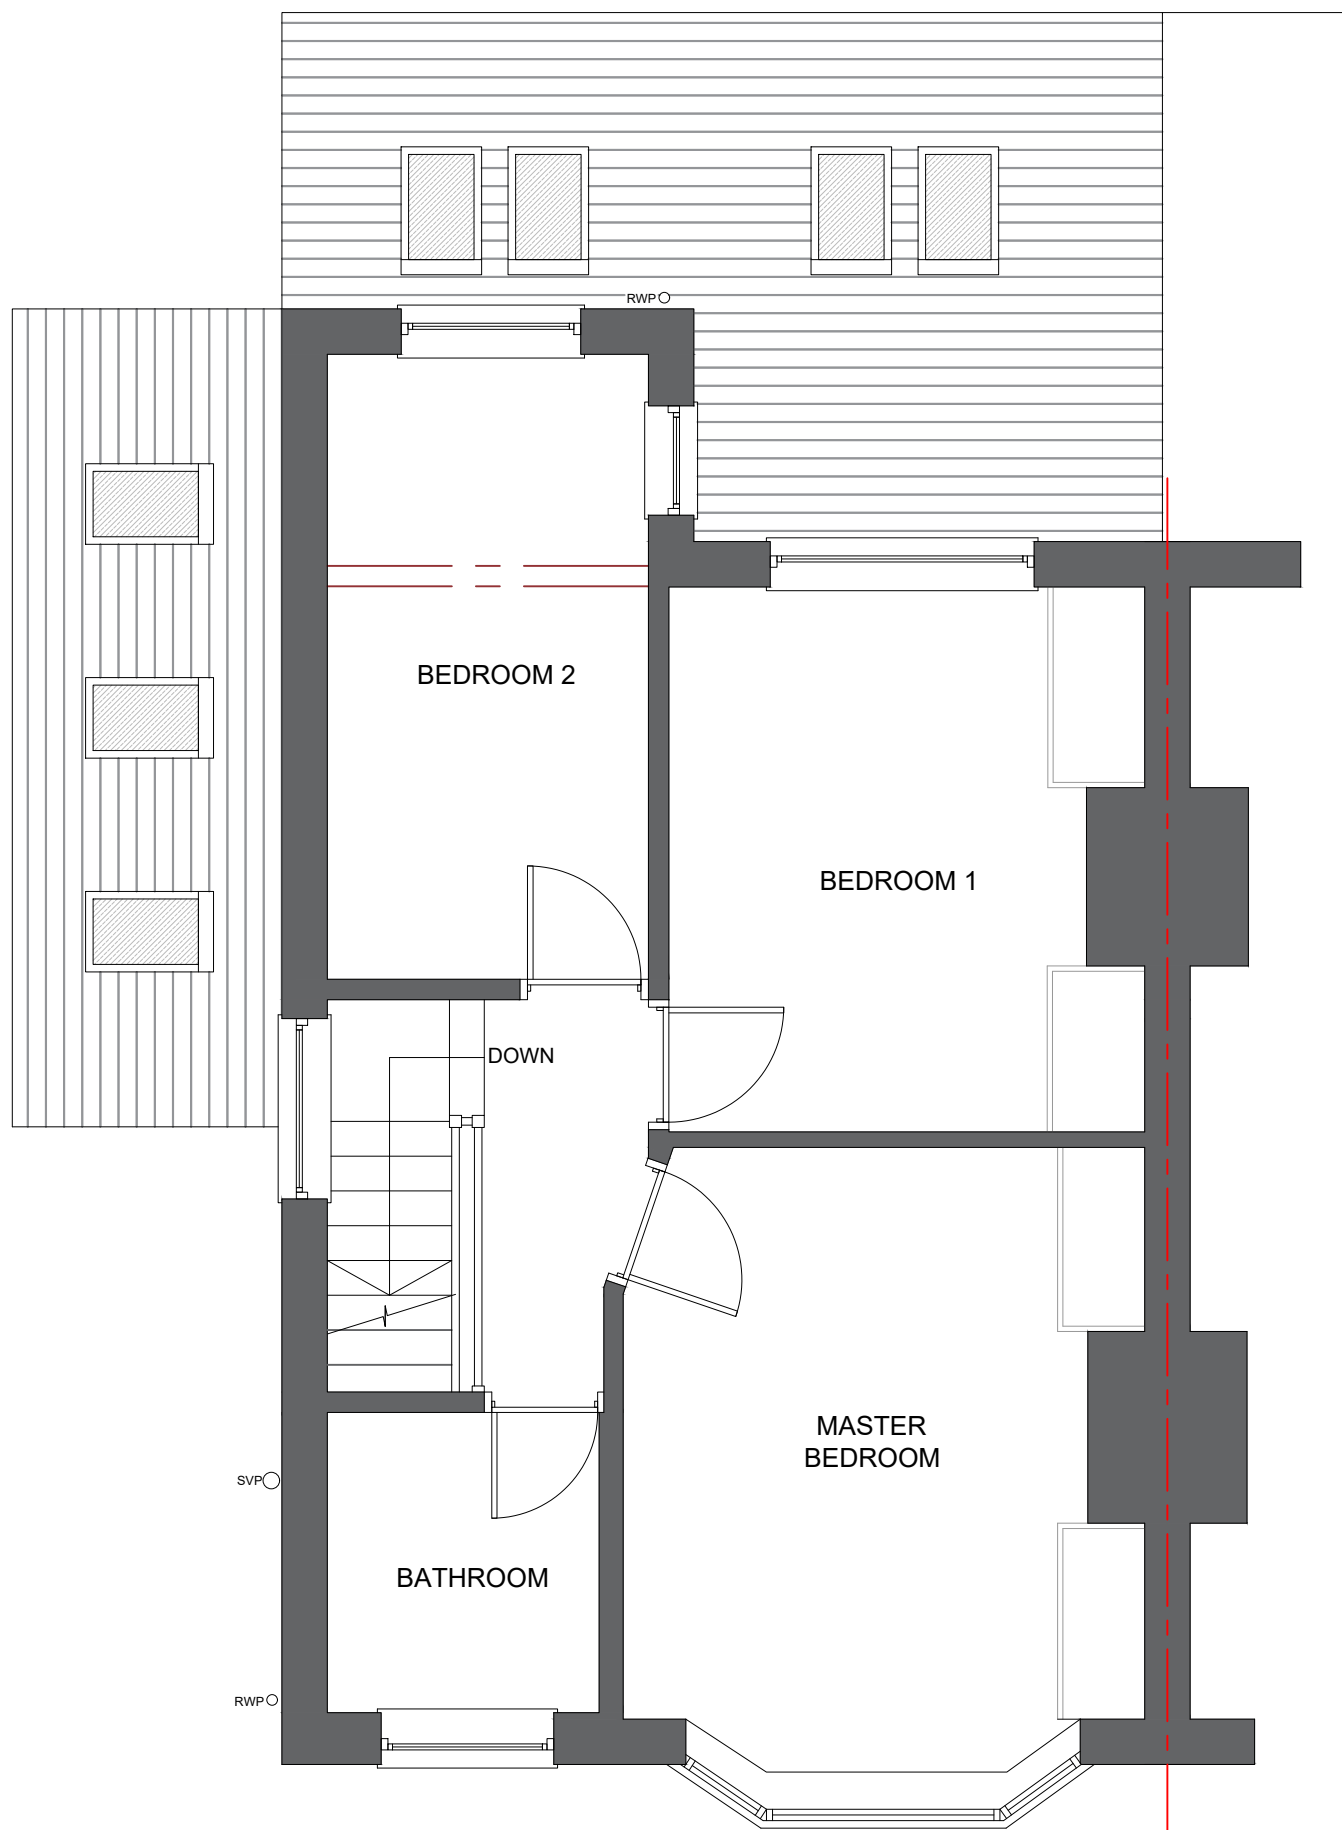

PROPOSED FIRST FLOOR PLAN
1:50@A1

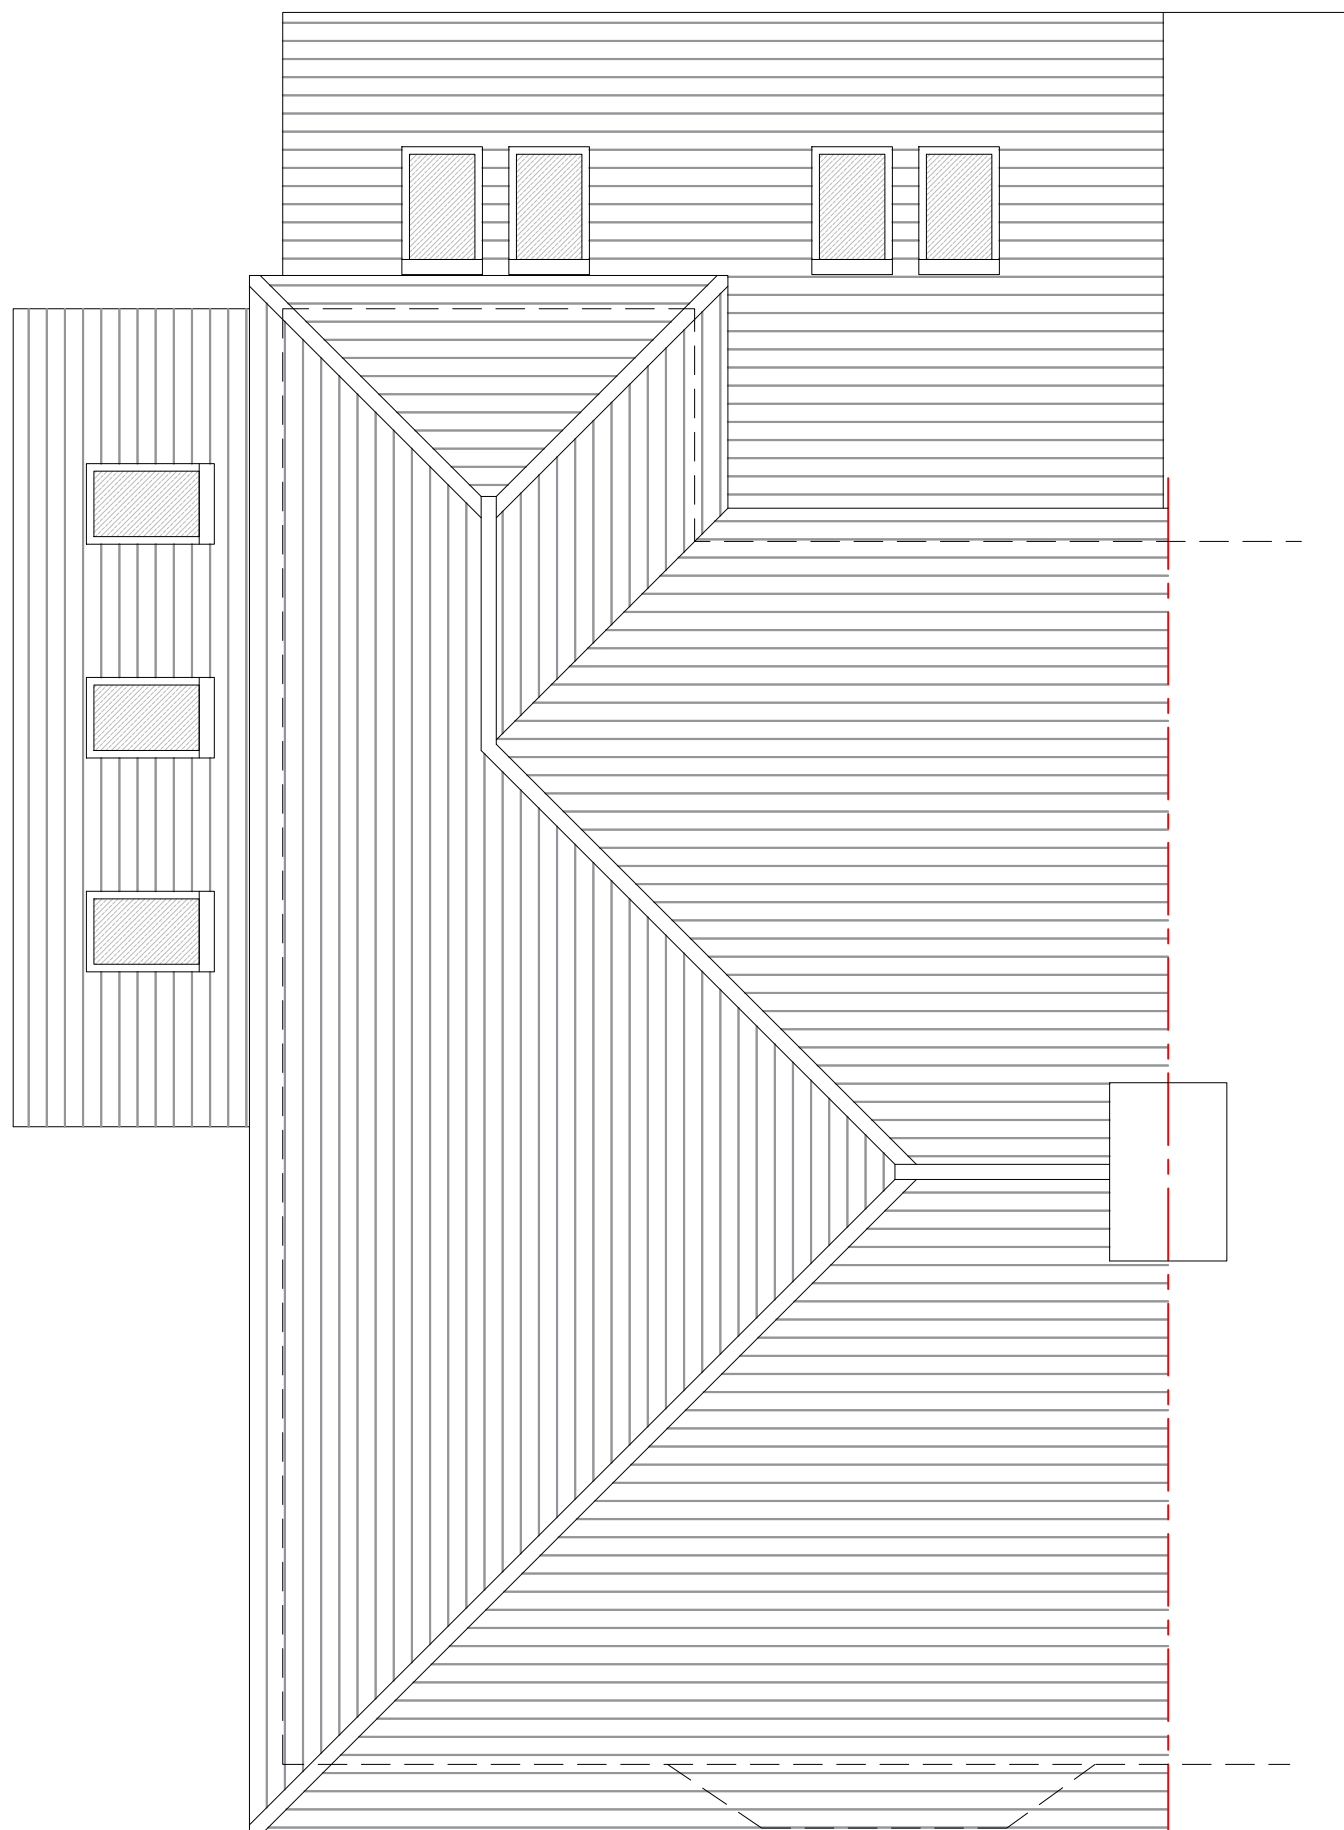

PROPOSED ROOF PLAN
1:50@A1

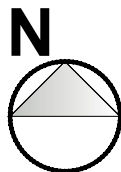 

REVISIONS:

REV A:

JOB TITLE:

PROPOSALS AT:
19 SHAFTESBURY AVENUE,
CHANDLER'S FORD,
SOUTHAMPTON,
SO53 3BS

PLANNING

CONTACT:

07988518827
dwilliams@willowarchitecture.co.uk

JASMINE AND TOM

CLIENT:



DRAWING TITLE:

PROPOSED PLANS AND ELEVATIONS

DRAWN BY: DTW
DATE: 03/03/26 SCALE: VARIES@A1

DRAWING NO: 2090-002