




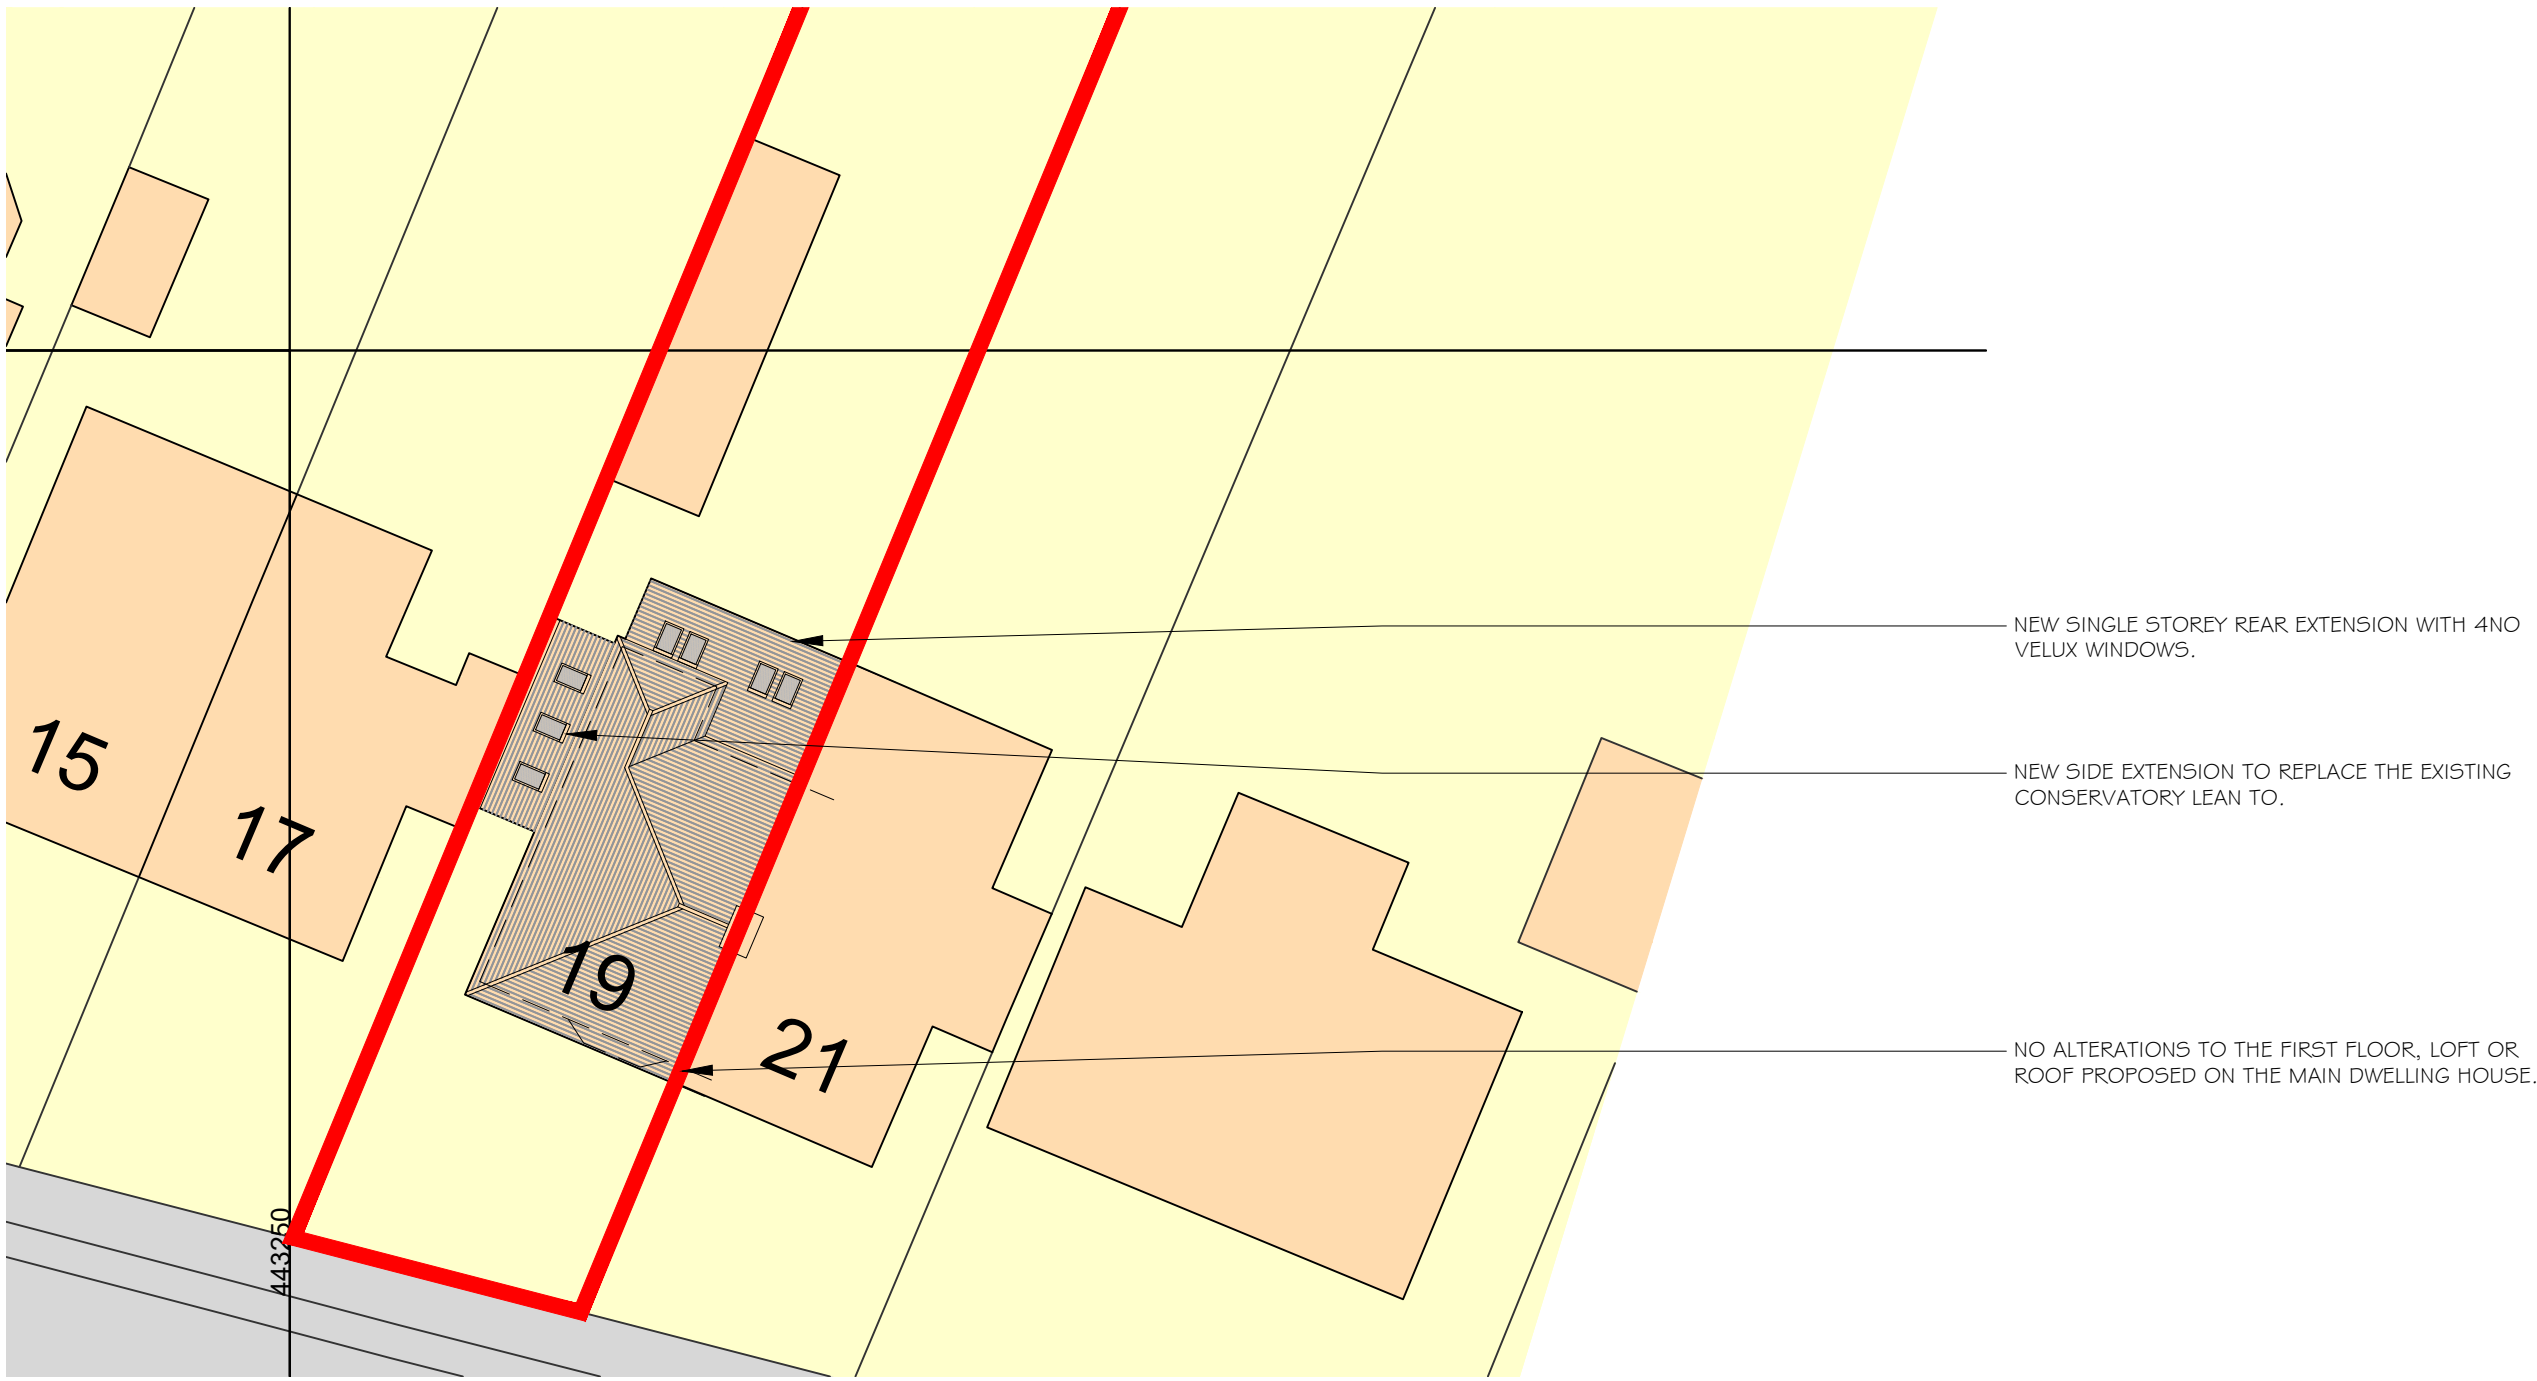

PROPOSED SITE PLAN
1:200@A1

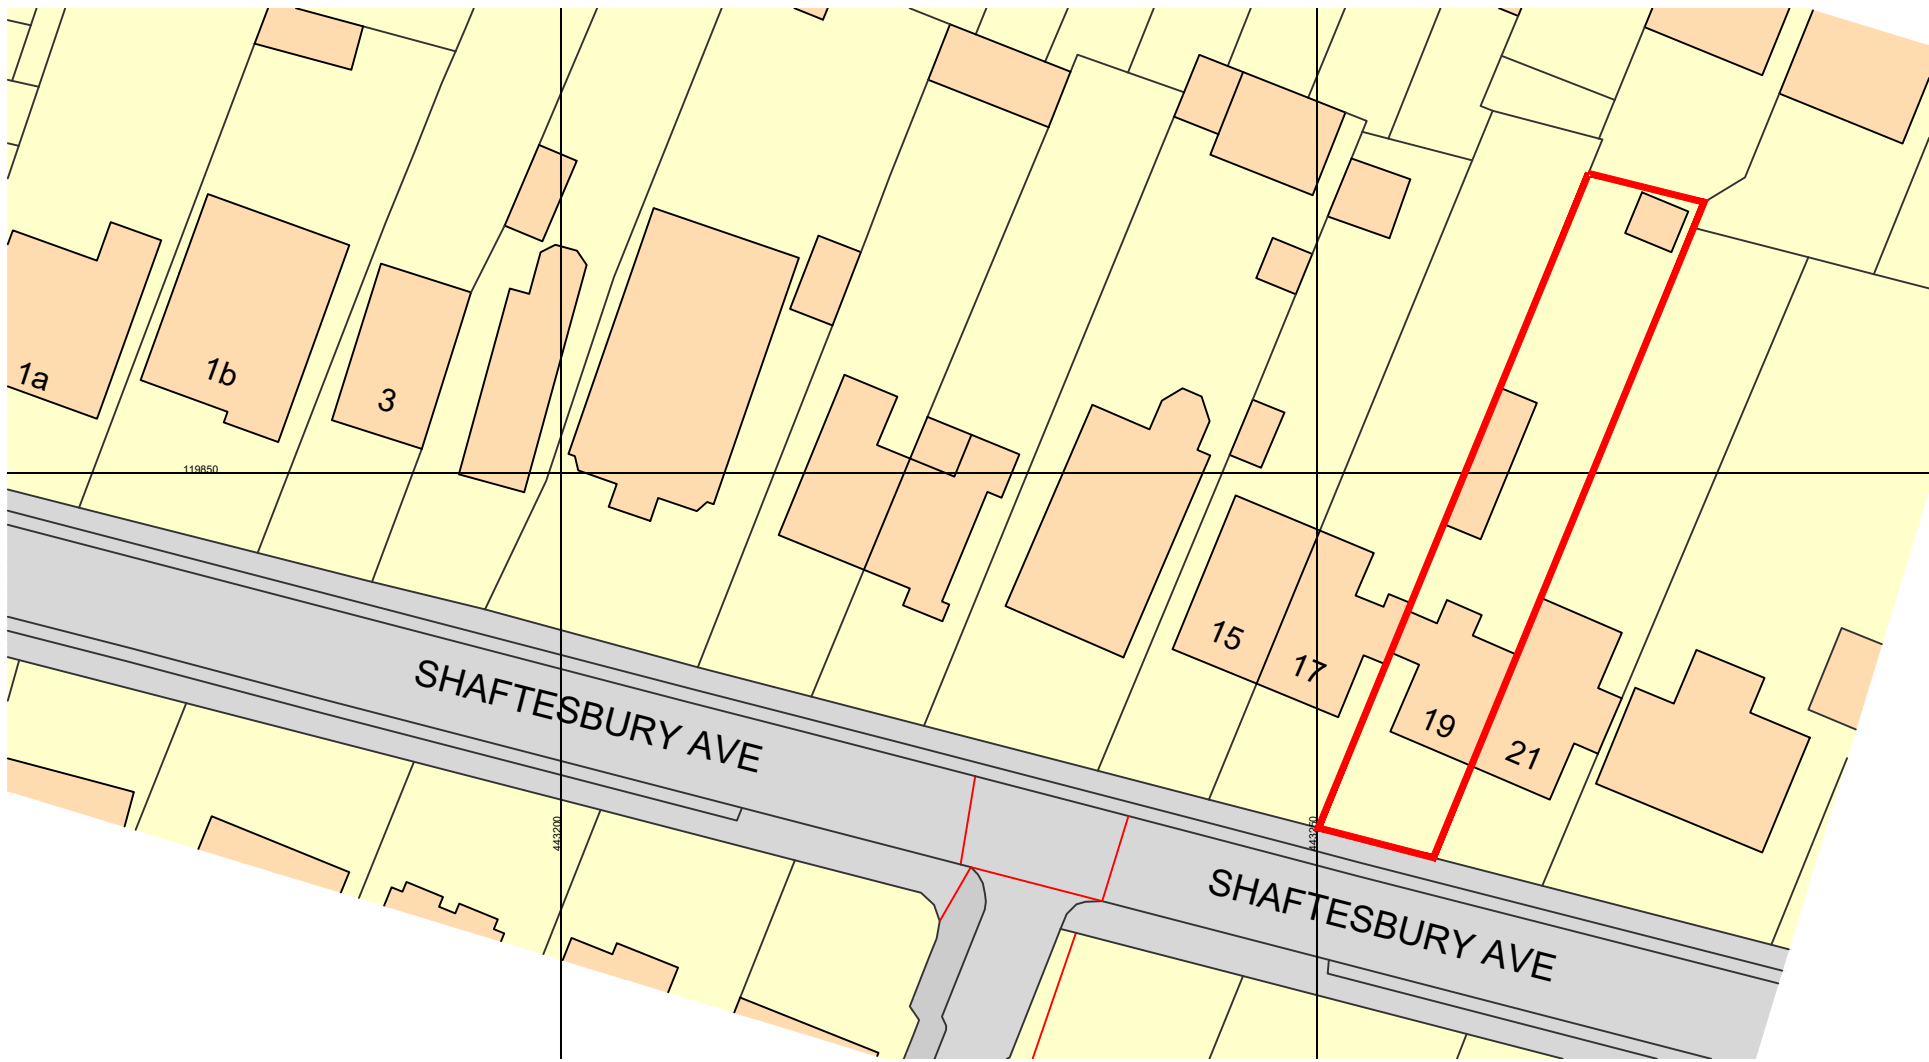


EXISTING BLOCK PLAN
1:500@A1

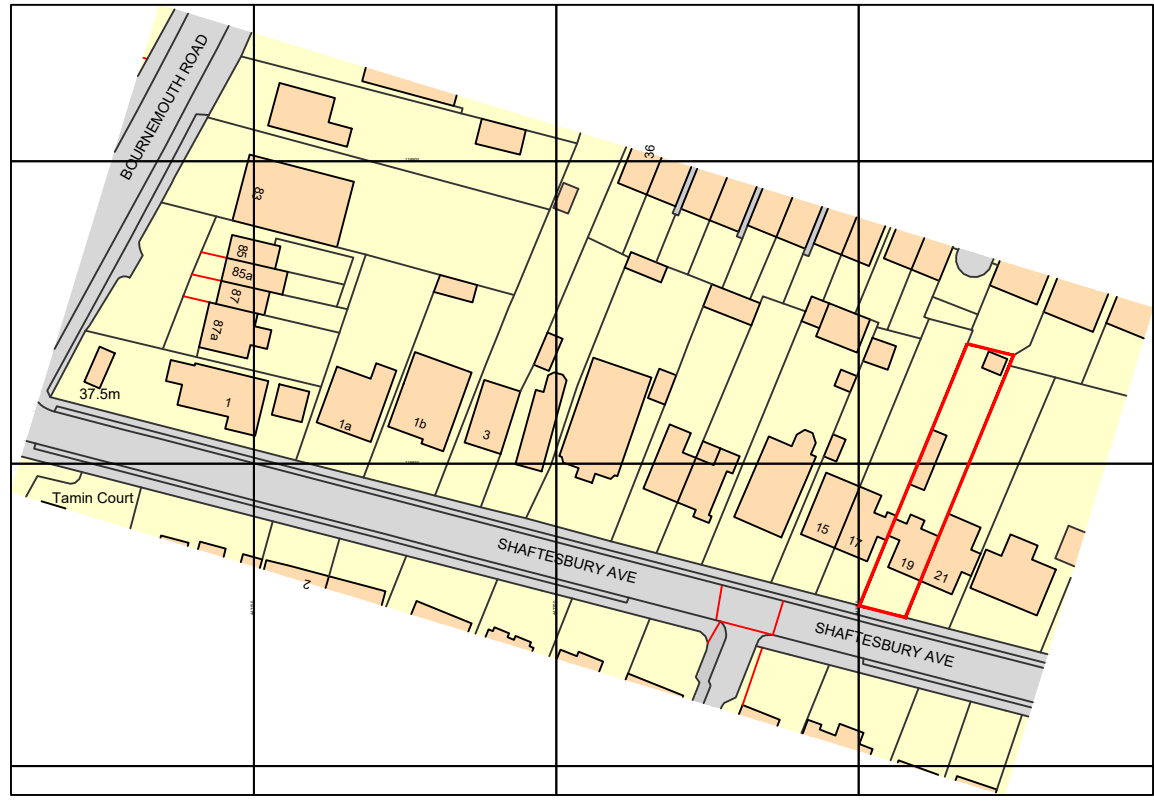

Ordnance Survey, (c) Crown Copyright 2026. All rights reserved. Licence number 100022432

EXISTING LOCATION PLAN
1:1250@A1

 

NOTES ORIGINAL A1

DO NOT SCALE FROM THIS DRAWING.
ALL DIMENSIONS TO BE CHECKED ON SITE.
COPYRIGHT PROTECTED.

REVISIONS:

REV A:

JOB TITLE:

PROPOSALS AT:
19 SHAFTESBURY AVENUE,
CHANDLER'S FORD,
SOUTHAMPTON,
SO53 3BS

PLANNING

CONTACT:

07988518827
dwilliams@willowarchitecture.co.uk

JASMINE AND TOM

CLIENT:



DRAWING TITLE:

SITE, BLOCK AND LOCATION PLANS

DRAWN BY: DTW

DATE: 03/03/26 SCALE: VARIES@A1

DRAWING NO: 2090-100