




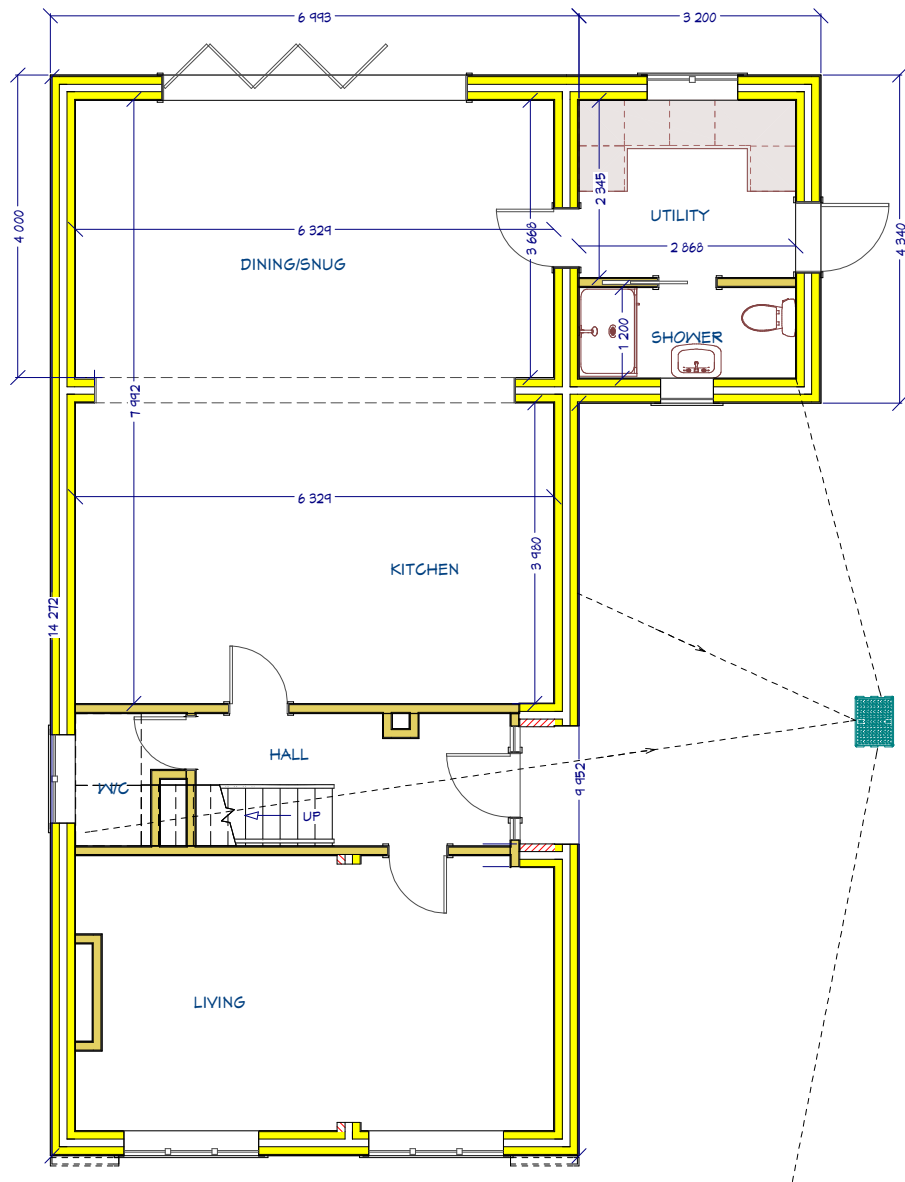

PROPOSED GROUND FLOOR PLAN

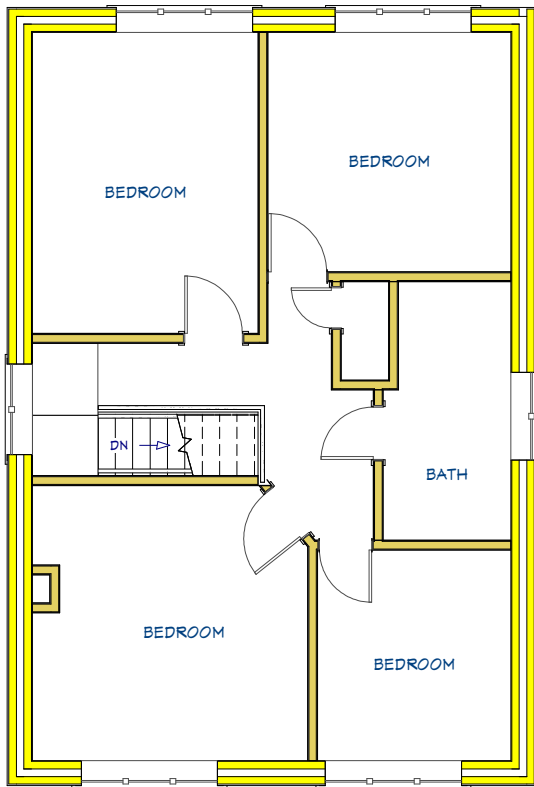


PROPOSED FIRST FLOOR PLAN
(NO CHANGE)

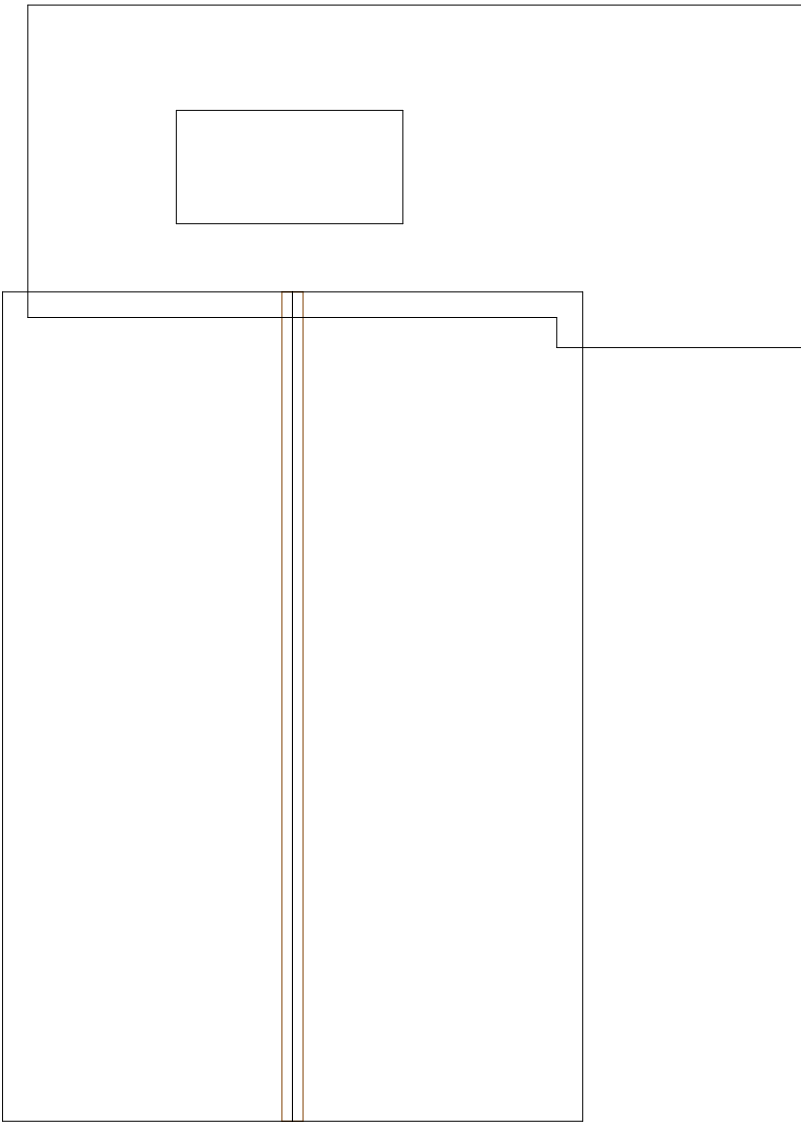

PROPOSED ROOF PLAN

NOTES:
1) ALL DRAWINGS SUPPLIED BY DWG PLANS ARE TO BE USED FOR PLANNING PERMISSION PURPOSES ONLY AND NOT TO BE USED FOR BUILDING REGULATION PURPOSES.
2) THE CONTRACTOR, SUB-CONTRACTOR OR SUPPLIER IS TO CHECK ALL RELEVANT DIMENSIONS, LEVELS, EXISTING STRUCTURE AND MATERIALS PRIOR TO COMMENCING THE WORKS.
© THIS DRAWING IS COPYRIGHT AND MAY NOT BE COPIED, TRACED, ALTERED OR REPRODUCED WITHOUT WRITTEN PERMISSION FROM DWG PLANS.

 

			DWG PLANS 35 Cranmer Drive, Nursling, Southampton, SO16 0TD Mobile: 07851229345, Email: info@dwgplans.co.uk		
	NAME	DATE	TITLE Proposed floor and roof plan 79 Brownhill Road, Chandlers Ford		
DRAWN	PRB	04/02/2026			
UNLESS OTHERWISE SPECIFIED DIMENSIONS ARE IN MILLIMETERS			SIZE A3	DWG NO DWG PLANS 04589	REV B
			CLIENT: Mr & Mrs Humphries		
			SCALE: 1:100 @ A3		SHEET 1 of 1