
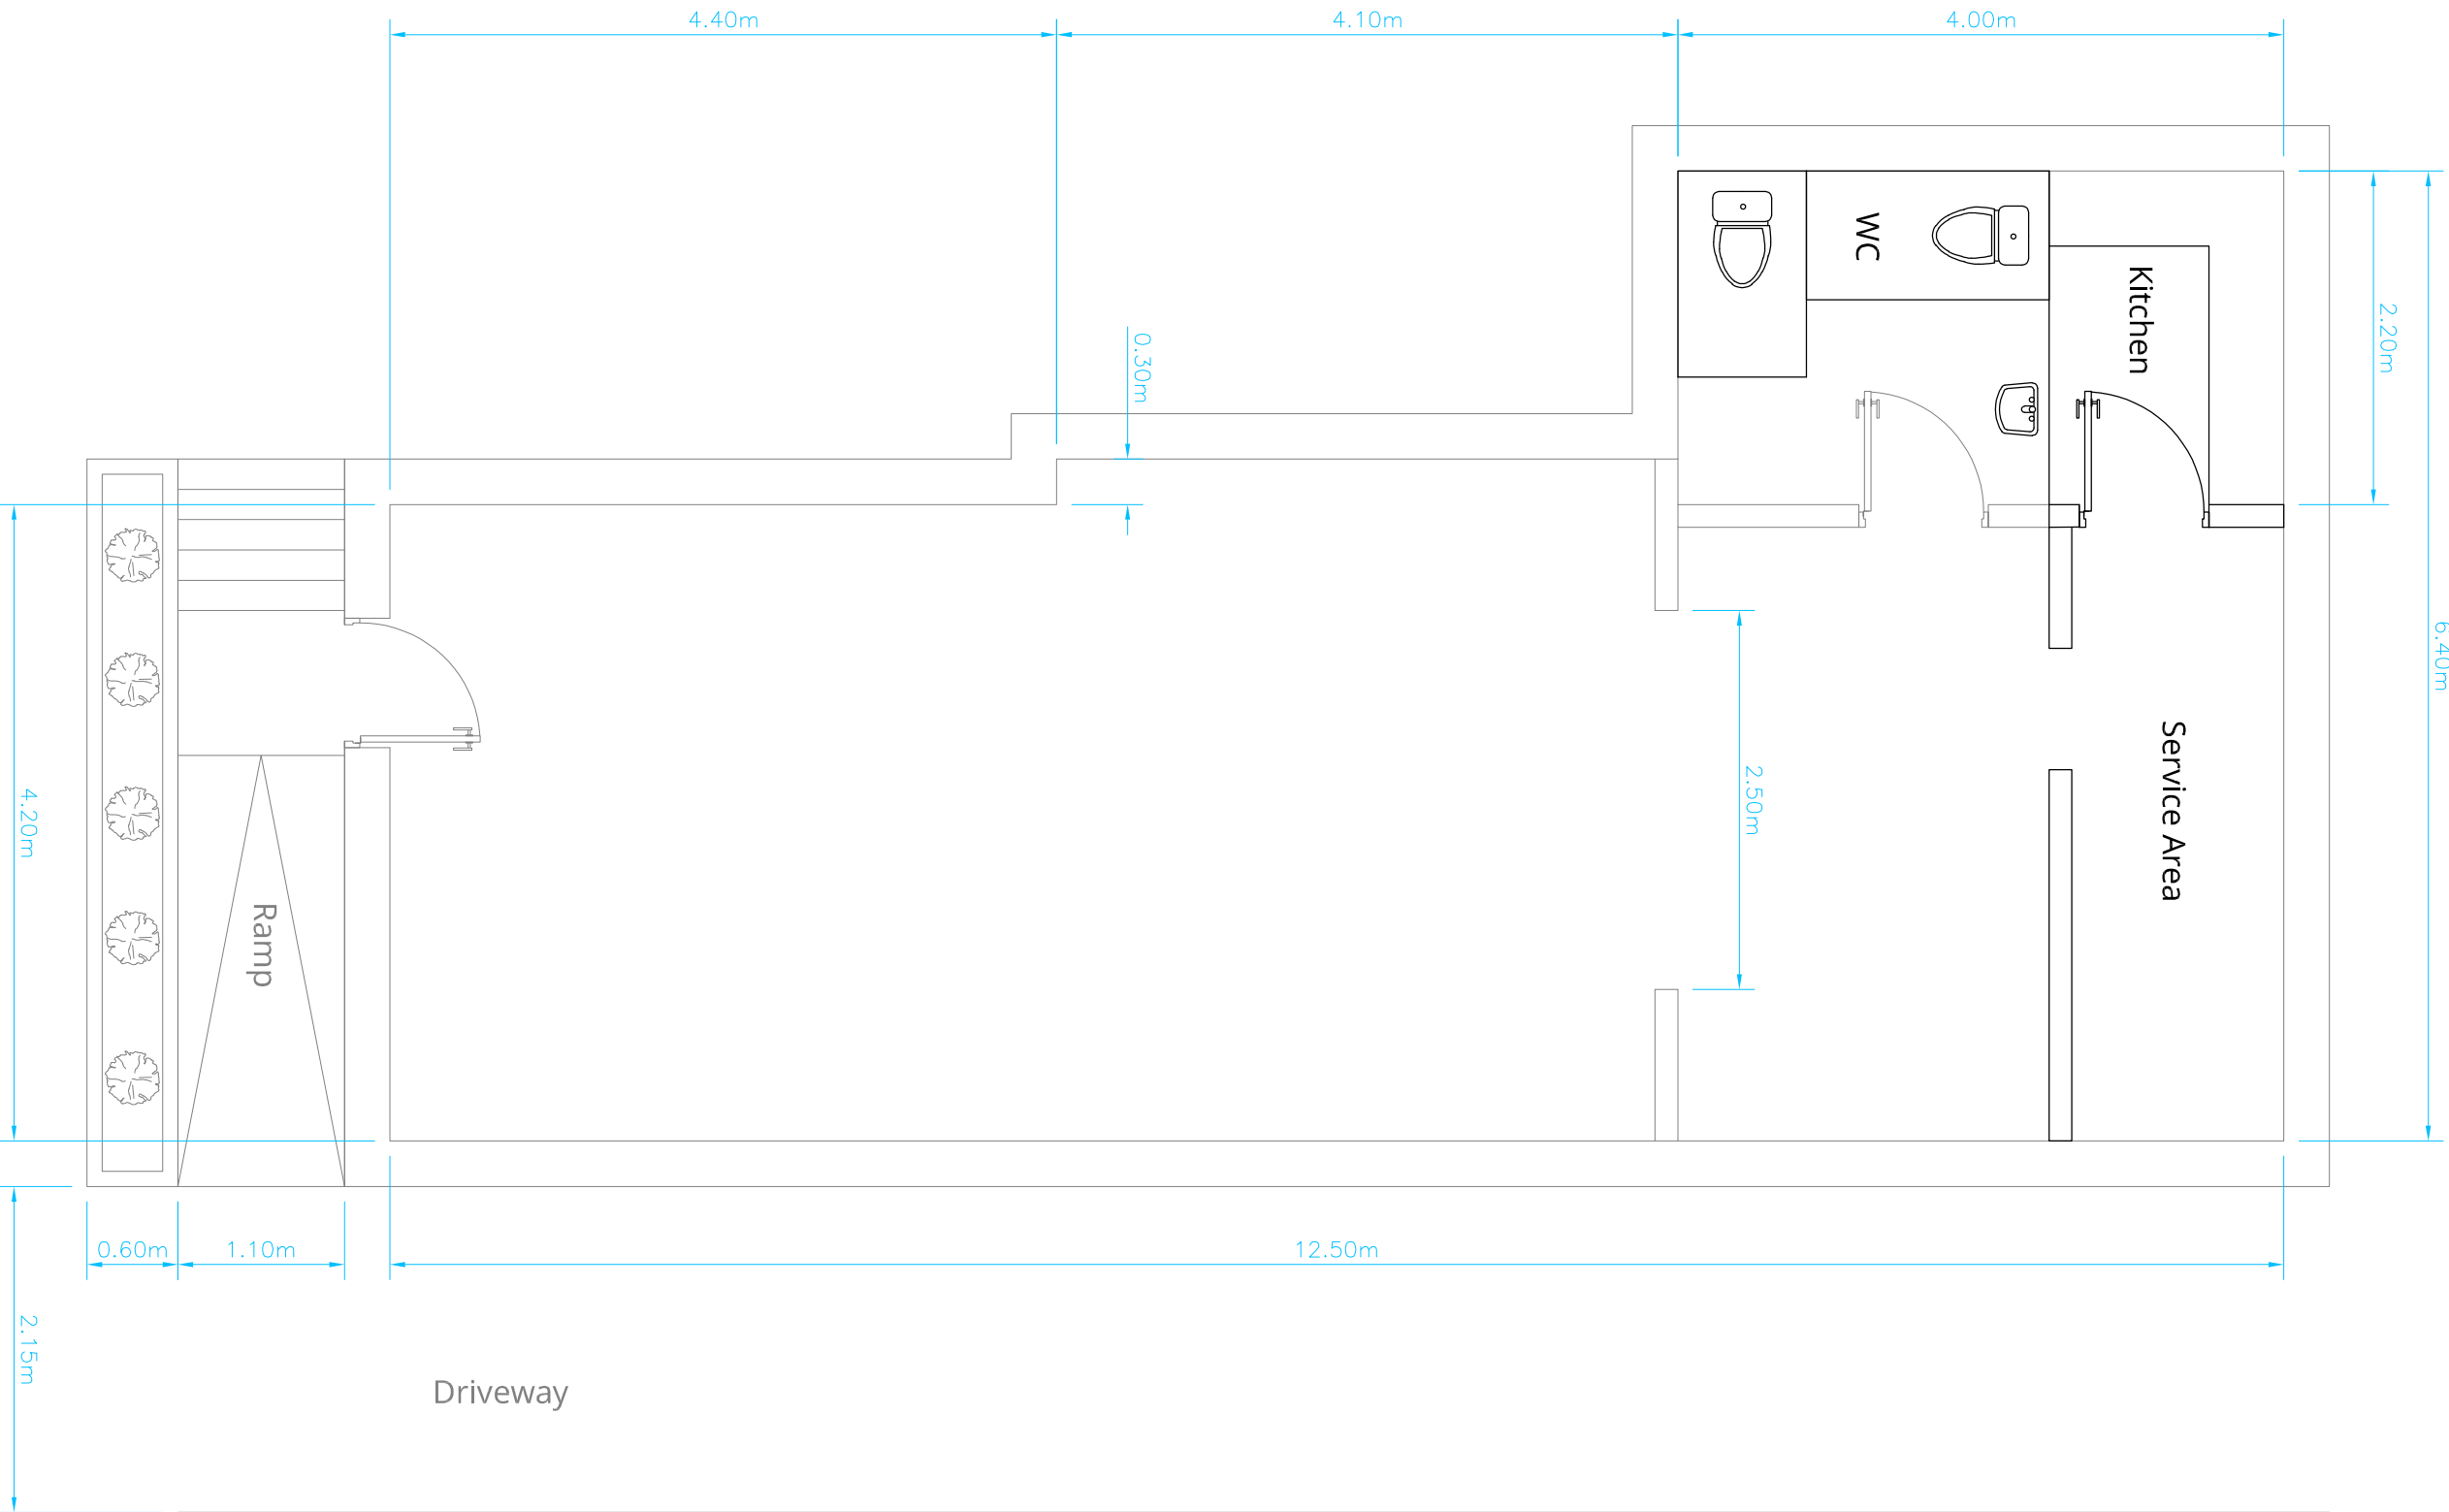
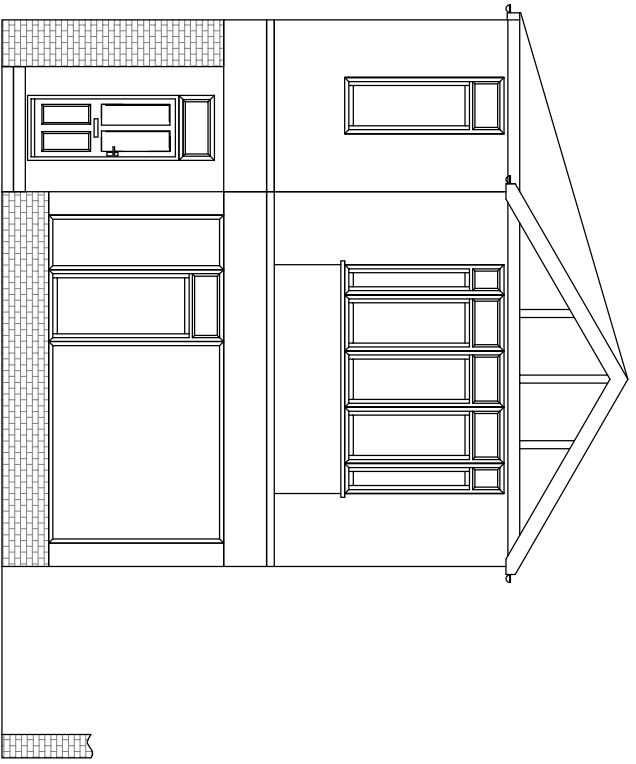


THESE DRAWINGS INDICATE IN GENERAL THE PROJECT IN TERMS OF ARCHITECTURAL DESIGN INTENT AND ARE INTENDED FOR LOCAL PLANNING AUTHORITY AND BUILDING REGULATION PURPOSES. THE DRAWINGS DO NOT NECESSARILY INDICATE OR DESCRIBE ALL WORK REQUIRED FOR FULL COMPLETION OF THE REQUIREMENTS OF THE CONTRACT DOCUMENTS.


AS INDICATED OR DESCRIBED, THE CONTRACTOR SHALL FURNISH ALL ITEMS REQUIRED FOR THE PROPER EXECUTION AND COMPLETION OF THE WORK.

NO NEW WORKS ARE TO PROTRUDE INTO NEIGHBOURING PROPERTIES AND ANY REQUIREMENTS OF THE PARTY WALL ACT ARE TO BE OBTAINED PRIOR OF COMMENCEMENT OF ANY WORKS.


ALL DIMENSIONS ARE IN METERS.

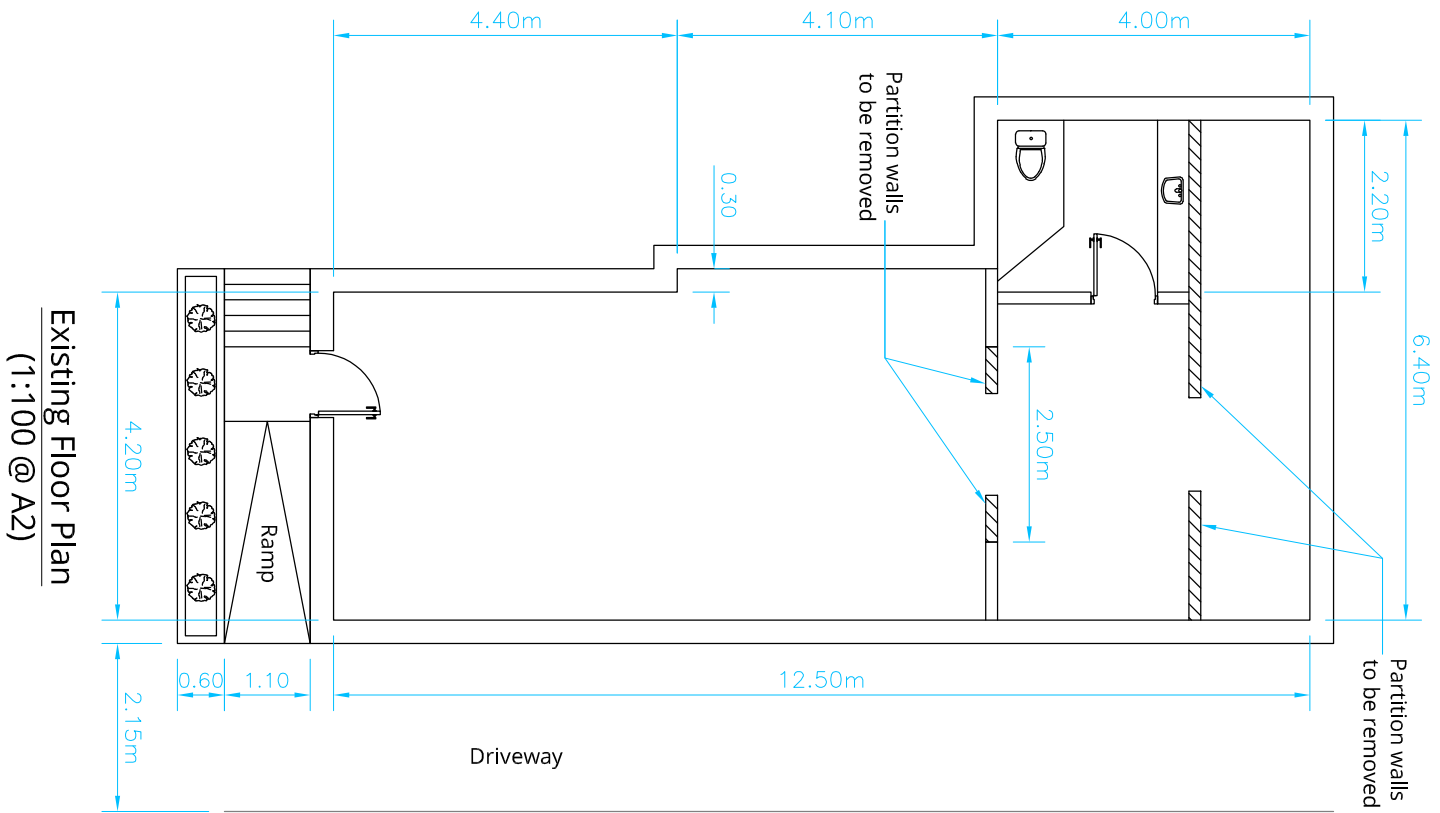

Site Plan
1:200

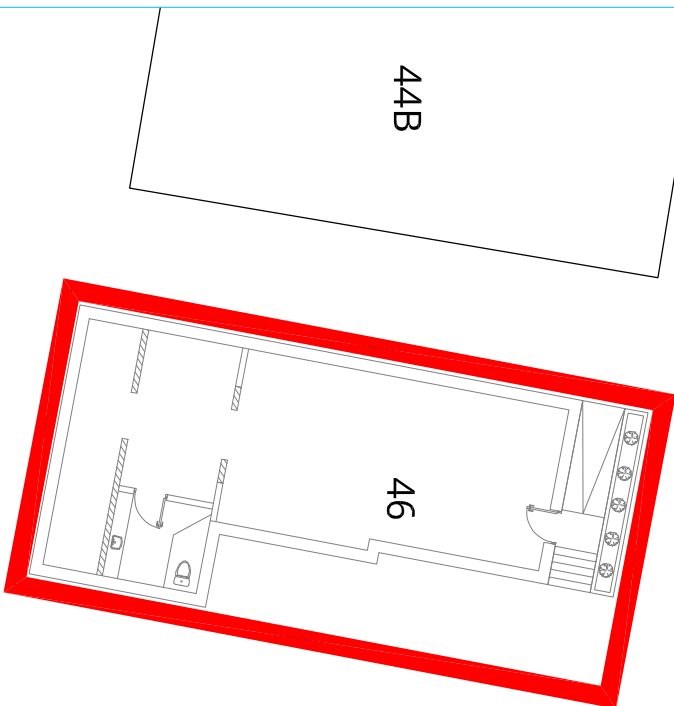

Location Plan
1:1250

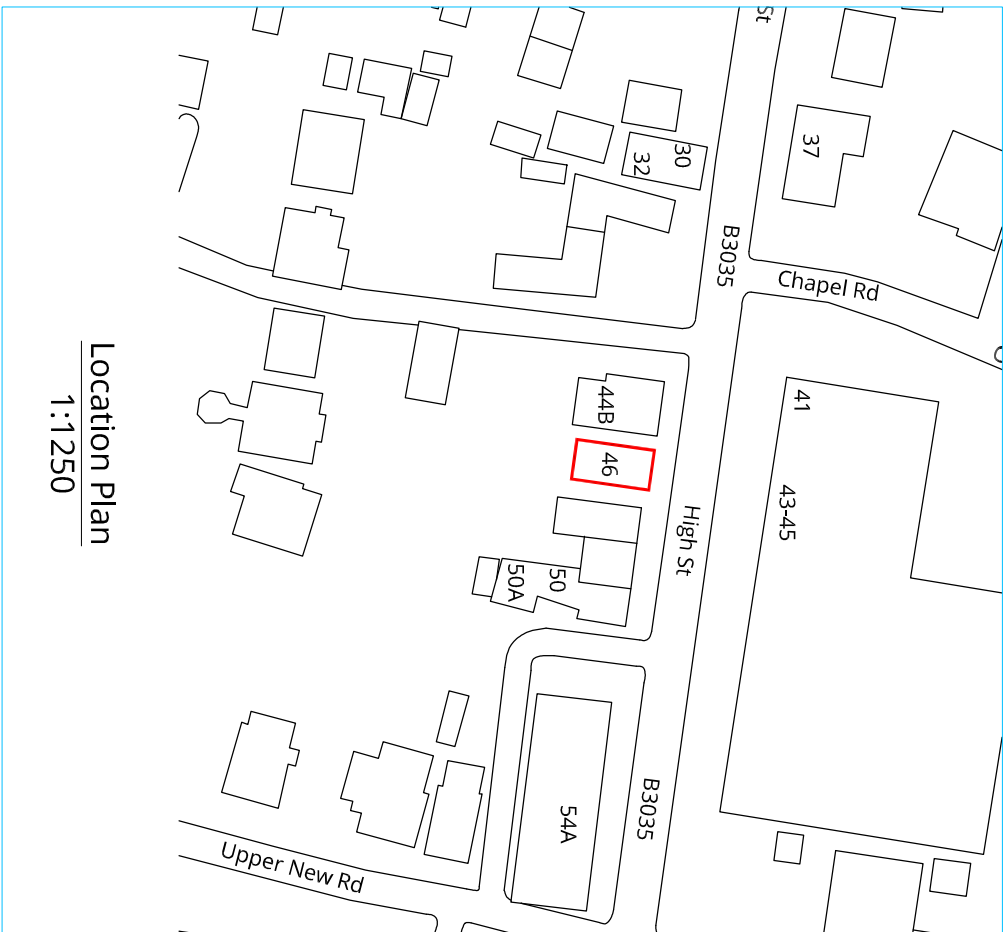

ISSUE:	DATE:	DESCRIPTION:	C/N	NOT
IF IN DOUBT PLEASE CONTACT THE ARCHITECT				
DO NOT SCALE THIS DRAWING				
2026 PRODUCT PROTECTED BY DESIGN RIGHT				
TITLE: 46 HIGH STREET FLOOR PLAN PROPOSAL				
PART NO.:				
DRAWN:	CHECKED:	SCALE:	DRAWING No.:	ISSUE
LOG	KP	Varies	GA-001	
DATE:	DATE:	@ A2		
02.03.26	03.03.26			

