



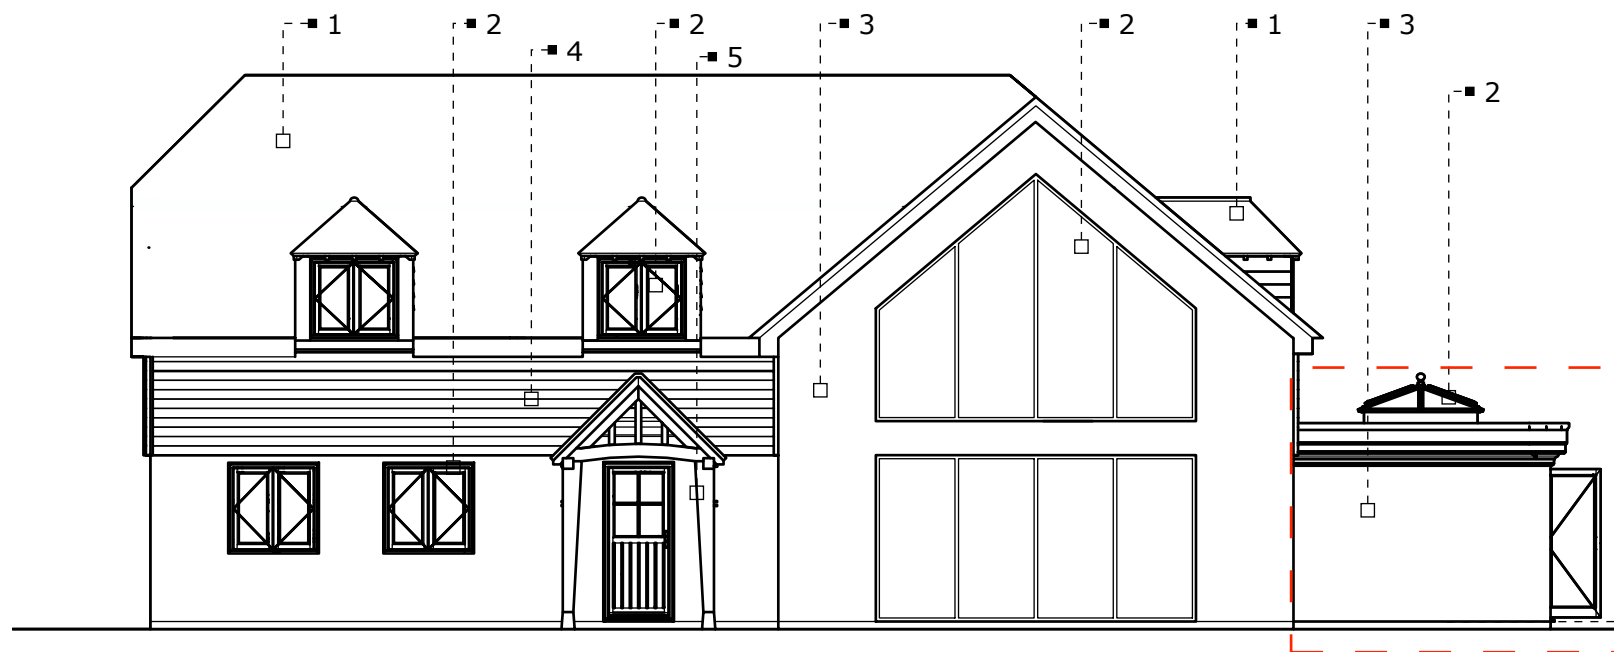


Proposed West Elevation

Orangery has been designed in accordance with the relevant Permitted Development criteria for side extensions.

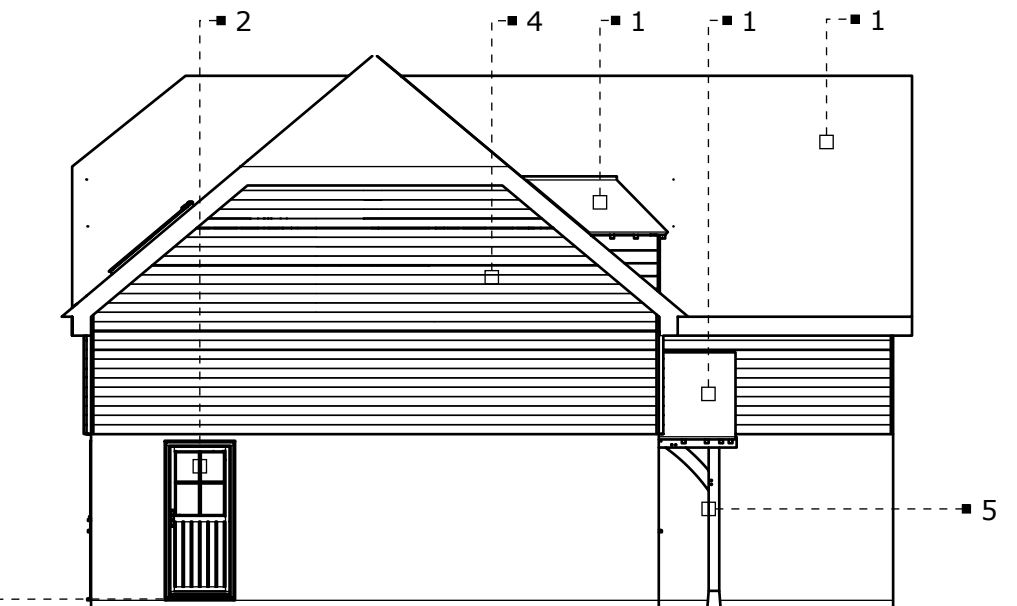


Proposed North Elevation

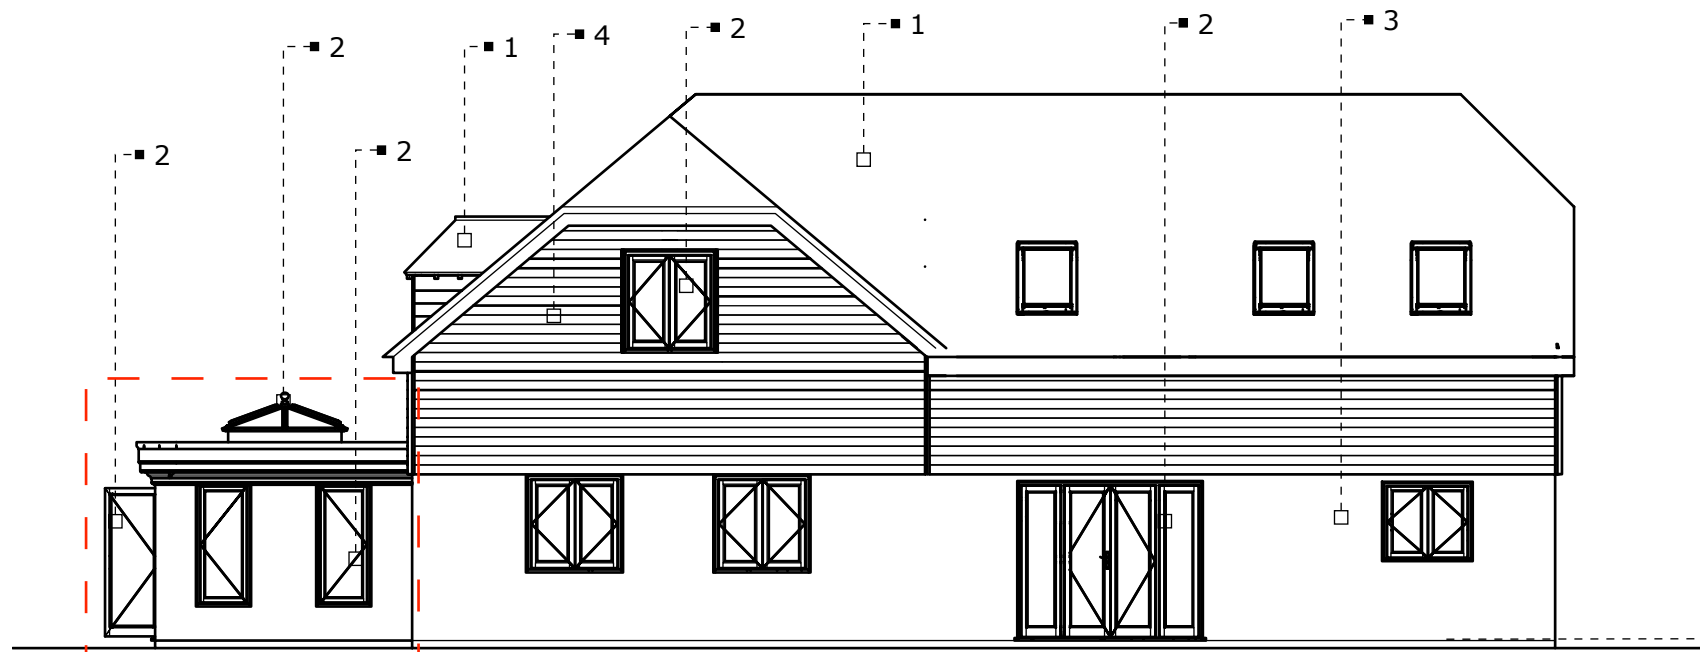

Proposed East Elevation

Orangery has been designed in accordance with the relevant Permitted Development criteria for side extensions.

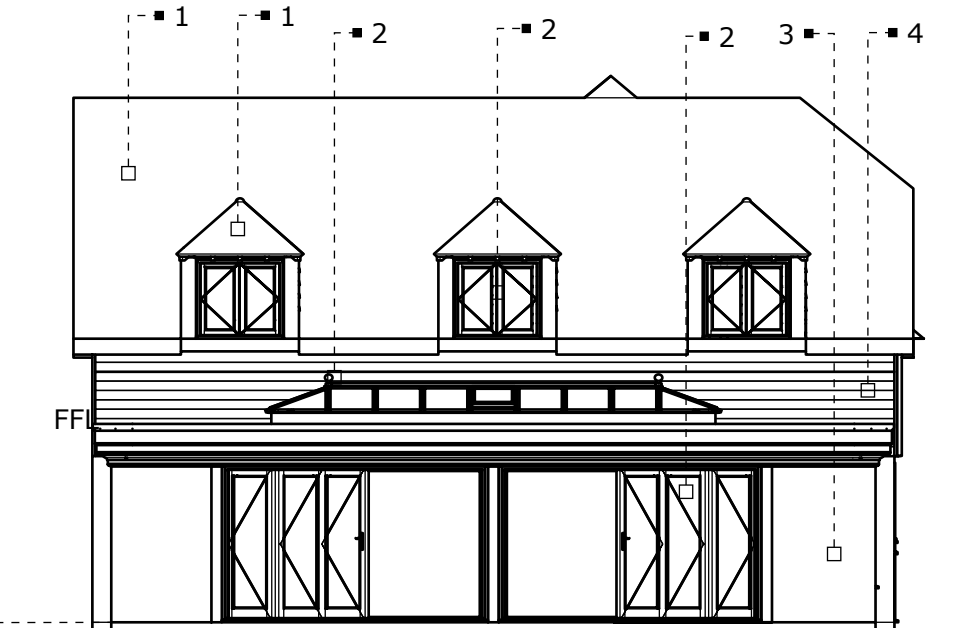

Proposed South Elevation

Proposed Ground Floor Area: 154.16 m²
Proposed First Floor Area: 117.13 m²

1: Planum Concrete Roof Tiles 3: Monocouche Render System 5: Timber Frame
2: Aluminium Joinery 4: Composite Timber Look Cladding

LEGEND:

SCALE



Interieur Forbairt

info@interieurforbairt.co.uk - www.interieurforbairt.co.uk

Client: Miss Grace McCarthy & Mr Cianan Bates
Netley Hill Farm, St Johns Road, Hedge End, Southampton, SO30 4DG
Title: Extension of dwelling with second storey and orangery
Proposed Elevations

Date: 14/03/2026
Scale: 1:100 @A3
Drawing Number: A - 05
Revision: