


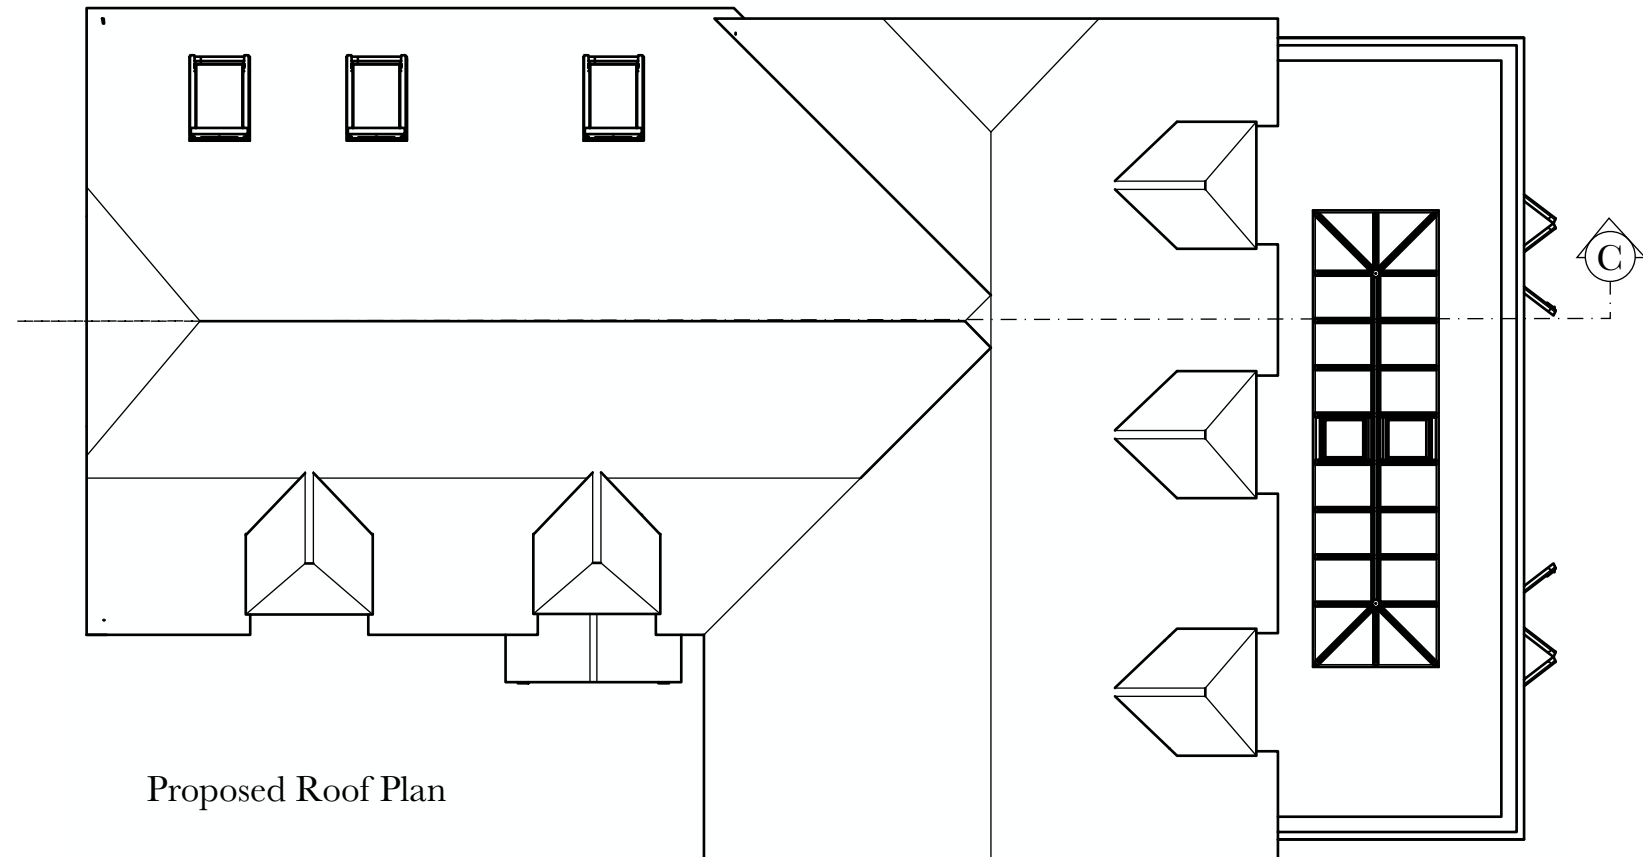

Proposed Roof Plan



Section C / Scale 1:100



Interieur **Forbairt**

info@interieurforbairt.co.uk - www.interieurforbairt.co.uk

Client:	Miss Grace McCarthy Netley Hill Farm, St Johns Road, Hedge End, Southampton, SO30 4DG	Date:	05/02/2026	Scale:	1:100 @A3
Title:	Extension of dwelling with second storey and orangery Proposed Roof Plan	Drawing Number:	A - 07	Revision:	