




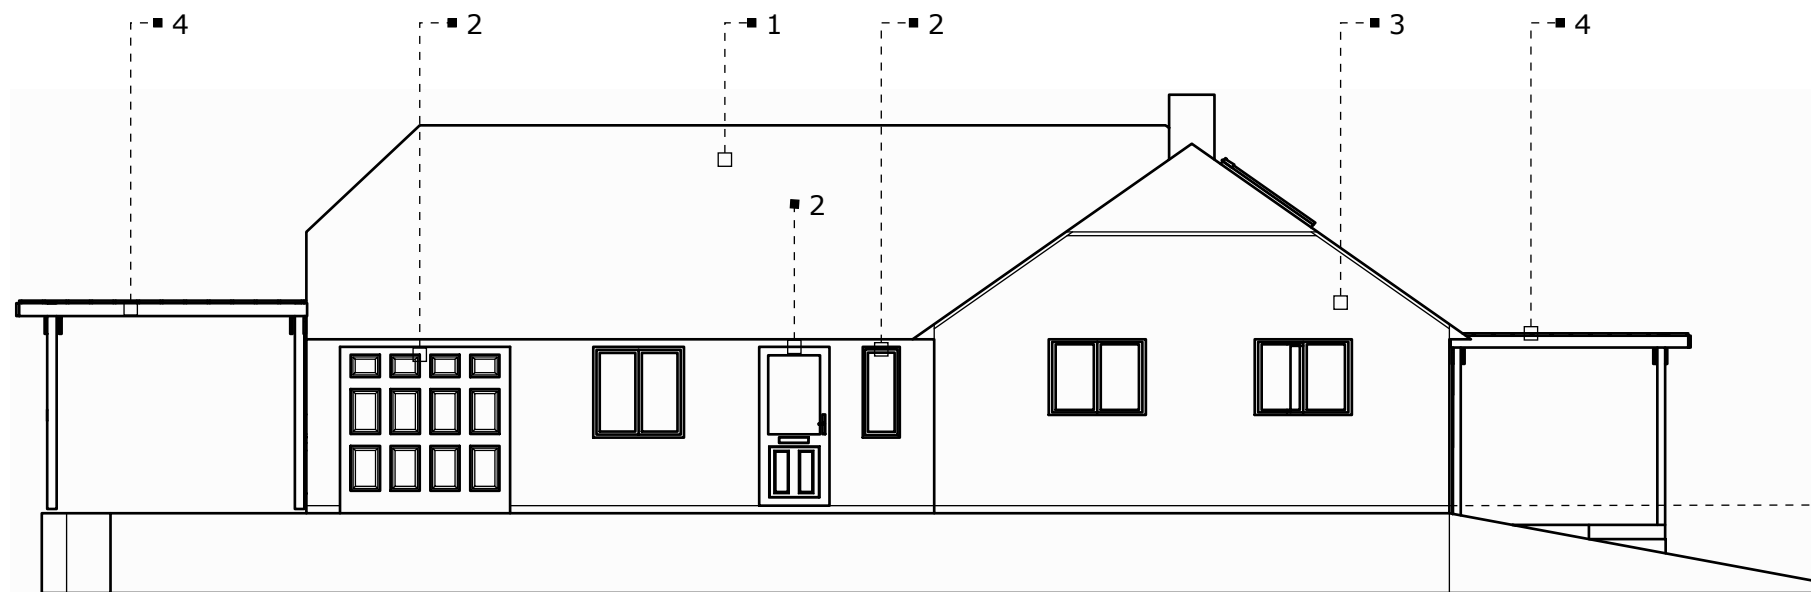


Existing West Elevation

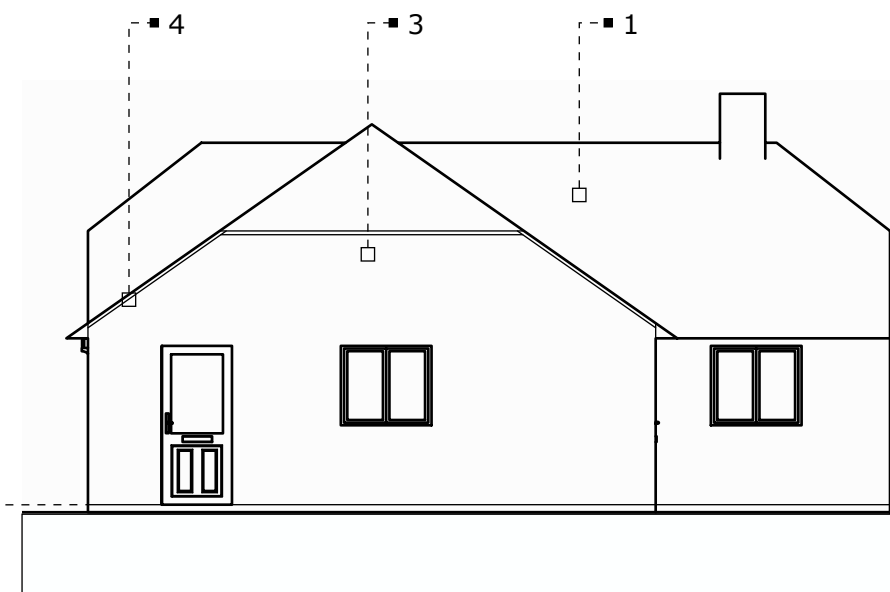

Existing North Elevation

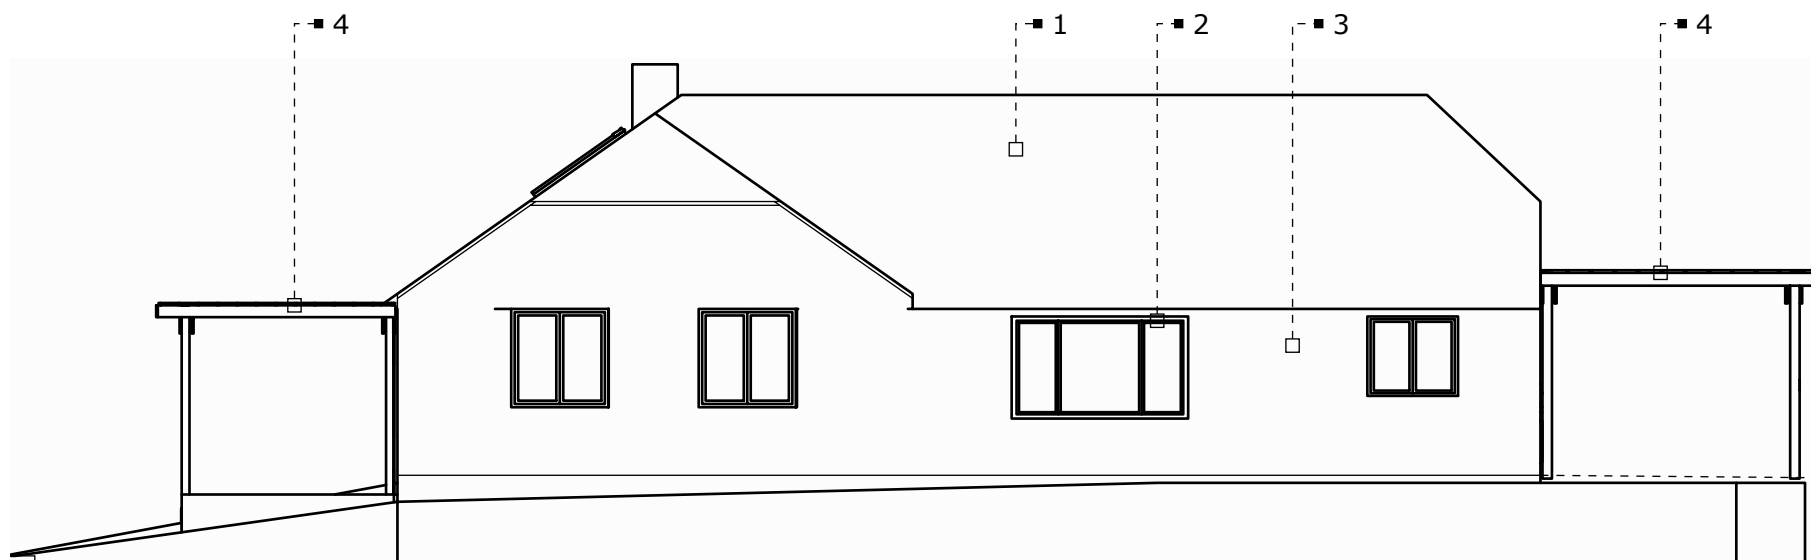

Existing East Elevation

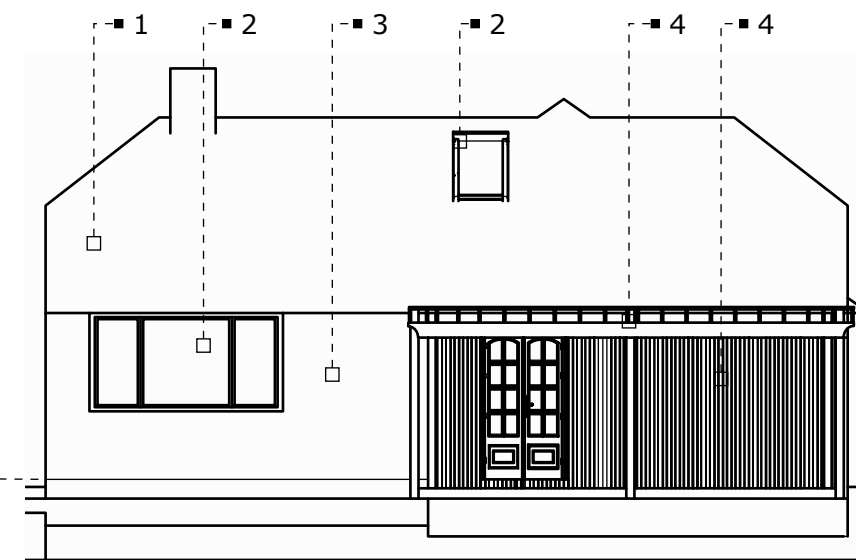

Existing South Elevation

Existing Ground Floor Area: 107.17 m2
Existing Garage Area: 12.2 m2
Existing First Floor Area: N/A

LEGEND:

- | | |
|---------------------------------|---------------------|
| 1: Sandsoft Concrete Roof Tiles | 3: Red Facing Brick |
| 2: UPVC Joinery | 4: Timber |

SCALE



Interieur **Forbairt**

info@interieurforbairt.co.uk - www.interieurforbairt.co.uk

Client:	Miss Grace McCarthy & Mr Cianan Bates Netley Hill Farm, St Johns Road, Hedge End, Southampton, SO30 4DG
Title:	Extension of dwelling with second storey and orangery Existing Elevations

Date:	14/03/2026	Scale:	1:100 @A3
Drawing Number:	A - 03	Revision:	