




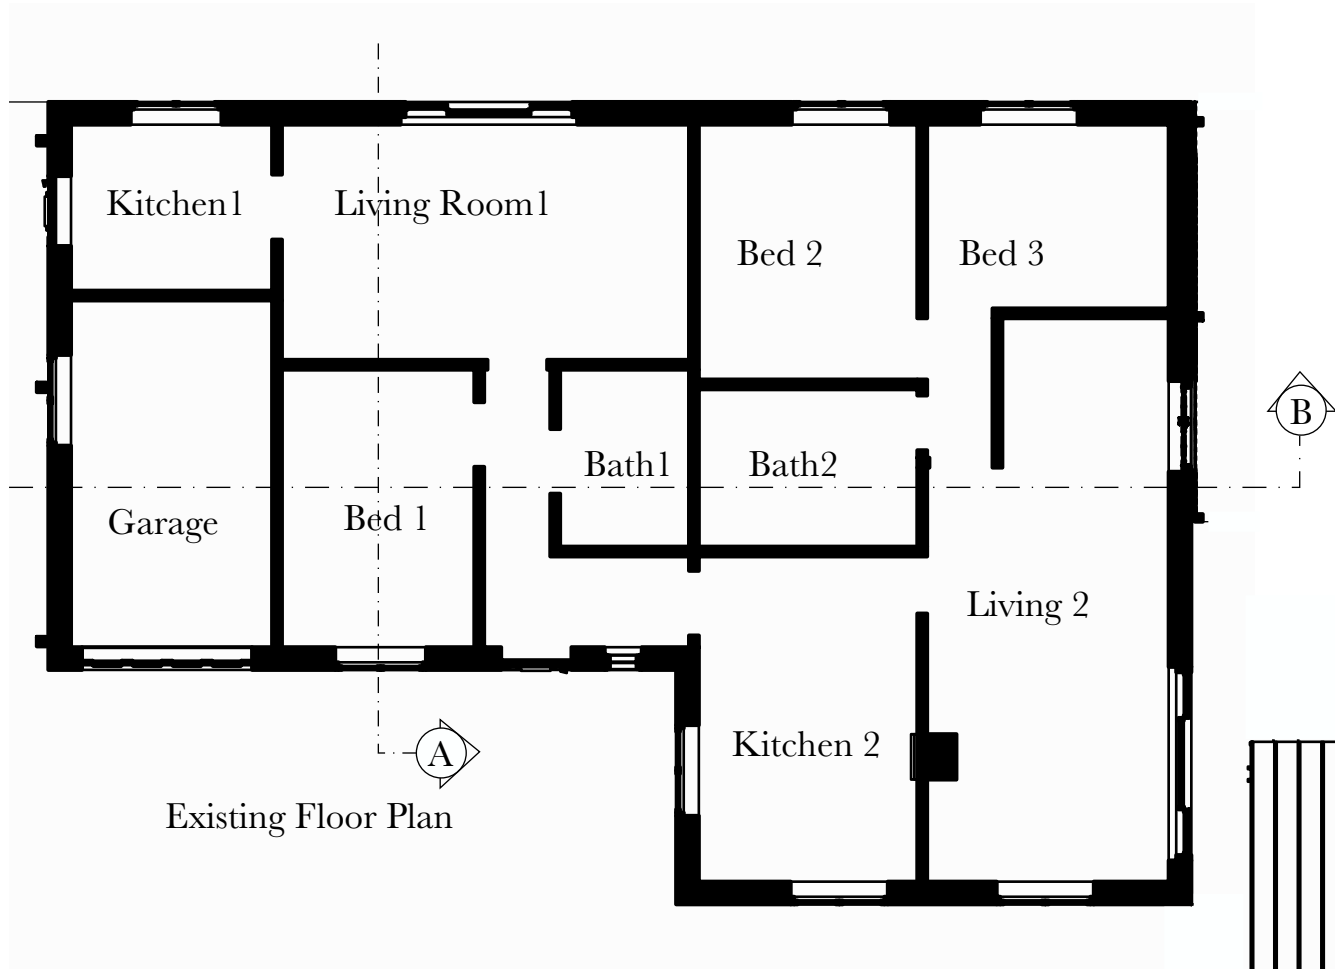


Existing Floor Plan

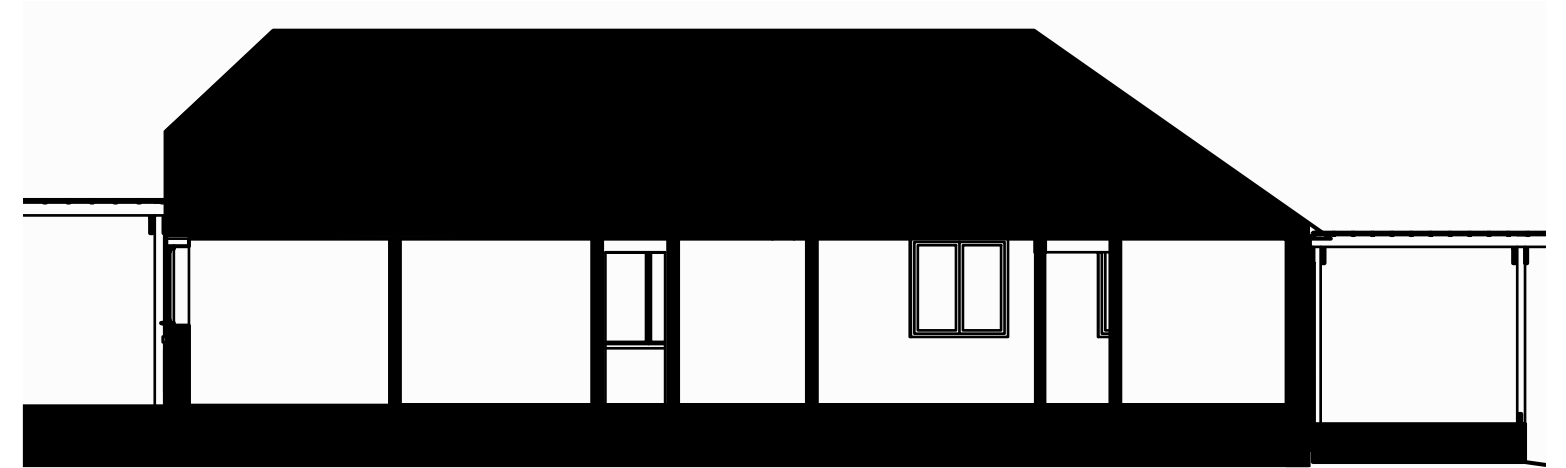

Section B / Scale 1:100

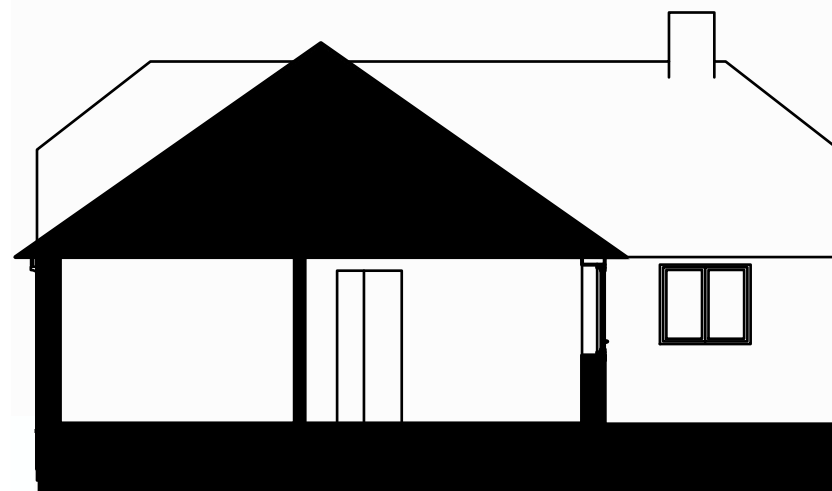

Section A / Scale 1:100

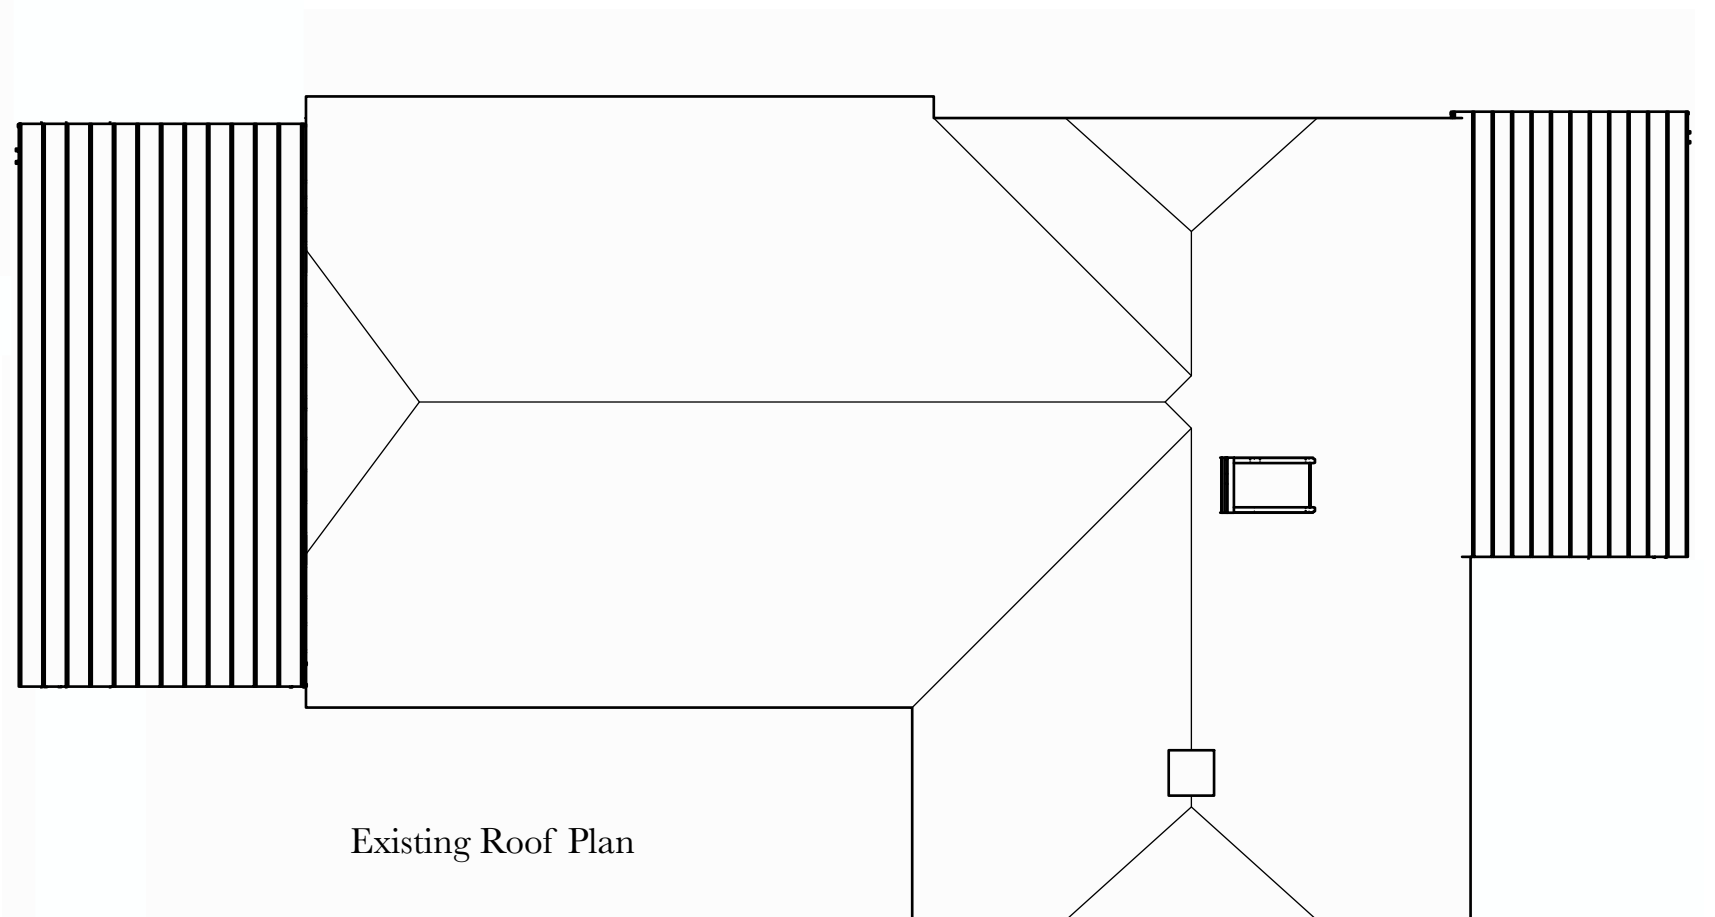

Existing Roof Plan



Interieur **Forbairt**

info@interieurforbairt.co.uk - www.interieurforbairt.co.uk

Client:

Miss Grace McCarthy & Mr Cianan Bates
Netley Hill Farm, St Johns Road, Hedge End, Southampton, SO30 4DG

Title:

Extension of dwelling with second storey and orangery
Existing Floor & Roof Plans

Date:

14/03/2026

Scale:

1:100 @A3

Drawing Number:

A - 04

Revision: