


219 Cranbourne Park



Proposed South Elevation Scale 1:100 @ A3



Proposed East Elevation Scale 1:100 @ A3

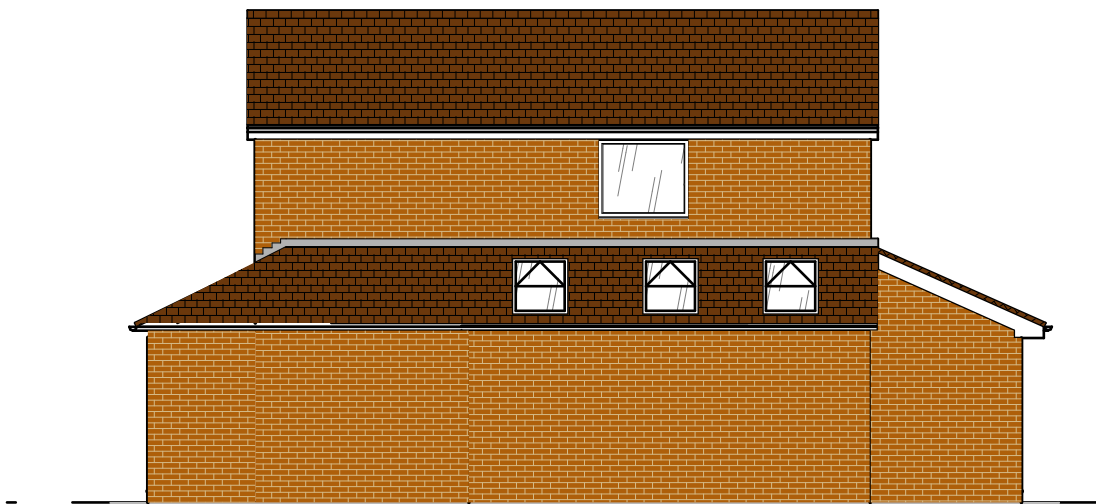

Proposed North Elevation Scale 1:100 @ A3



Proposed West Elevation Scale 1:100 @ A3



Notes

The content of the drawing remain the copyright of **LRArchitecture**, no reproduction without written consent

All dimensions to be verified on site. Any discrepancies are to be reported to the relevant parties.

Do not scale from drawing, figured dimensions to be used only. drawings to be read in conjunction with all relevant drawings/ schedules ect, which relate to this project

Project
Small Front Extension

Project Address
219 Cranbourne Park
Hedge End SO30 0PA

Client
Rob Manns



Drawing Number	P005	Page Size	A3
Scale	1:100	Drawn By	LR