


219 Cranbourne Park



Existing South Elevation Scale 1:100 @ A3



Existing East Elevation Scale 1:100 @ A3

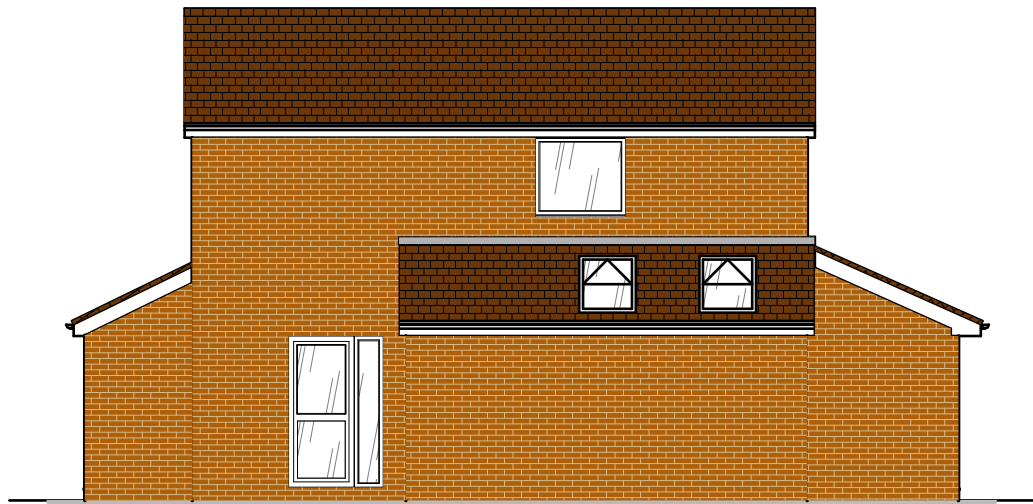

Existing North Elevation Scale 1:100 @ A3



Existing West Elevation Scale 1:100 @ A3



Notes

The content of the drawing remain the copyright of **LRArchitecture**, no reproduction without written consent

All dimensions to be verified on site. Any discrepancies are to be reported to the relevant parties.

Do not scale from drawing, figured dimensions to be used only. drawings to be read in conjunction with all relevant drawings/ schedules ect, which relate to this project

Project Small Front Extension			
Project Address 219 Cranbourne Park Hedge End SO30 0PA			
Client Rob Manns			
 LR Architecture 07729564872			
Drawing Number	P004	Page Size	A3
Scale	1:100	Drawn By	LR