


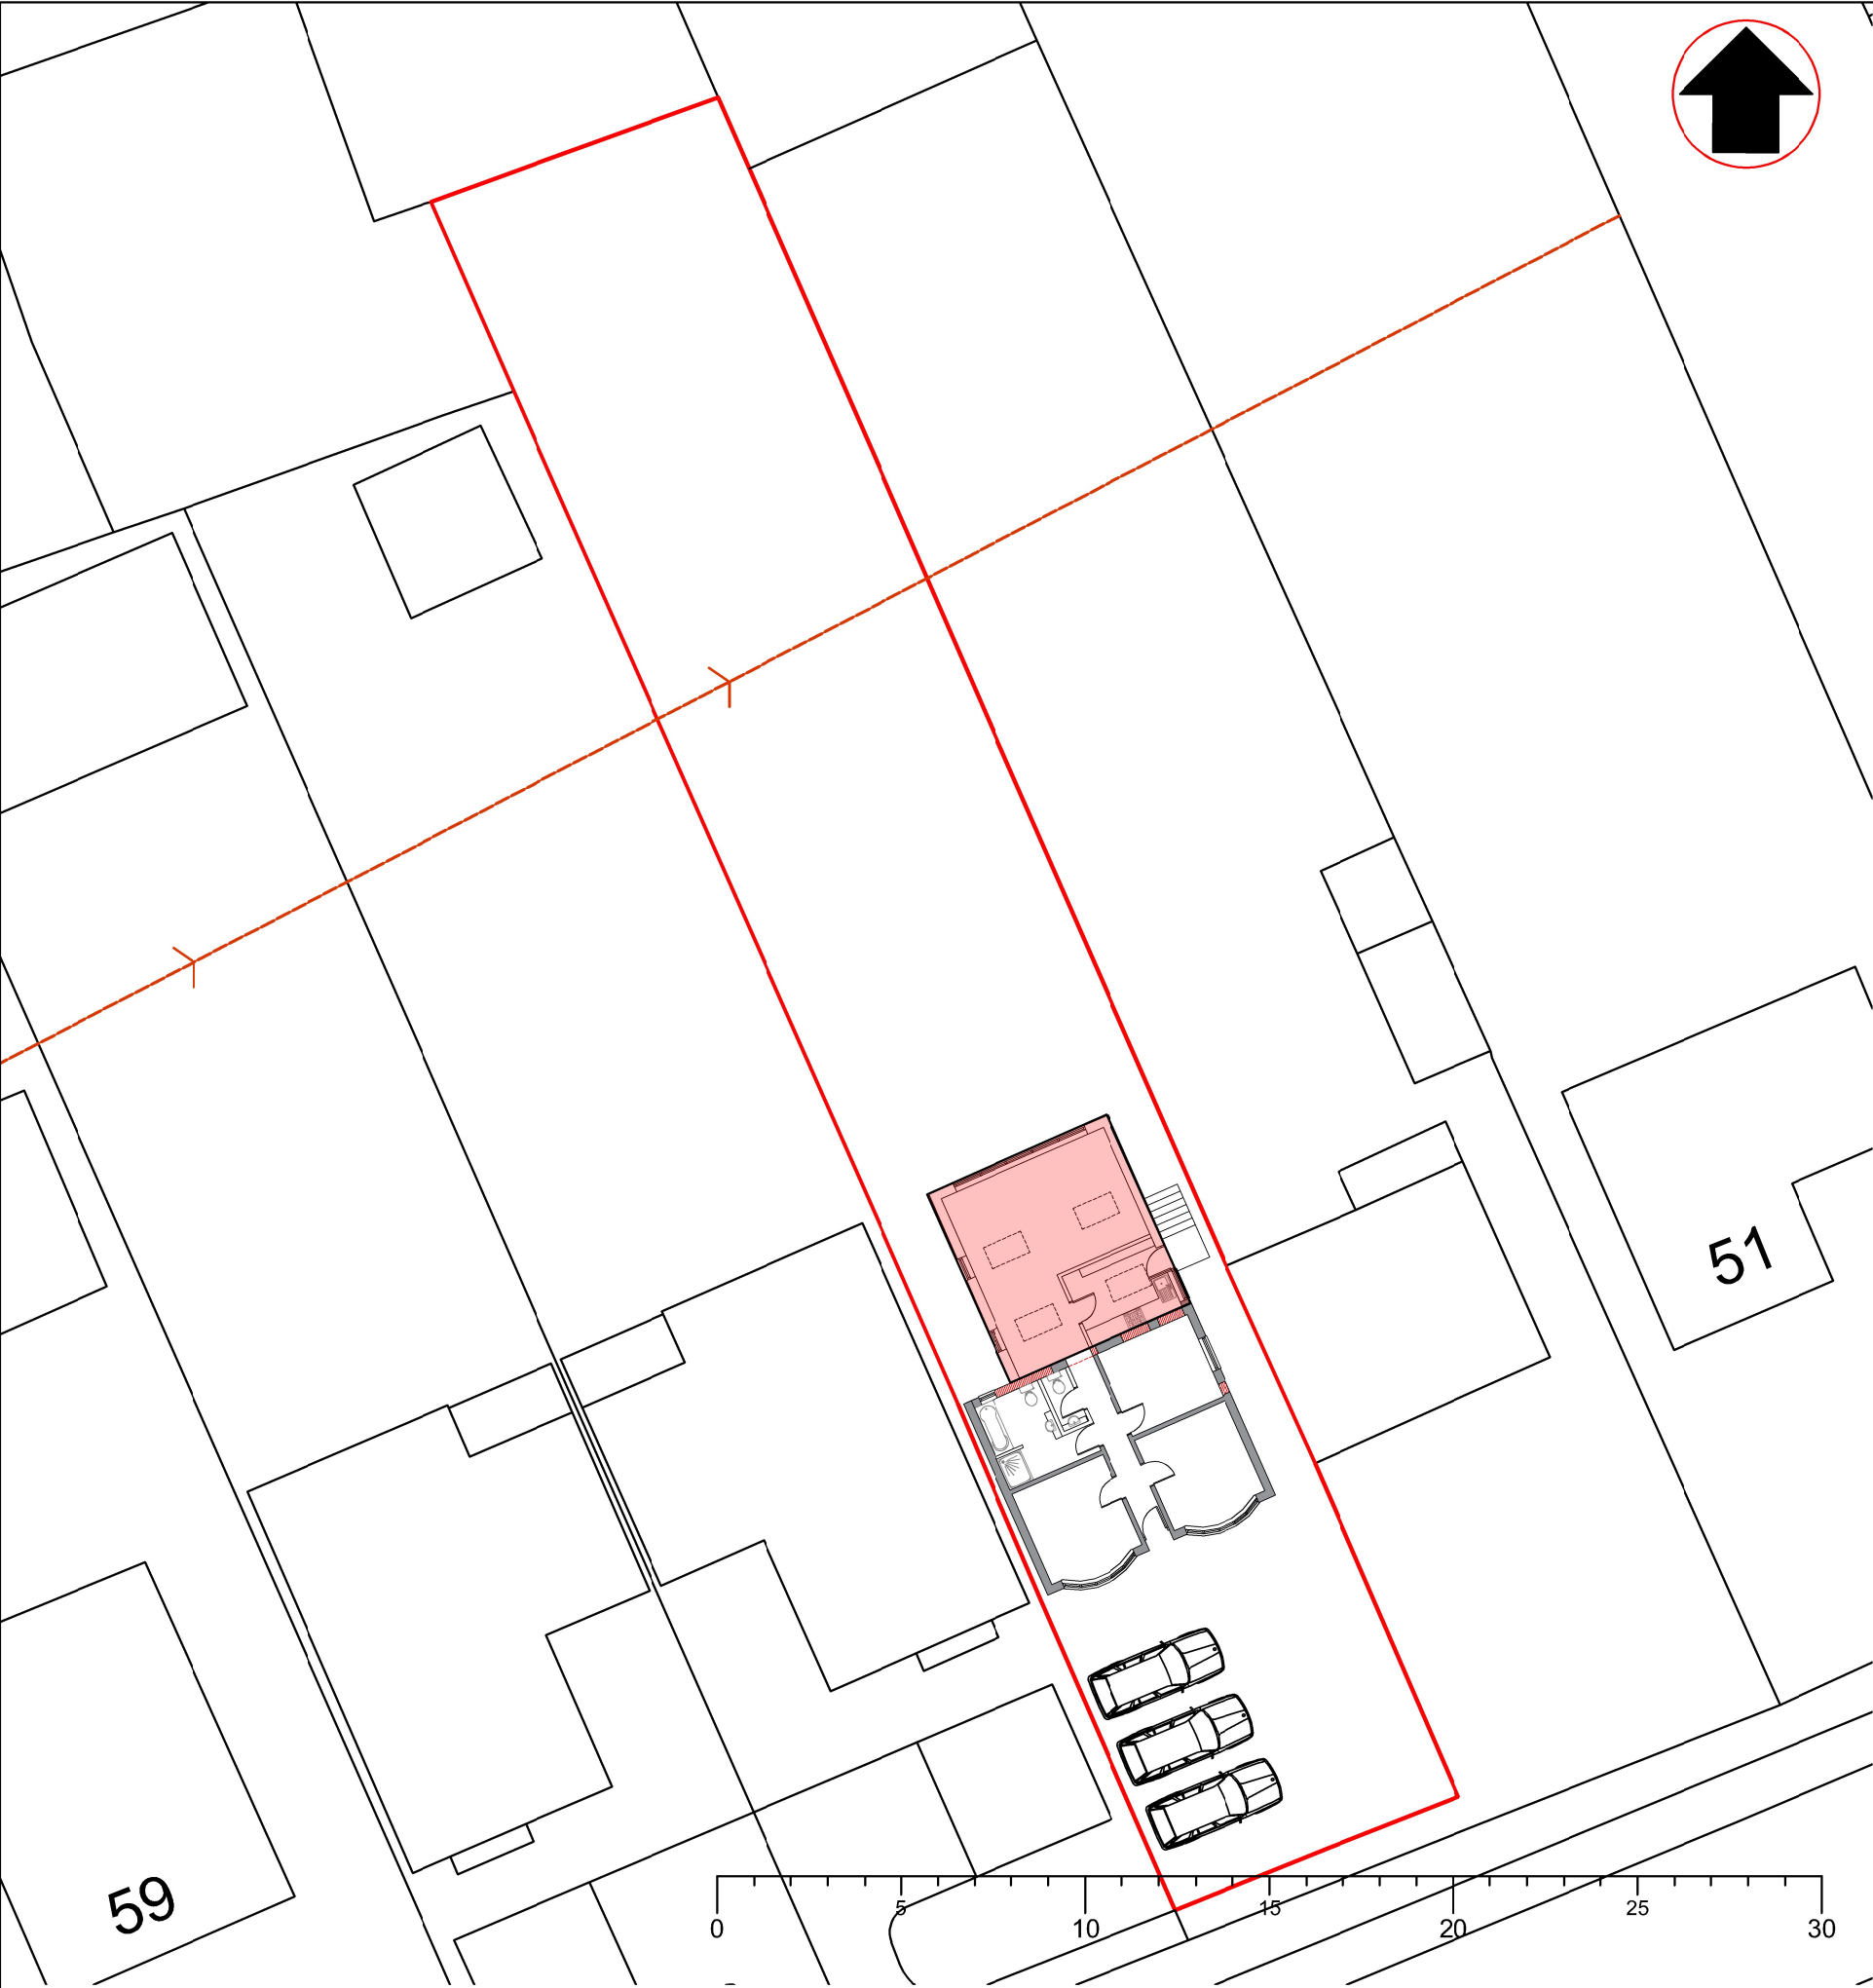

SITE PLAN 1:200



LOCATION PLAN 1:1250

KEY

- SITE BOUNDARY
- PROPOSED EXTENSION

CAR PARK ALLOCATION = 3 SPACES

|                                  |            |                 |          |         |
|----------------------------------|------------|-----------------|----------|---------|
| -                                | -          | -               |          |         |
| REV                              | DATE       | DESCRIPTION     |          |         |
| PROJECT TITLE                    |            | CLIENT          |          |         |
| 55 UPPER NORTHAM RD<br>EXTENSION |            | MR RICKY CHILDS |          |         |
| DRAWING TITLE                    |            | SCALE           | DATE     |         |
| LOCATION & BLOCK<br>PLANS        |            | As drawing      | JAN 2026 |         |
| PROJECT NO                       | DRAWING NO | REV             | DRAWN    | CHECKED |
| 0122                             | PL100      | -               | mac      | rc      |