


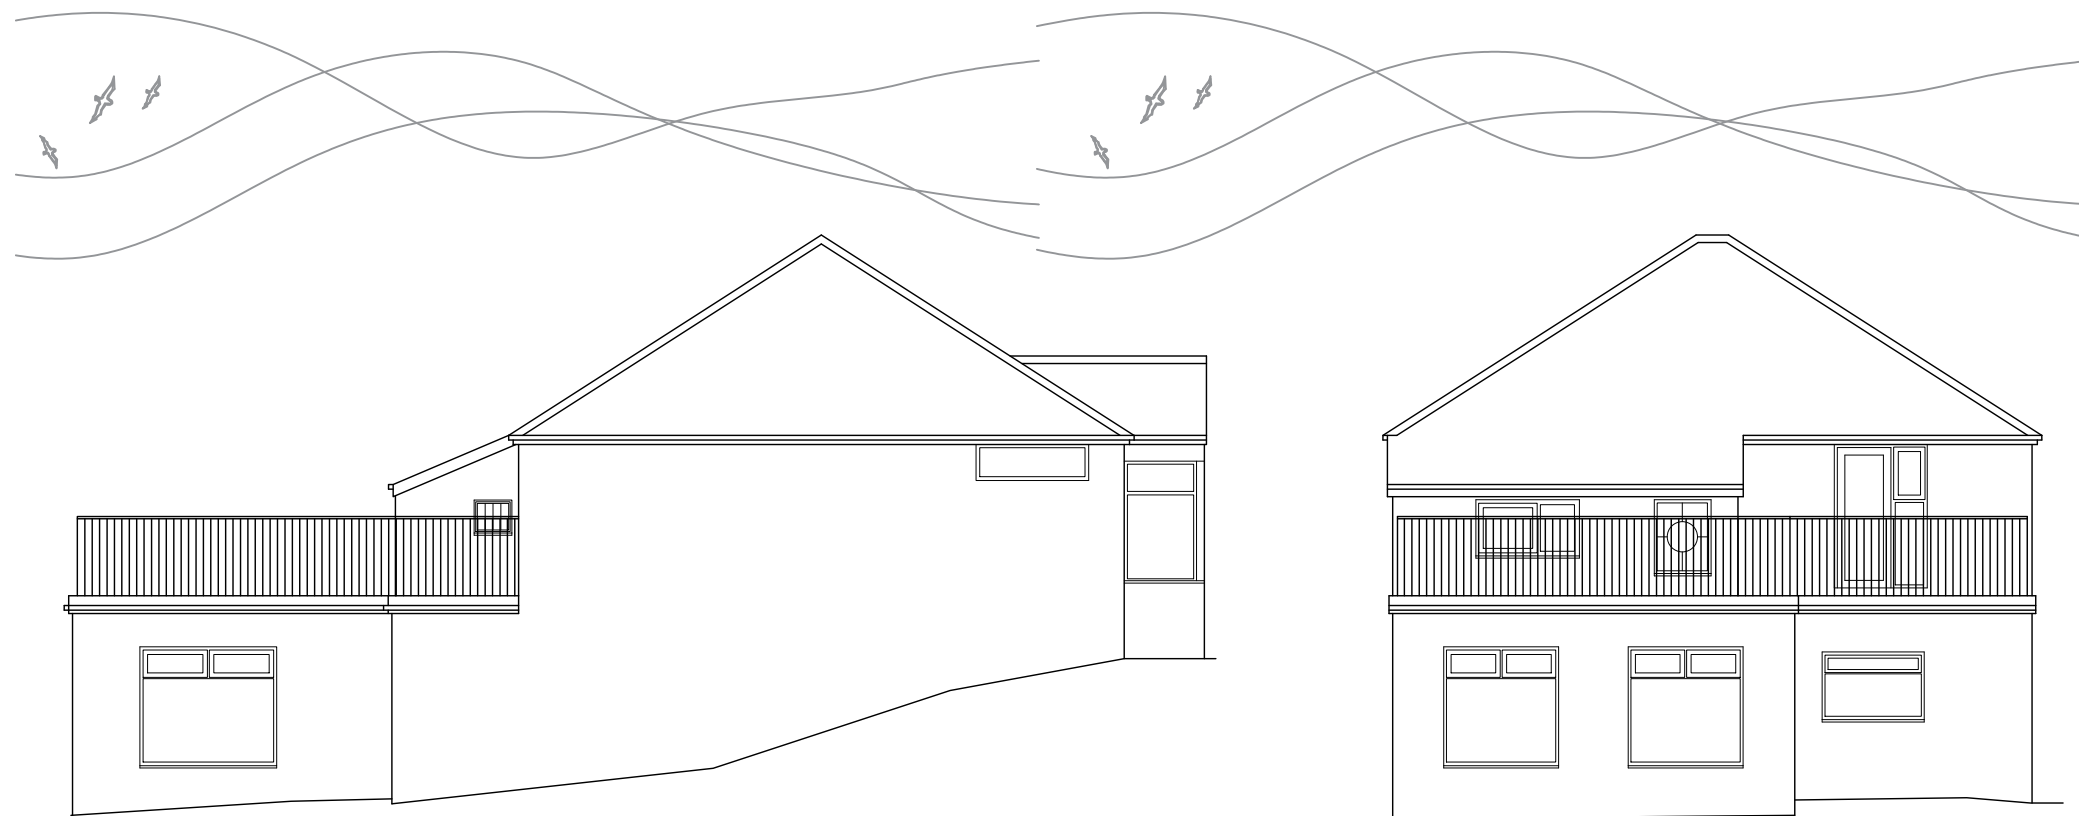

Existing
Side Elevation

Existing
Rear Elevation



In association with

Email: alexpcarr@outlook.com
Telephone: 07308 953285
Website: www.acdesignuk.co.uk

PROJECT Hazledean School Road Bursledon	Project type Housing	Drawing classification Housing	SCALE 1:100	SHEET SIZE A3	SHEET No.	DATE 24/02/26	DRAWN Alexander Carr
	DRAWING TITLE Existing Rear and Side Elevations		Planning				
			TSB01-107-1st				

