



These plans are the property of and owned by Craig Roppolo. The reproduction, copying or sharing of them without the express written permission of the owner is prohibited.




FRONT ELEVATION.

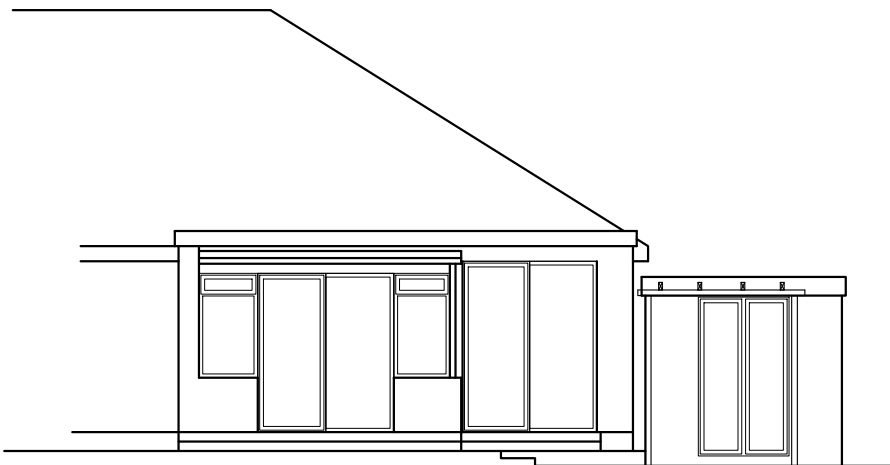

REAR ELEVATION.

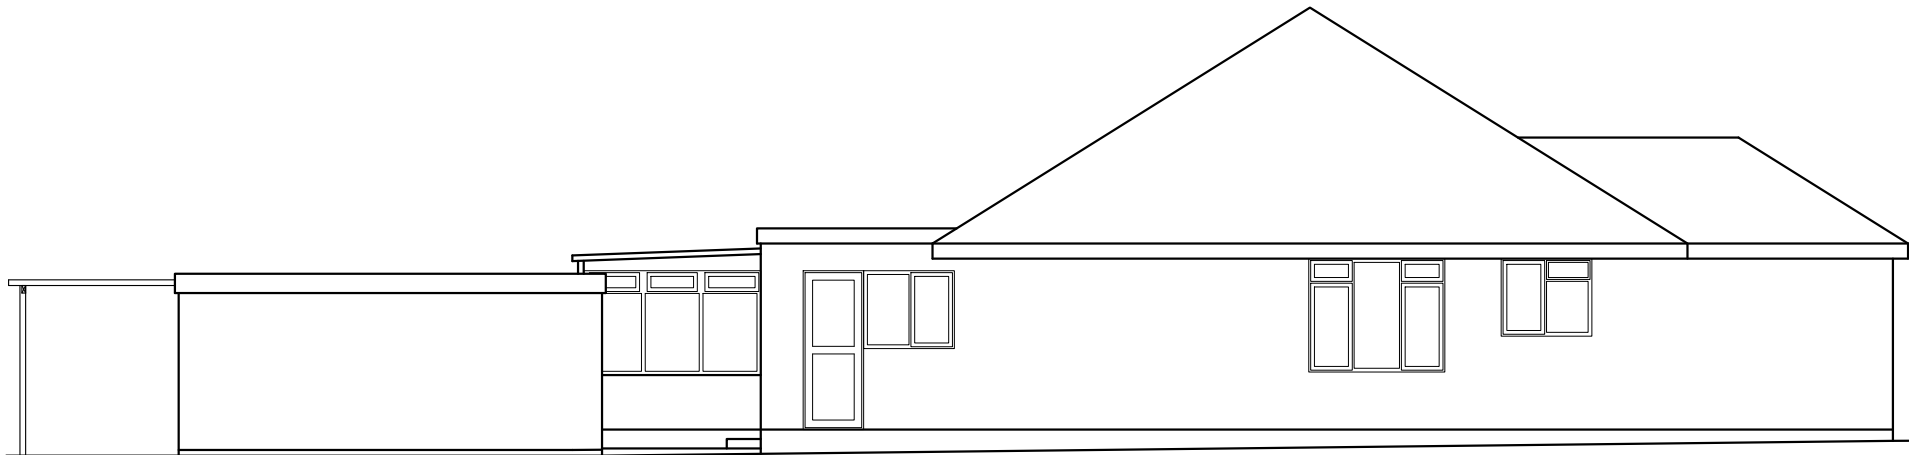

SIDE ELEVATION.

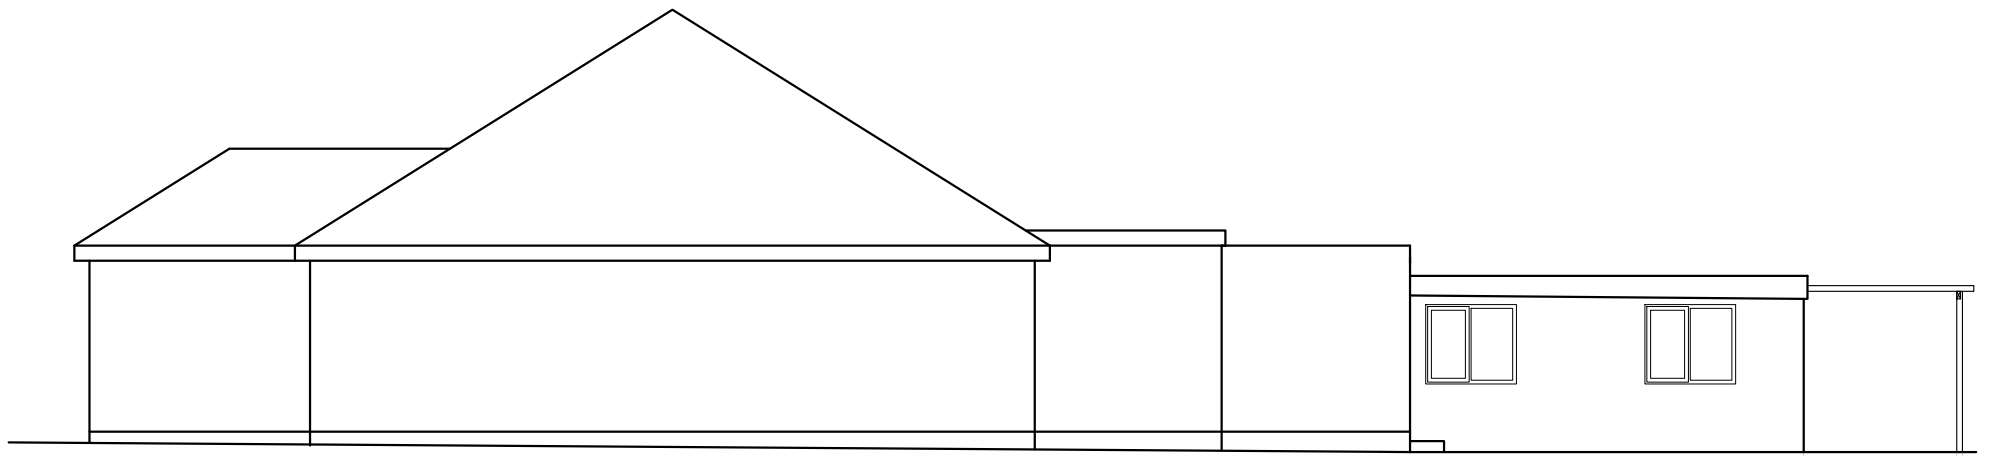

SIDE ELEVATION.

0m 1m 2m 3m 4m 5m 1:100 @A3

Existing Elevations

8 Rogers Close
Bishopstoke
Eastleigh
SO50 6ED

DRWG 01- 04/24

Scale 1:100 @ A3