



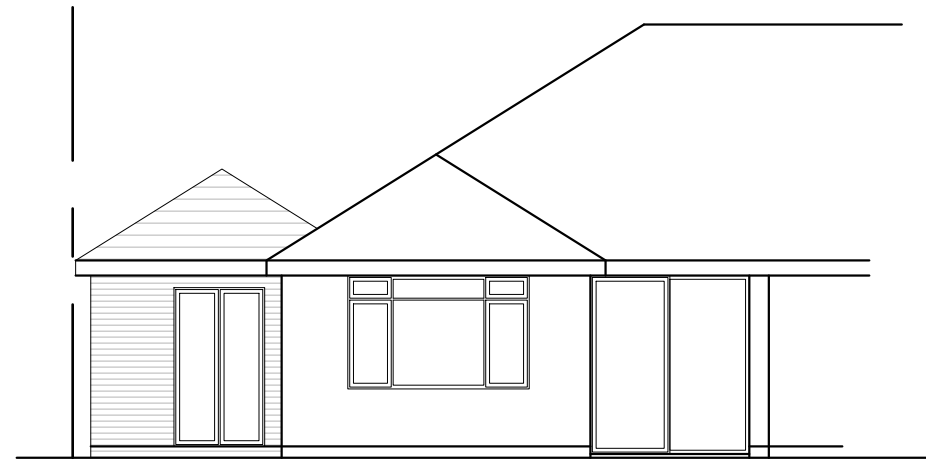


FRONT ELEVATION.

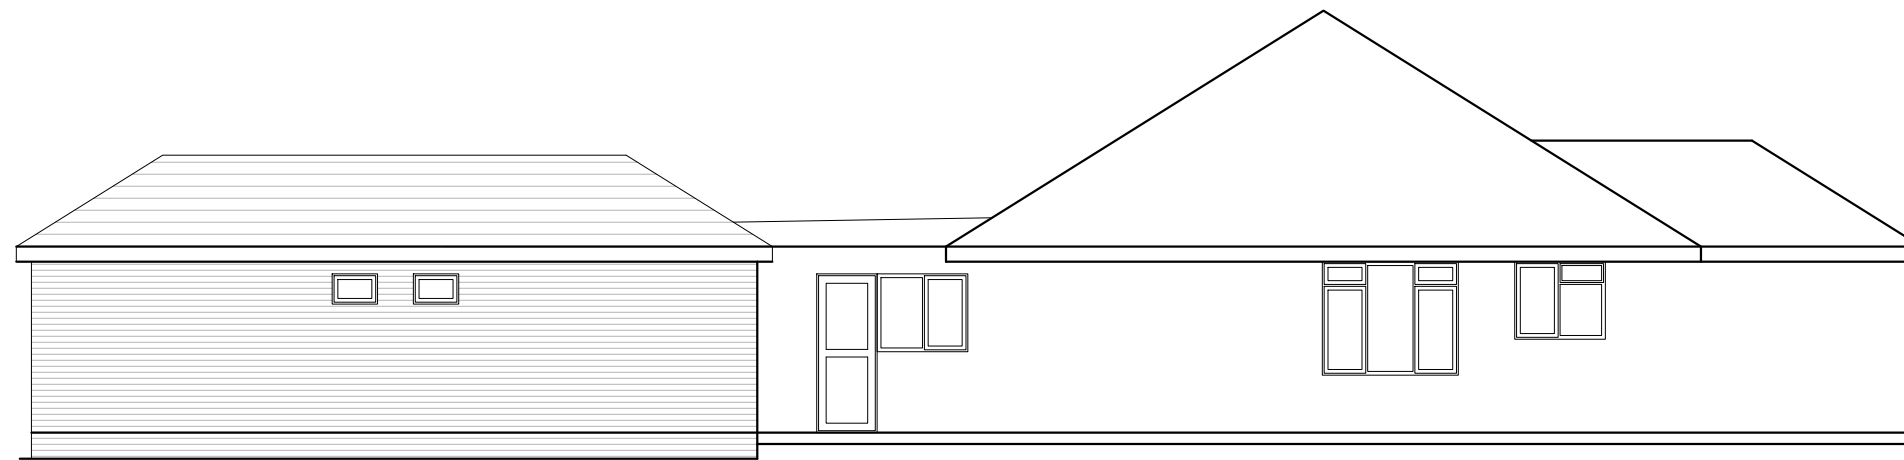

REAR ELEVATION.



SIDE ELEVATION.

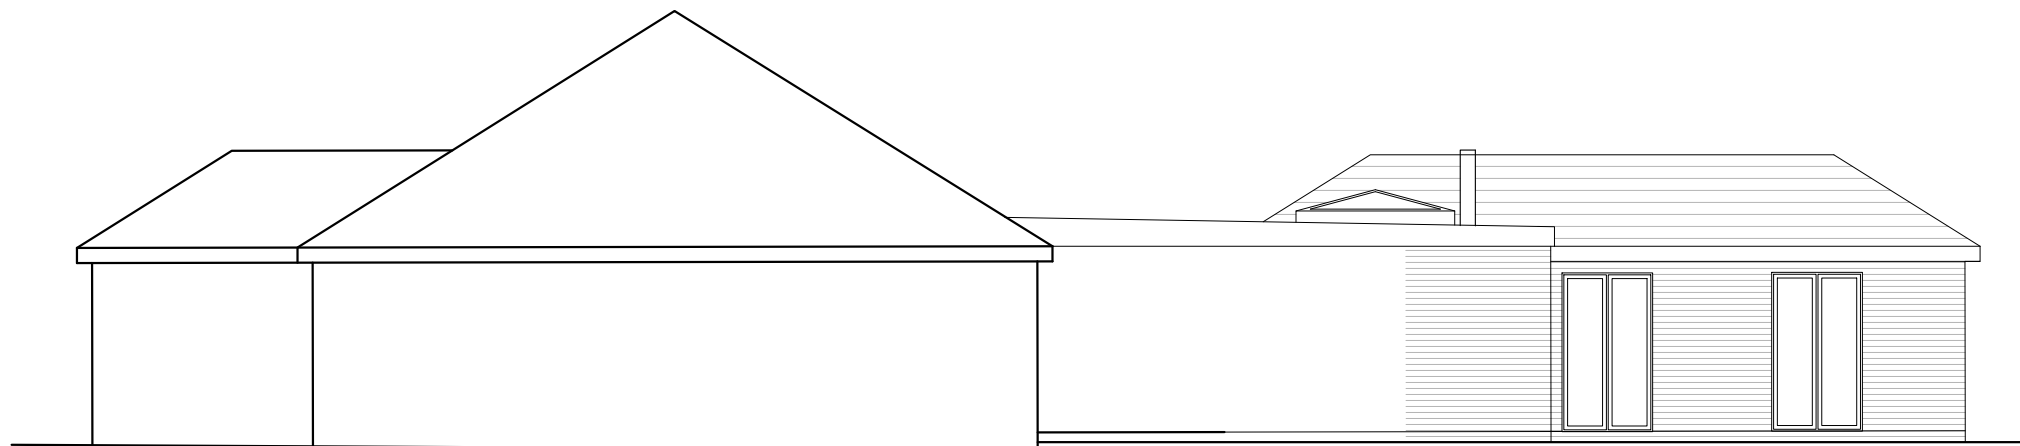

SIDE ELEVATION.

0m 1m 2m 3m 4m 5m 1:100 @A3

These plans are the property of and owned by Craig Roppolo. The reproduction, copying or sharing of them without the express written permission of the owner is prohibited.

Proposed Elevations.

8 Rogers Close
Bishopstoke
Eastleigh
SO50 6ED

DRWG 03 - 04/24G

Scale 1:100 @ A3