




Rev.	Revision	By	Date
A	Noted that there is no change.	JNG	25.03.26

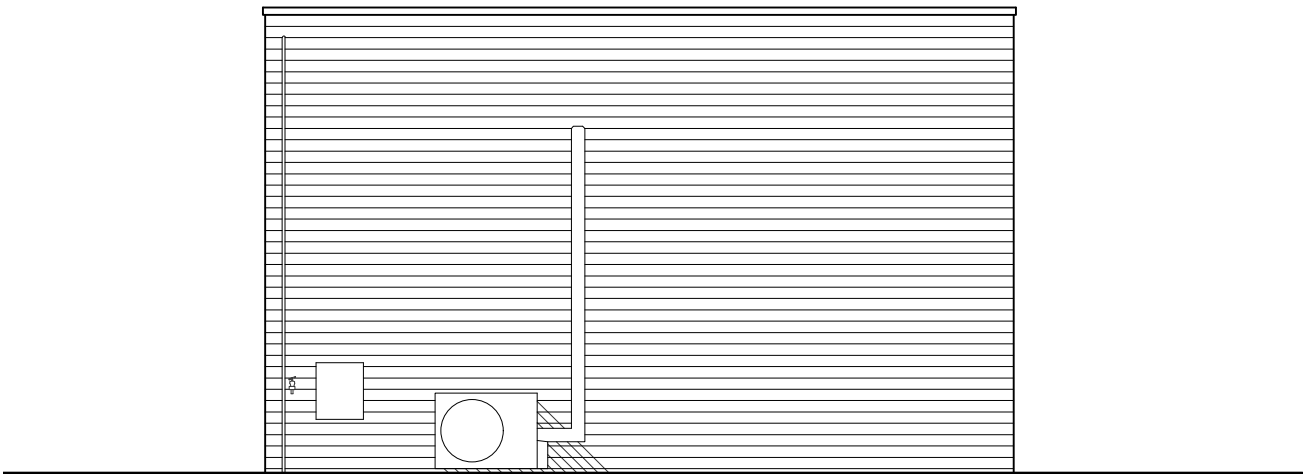


North Elevation (No Change) Scale 1:50

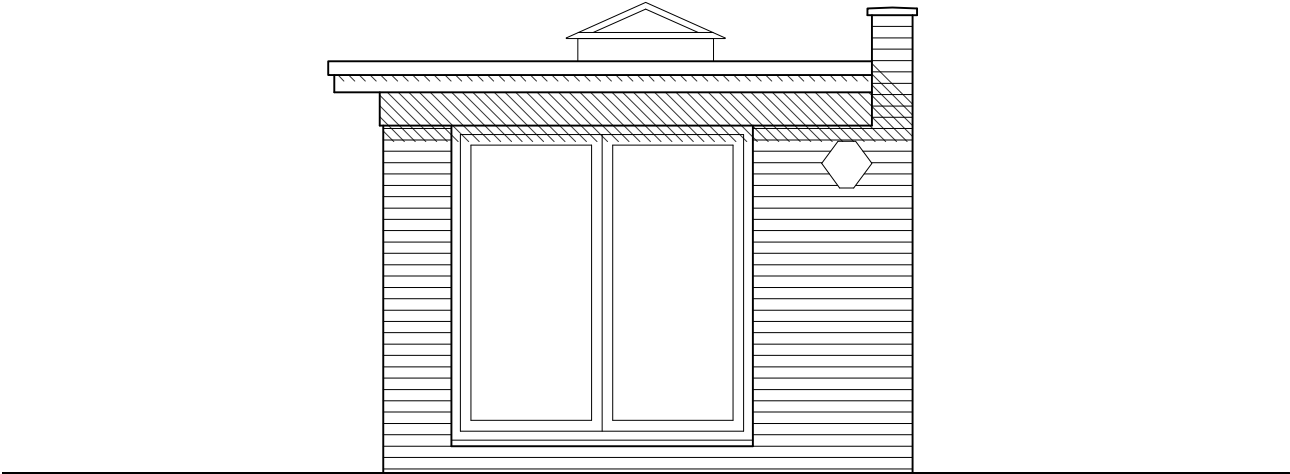


East Elevation (No Change) Scale 1:50

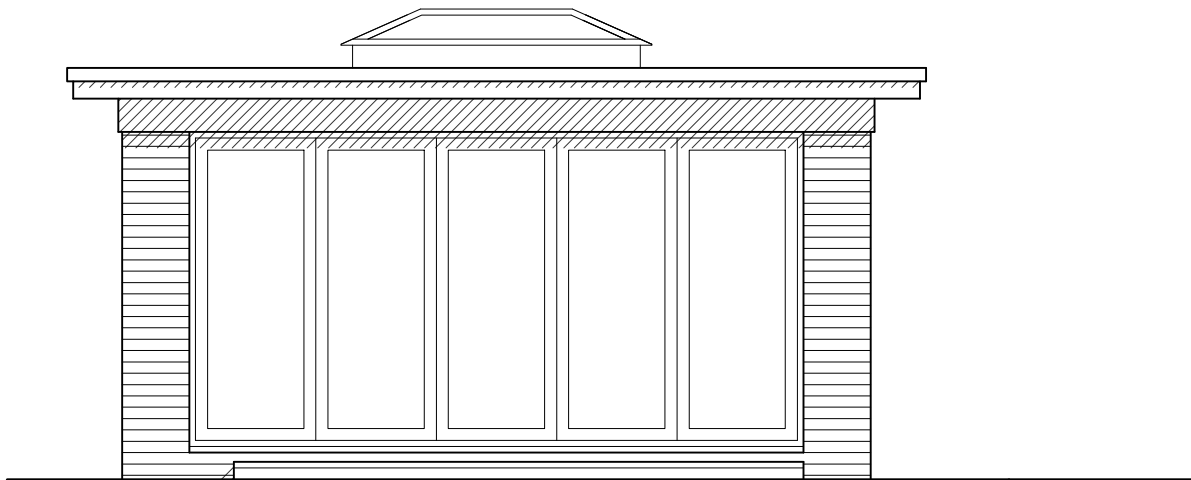

South Elevation (No Change) Scale 1:50

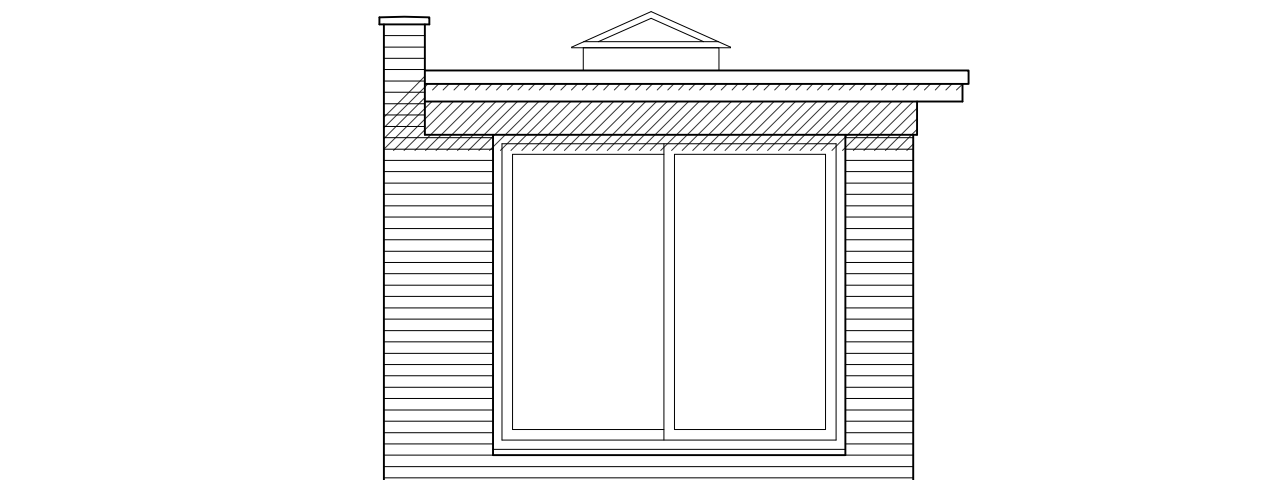

West Elevation (No Change) Scale 1:50

 

SCALE BAR 1:50

ATRAM
ARCHITECTURE

24 Kyoto Court | Bognor Regis | West Sussex | PO21 2UL
t. 01243 820303
m. 07834 175378
e. joe@atramarchitecture.co.uk
w. www.atramarchitecture.co.uk

CIAT Chartered Practice - No F4642

Client	Roy Bendy, Eclipse Car Sales		
Job title	Proposed Car Lot Land North of In-Excess Garden Centre Fair Oak		
Drawing title	Office Building Elevations		
Drawn JNG	Date 23.03.26	Checked JNG	Date 23.03.26
Job N° 25.06	Drawing N° 05	Rev. A	Scale at A2 1:50
Status	FOR PLANNING		