


PROPOSED ROOF PLAN

EXTENSION TO BE ADDED

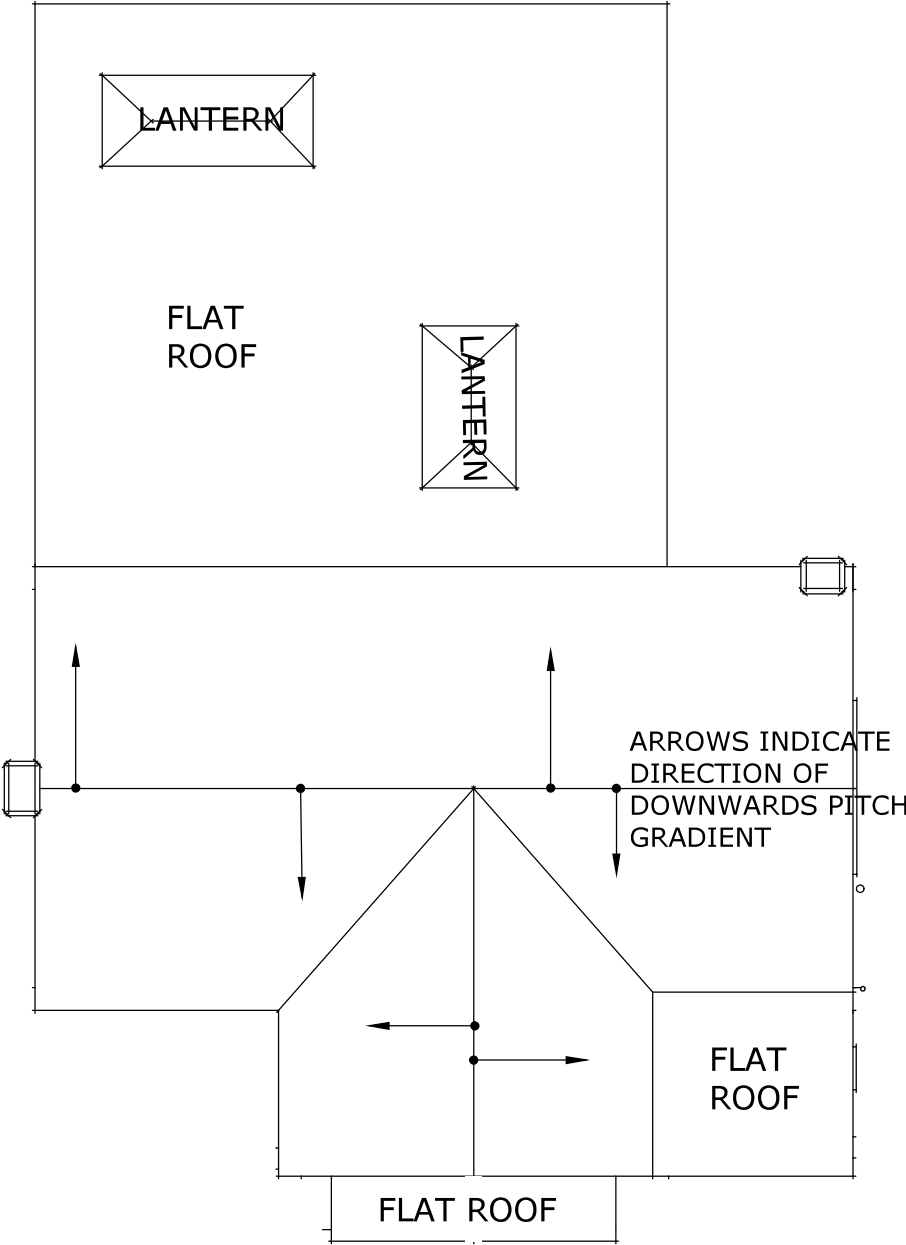

0 2 4 6 8 10m

SCALE 1:100 WHEN PRINTED ON A3

DRAWING NUMBER	304F
TITLE	11 MAYTREE ROAD, SO53 5RT EXISTING AND PROPOSED ROOF PLANS
DRAWN BY	E. C. GOWER
DATE	24th FEBRUARY 2026
SHEET X OF Y	2 OF 2