






Car Sales Building Floor Plan Scale 1:50

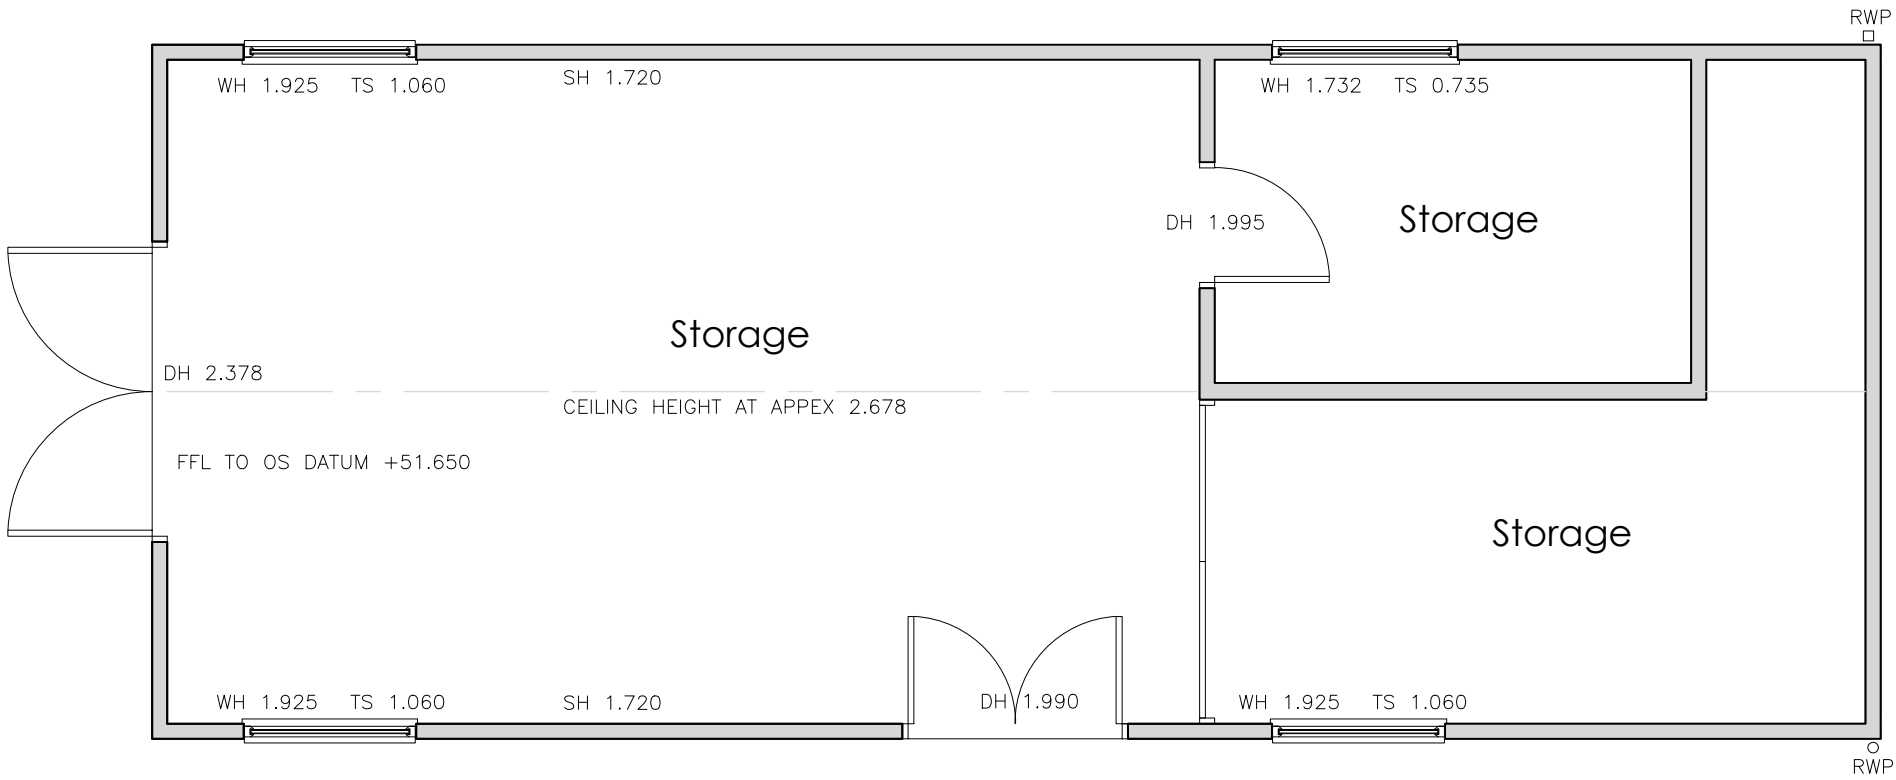

Storage Building Floor Plan (No Change) Scale 1:50

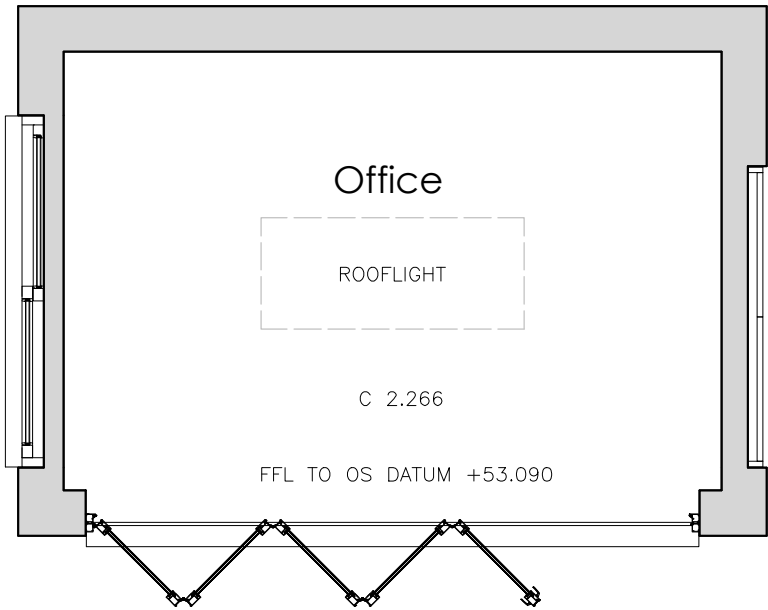

Office Building Floor Plan (No Change) Scale 1:50

 

SCALE BAR 1:50

Notes

1. This drawing is the copyright of Atram Architecture

2. Do not scale from this drawing except for Local Authority Planning Purposes

3. All dimensions must be checked on site by the contractor prior to commencement of the works

4. Party wall agreements to be arranged by client with neighbours in accordance with the Party Wall Act

CIAT


CHARTERED PRACTICE

Building Survey Key HEIGHTS LEVELS

Notes:
Heights are taken from finished floor level (FFL)
Heights are given in metres

- B Boiler
- BH Underside of Beam
- C Ceiling Height
- CU Consumer Unit
- DH Door Head
- DS Door Sill
- E Electric Meter
- EP External Plug Socket
- FFL Finished Floor
- G Gas Meter
- GU Gully
- IC Inspection Cover
- IV Invert Level
- PWL Parapet Wall
- R Radiator
- RE Rodding Eye
- RL Rooflight
- RG Ridge
- RWP Rain Water Pipe
- SC Stopcock
- SH Skiing Height
- SP Soil Pipe
- SVP Soil Vent Pipe
- TR Towel Rail
- TS Top of Sill
- TW Top of Wall
- UPE Underside of Pelmet
- WP Waste Pipe
- WH Window Head

ATRAM
ARCHITECTURE

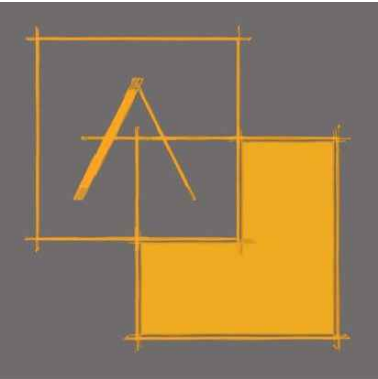

24 Kyoto Court | Bognor Regis | West Sussex | PO21 2UL
t. 01243 820303
m. 07834 175378
e. joe@atramarchitecture.co.uk
w. www.atramarchitecture.co.uk

CIAT Chartered Practice - No F4642

Client	Roy Bendy, Eclipse Car Sales		
Job title	Proposed Car Lot Land North of In-Excess Garden Centre Fair Oak		
Drawing title	Floor Plans		

Drawn	Date	Checked	Date	Scale at A2
JNG	24.03.26	JNG	24.03.26	1:50
Job N°	25.06	Drawing N°	10	Rev.

Status
FOR PLANNING