
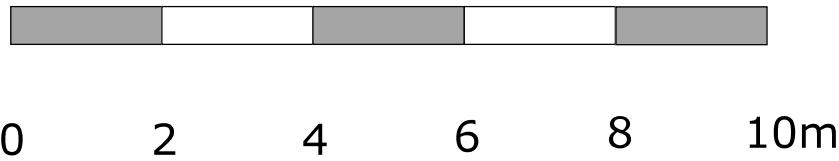


PROPOSED FLOORPLANS - GROUND FLOOR

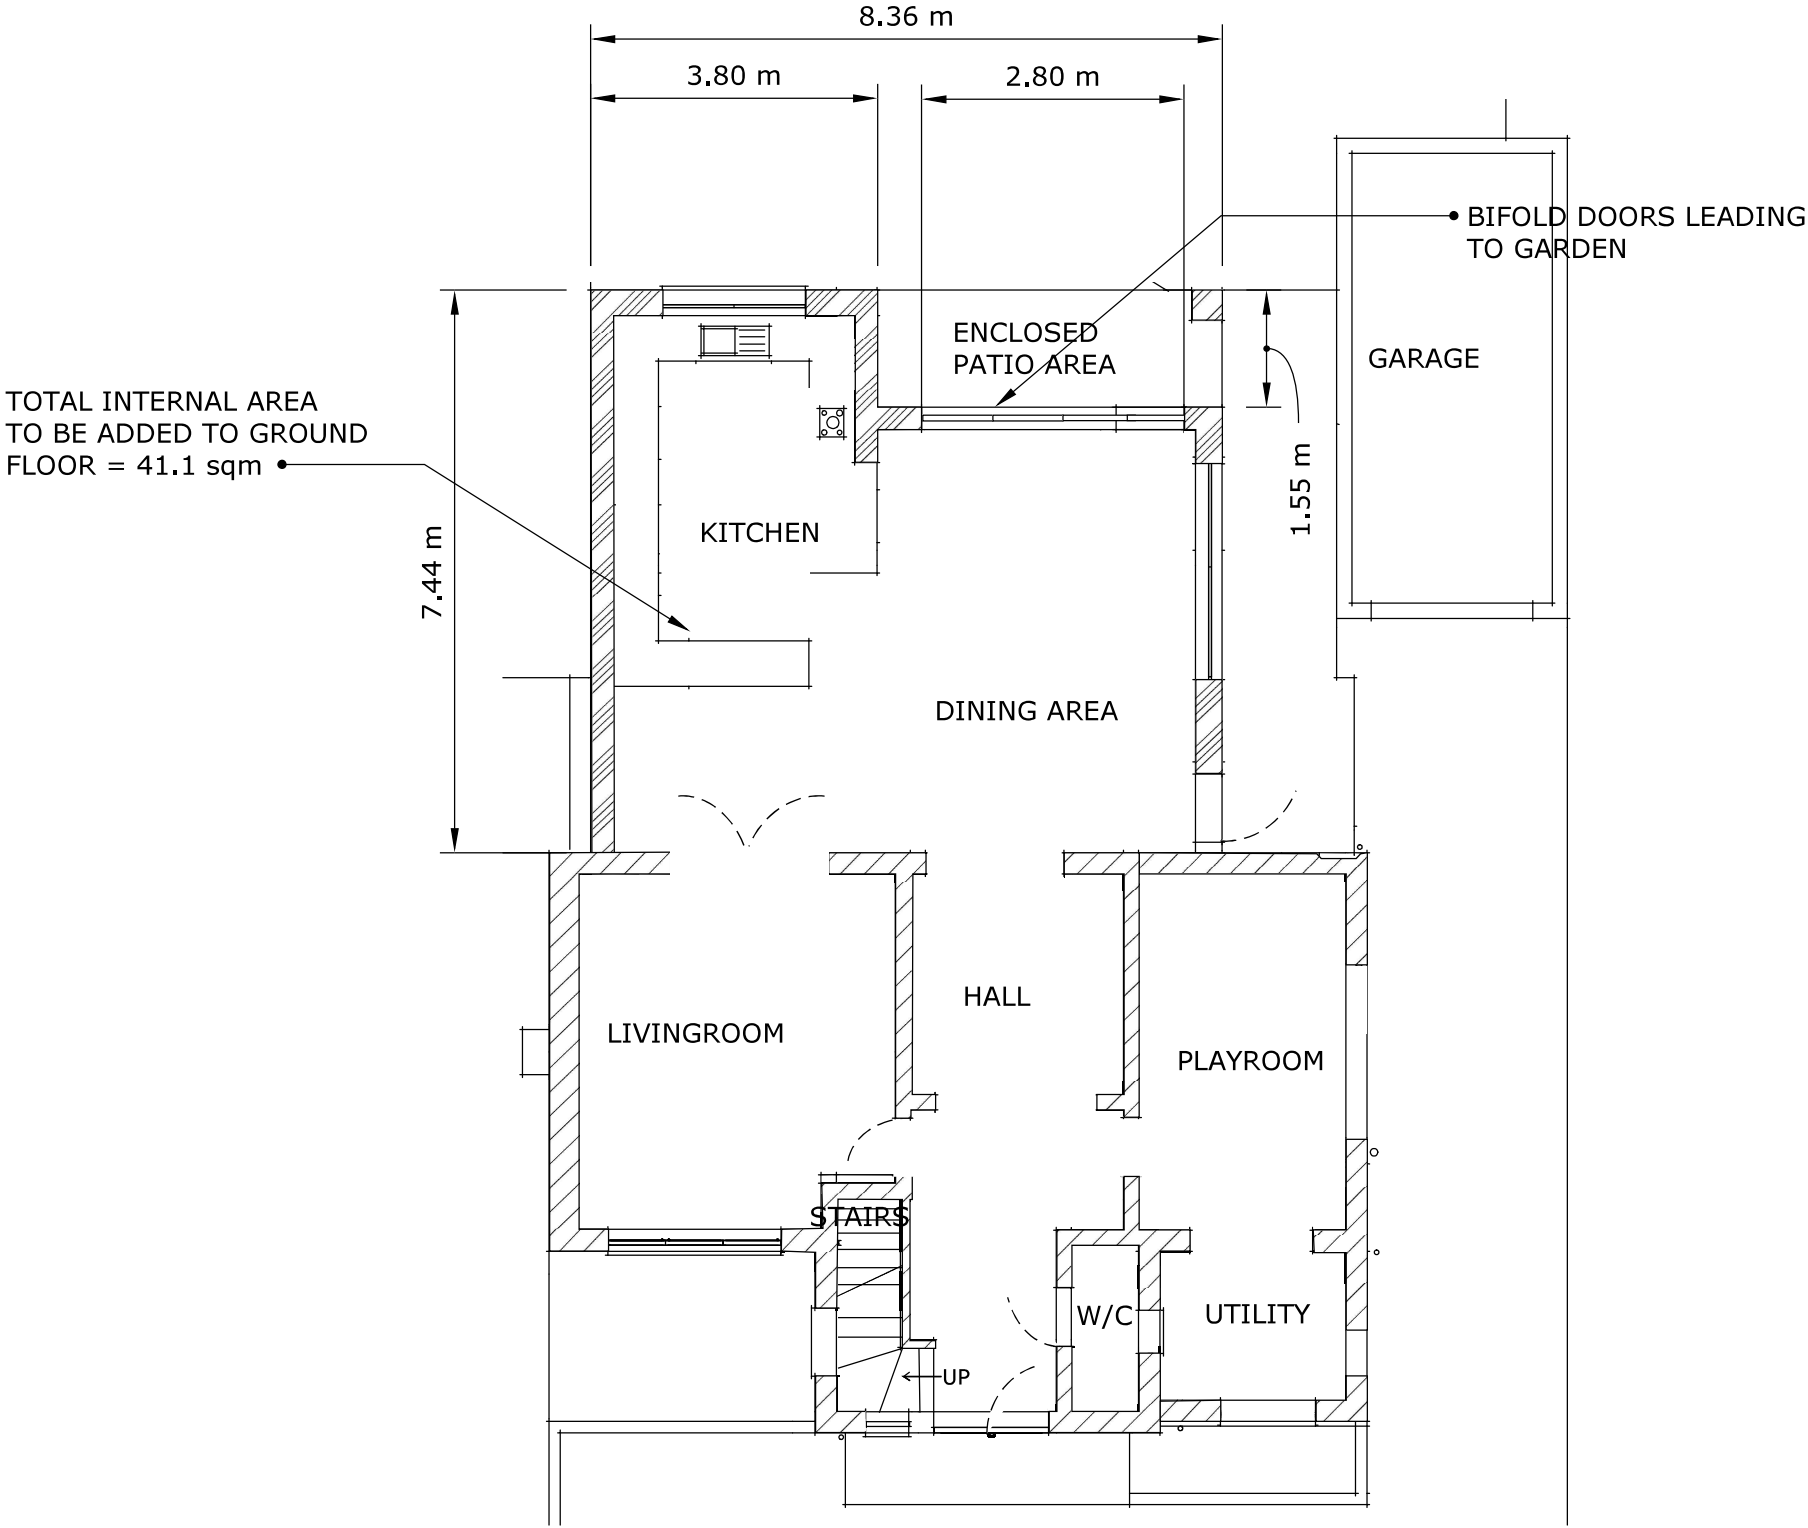

SCALE 1:100 WHEN PRINTED ON A3

DRAWING NUMBER	302E
TITLE	11 MAYTREE ROAD, SO53 5RT EXISTING AND PROPOSED FLOOR PLANS
DRAWN BY	E. C. GOWER
DATE	16th FEBRUARY 2026
SHEET X OF Y	3 OF 4