




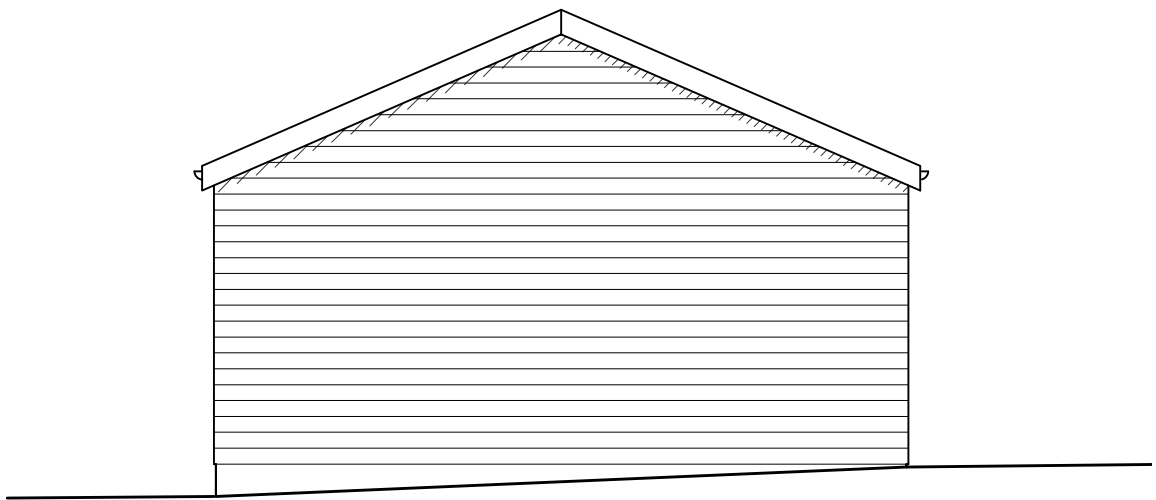


North Elevation (No Change) Scale 1:50

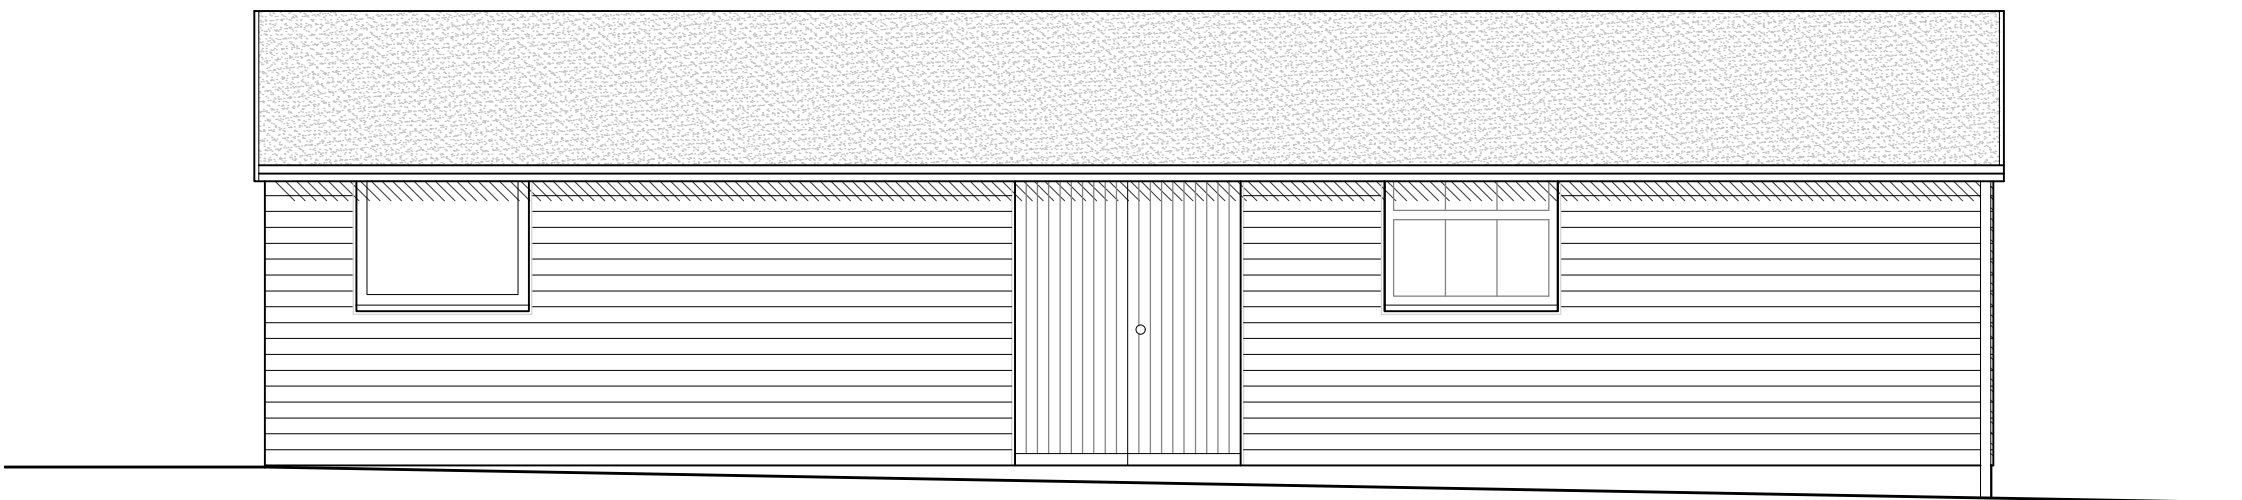


East Elevation (No change) Scale 1:50

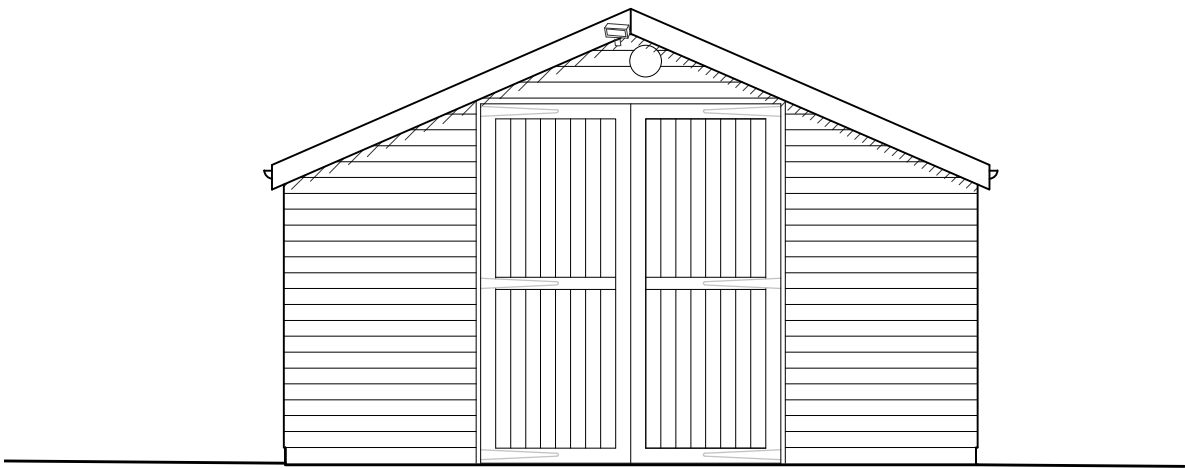

South Elevation (No Change) Scale 1:50

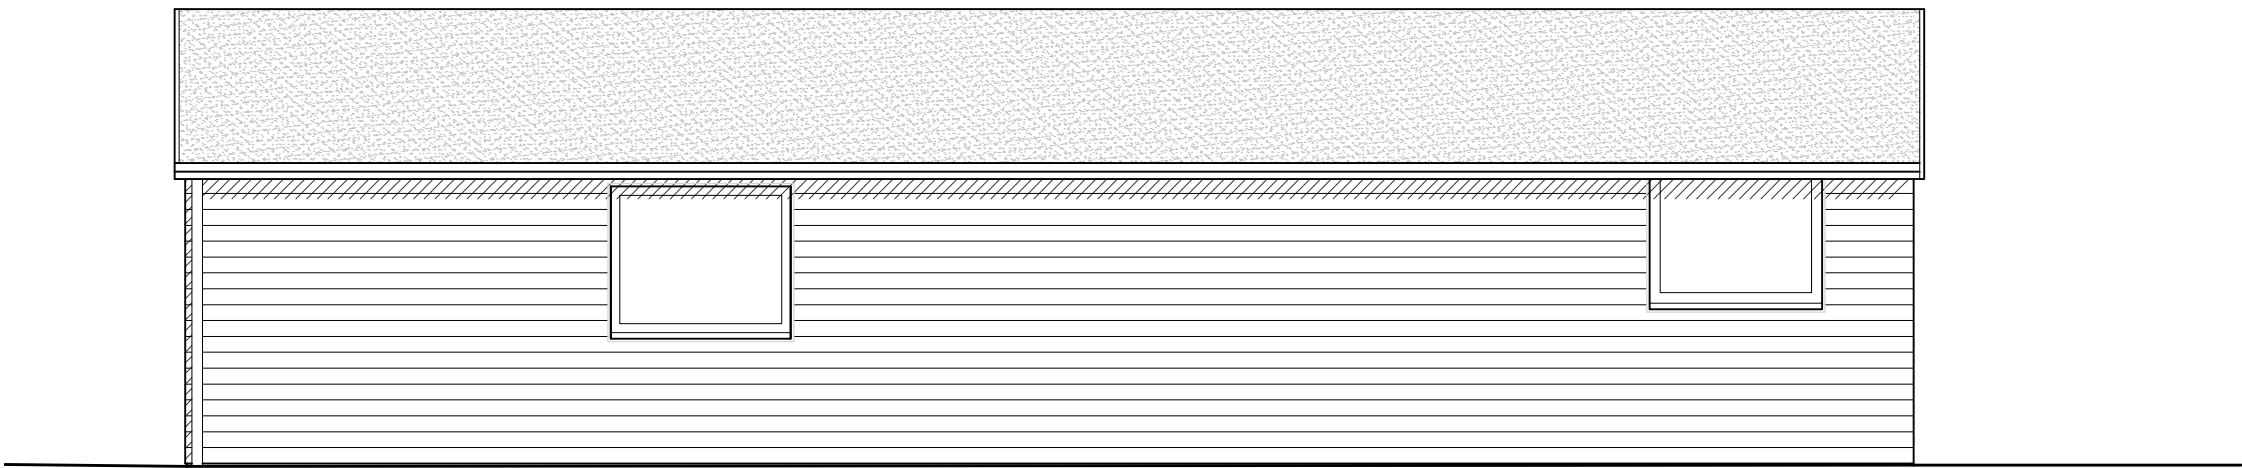

West Elevation (No change) Scale 1:50

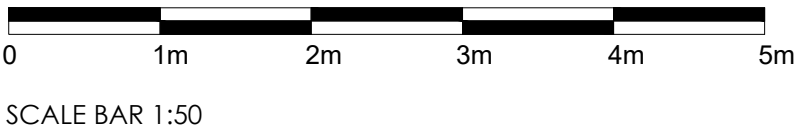

ATRAM

ARCHITECTURE