



PROPOSED ELEVATIONS

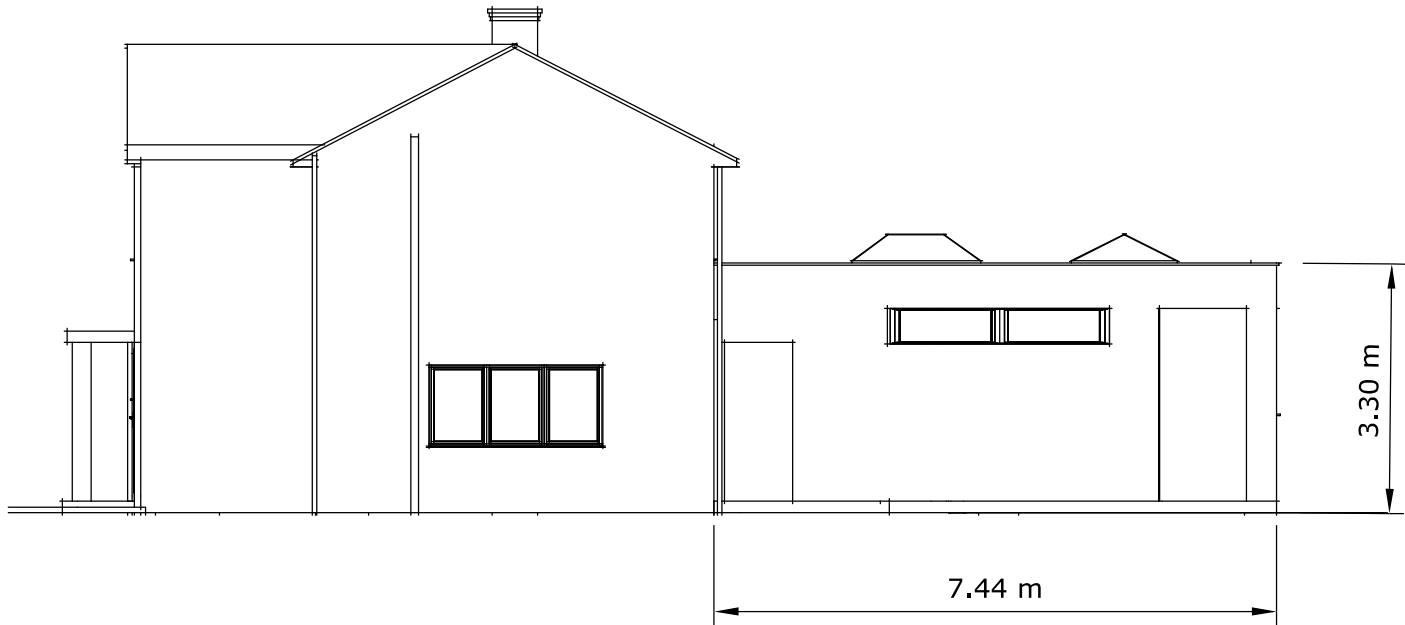

WEST ELEVATION



SOUTH ELEVATION

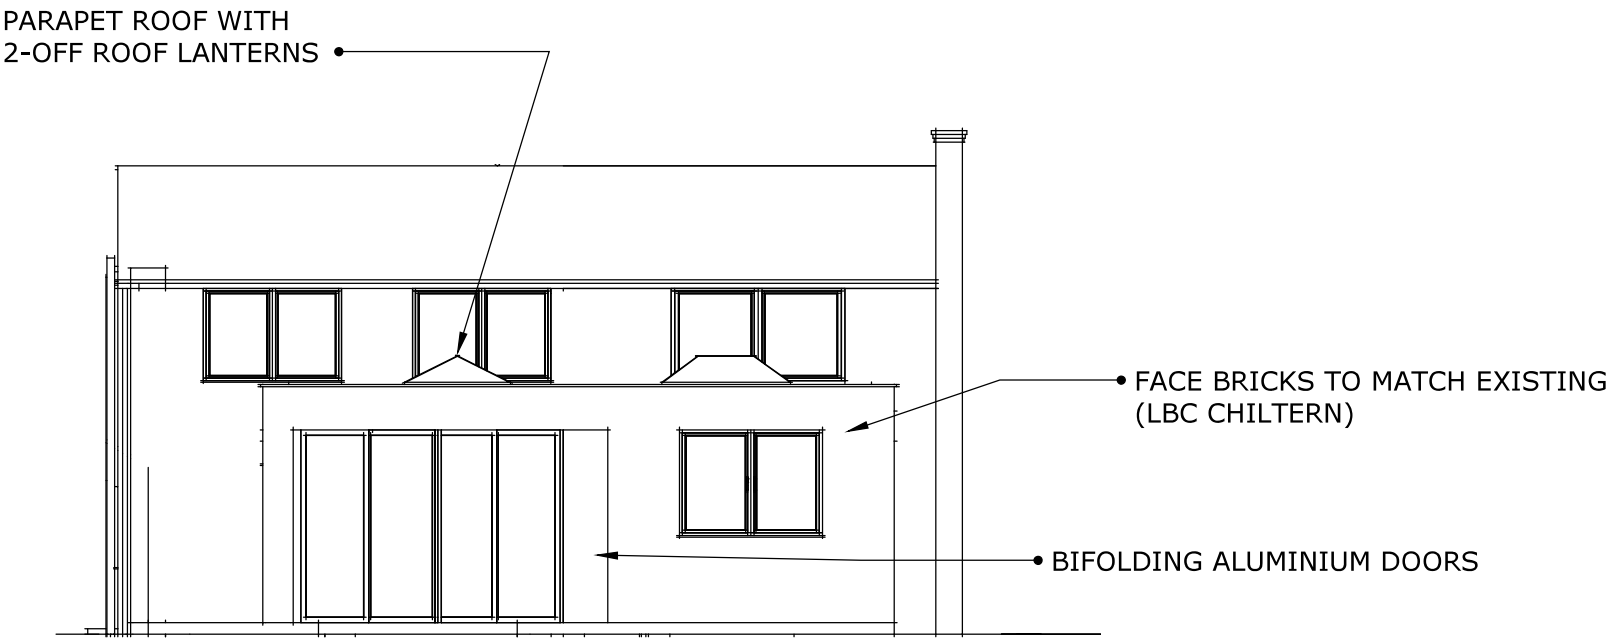


EAST ELEVATION



SUMMARY OF PROPOSED CHANGES

- 1) ADDITION OF SINGLE STOREY REAR EXTENSION, COMPRISING OF AND KITCHEN/DINER (GROUND FLOOR)
- 2) REMOVAL OF REAR CHIMNEY, ON SOUTHEAST CORNER OF THE PROPERTY

DRAWING NUMBER	301F
TITLE	11 MAYTREE ROAD, SO53 5RT EXISTING AND PROPOSED ELEVATIONS
DRAWN BY	E. C. GOWER
DATE	24th FEBRUARY 2026
SHEET X OF Y	2 OF 2

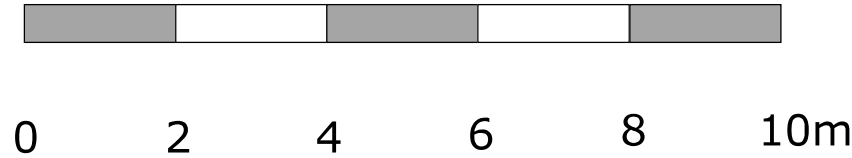

SCALE 1:100 WHEN PRINTED ON A3