





PROPOSED REAR ELEVATION

aluminium bi-fold doors
anthracite grey

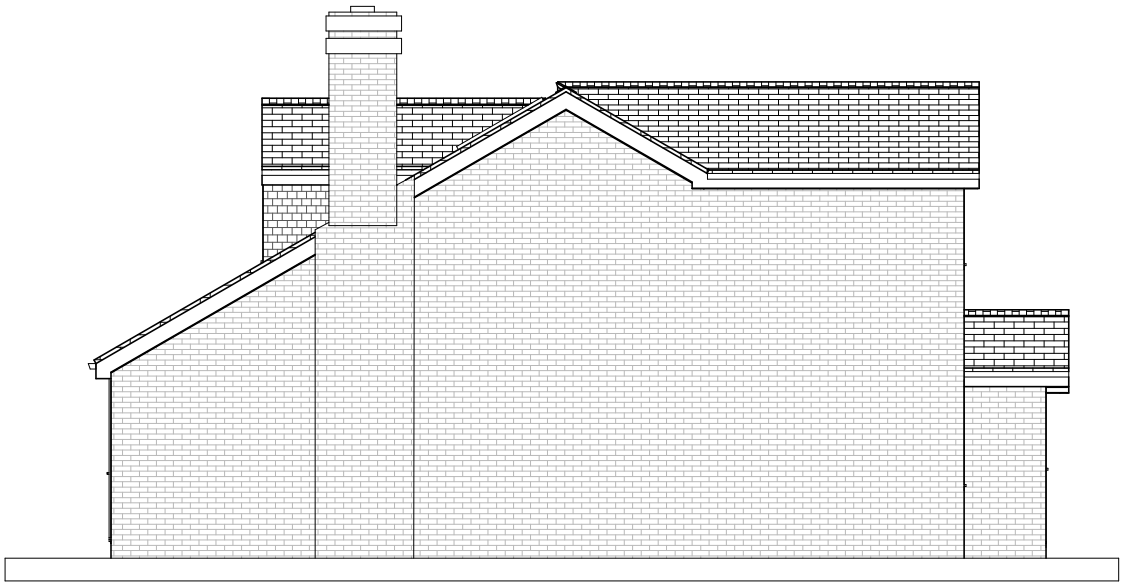


PROPOSED SIDE ELEVATION

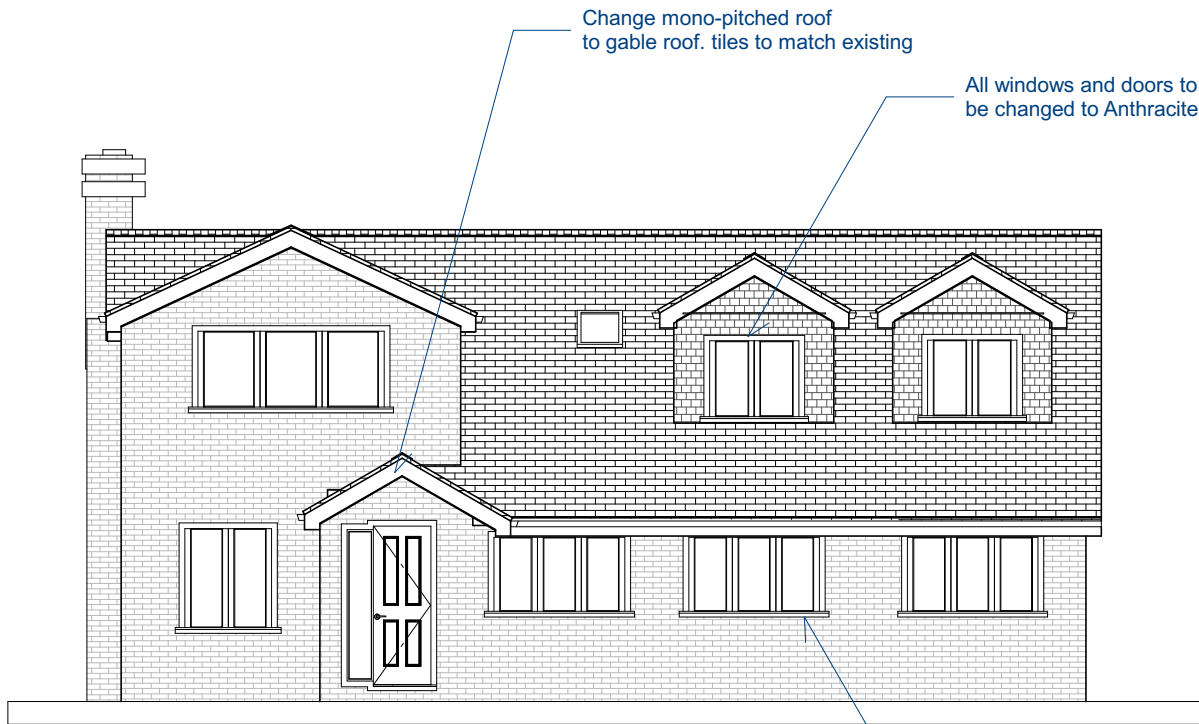


PROPOSED FRONT ELEVATION

convert existing double garage.
replace garage doors with windows

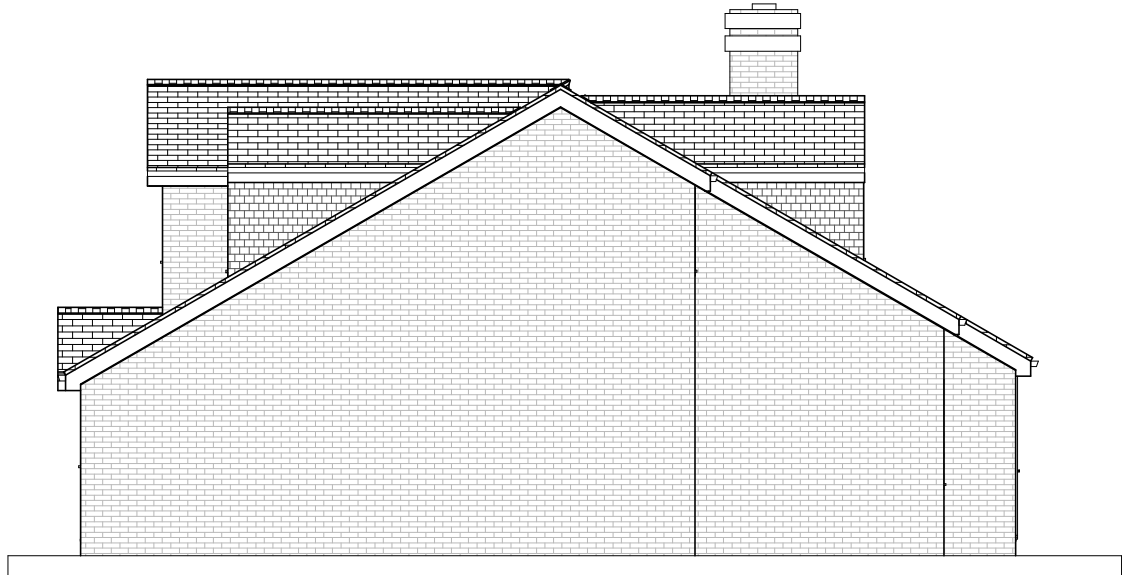

PROPOSED SIDE ELEVATION

NOTES:
1) ALL DRAWINGS SUPPLIED BY DWG PLANS ARE TO BE USED FOR PLANNING PERMISSION PURPOSES ONLY AND NOT TO BE USED FOR BUILDING REGULATION PURPOSES.
2) THE CONTRACTOR, SUB-CONTRACTOR OR SUPPLIER IS TO CHECK ALL RELEVANT DIMENSIONS, LEVELS, EXISTING STRUCTURE AND MATERIALS PRIOR TO COMMENCING THE WORKS.
© THIS DRAWING IS COPYRIGHT AND MAY NOT BE COPIED, TRACED, ALTERED OR REPRODUCED WITHOUT WRITTEN PERMISSION FROM DWG PLANS.

 

	NAME	DATE
DRAWN	PRB	08/03/2026

UNLESS OTHERWISE SPECIFIED
DIMENSIONS ARE IN MILLIMETERS

DWG PLANS 35 Cranmer Drive, Nursling, Southampton, SO16 0TD Mobile: 07851229345, Email: info@dwgplans.co.uk			
TITLE Proposed elevations 10 Vanburgh Way, Chandlers Ford			
SIZE A3	DWG NO DWG PLANS 04678	REV A	
CLIENT: Mr & Mrs Sheridan			
SCALE: 1:100 @ A3		SHEET 1 of 1	