




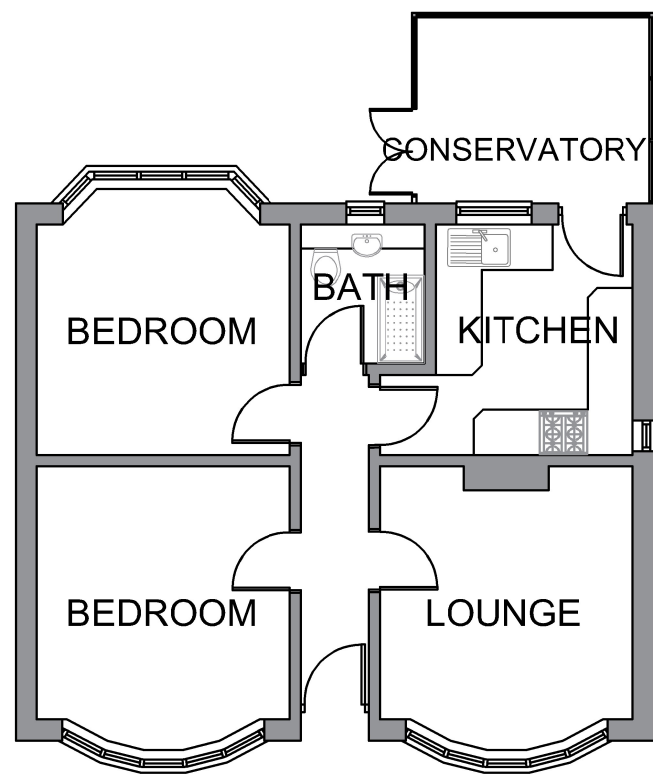


EXISTING GROUND FLOOR PLAN 1:100

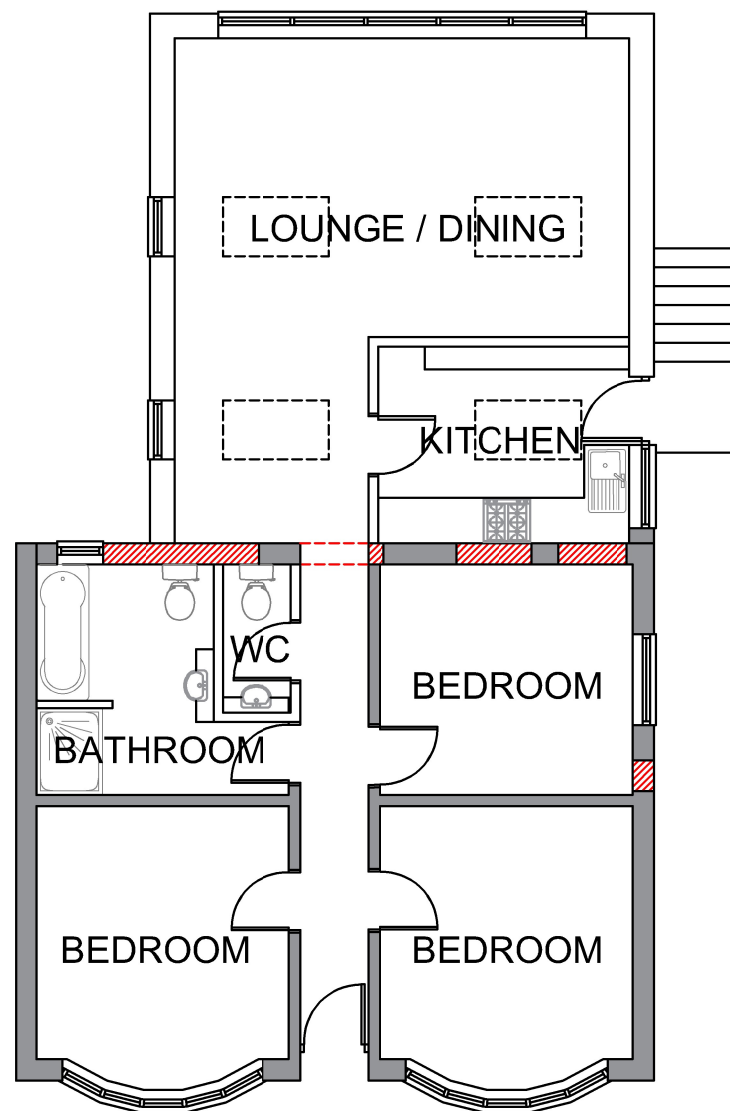


PROPOSED GROUND FLOOR PLAN 1:100

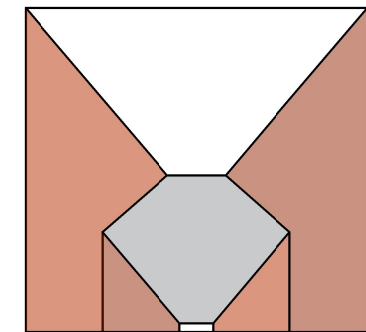

EXISTING ROOF PLAN 1:200

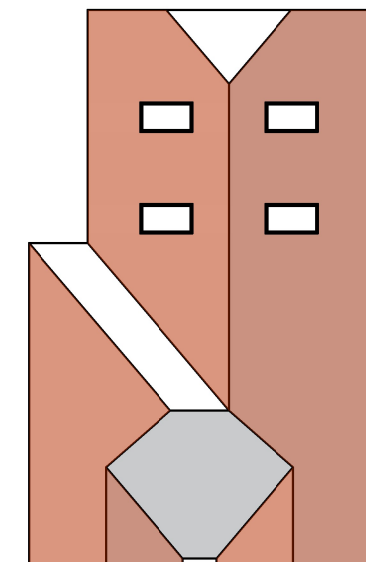

PROPOSED ROOF PLAN 1:200

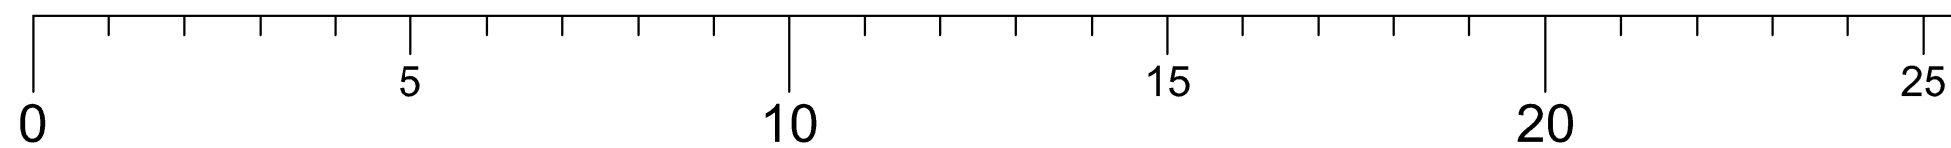

SCALE BAR 1:100

-	-	-
REV	DATE	DESCRIPTION
PROJECT TITLE 55 UPPER NORTHAM RD EXTENSION		CLIENT MR RICKY CHILDS
DRAWING TITLE EXISTING & PROPOSED FLOOR & ROOF PLAN		SCALE 1:100 @ A3
PROJECT NO 0122		DATE JAN 2026
DRAWING NO PL200	REV -	DRAWN mac
		CHECKED rc