



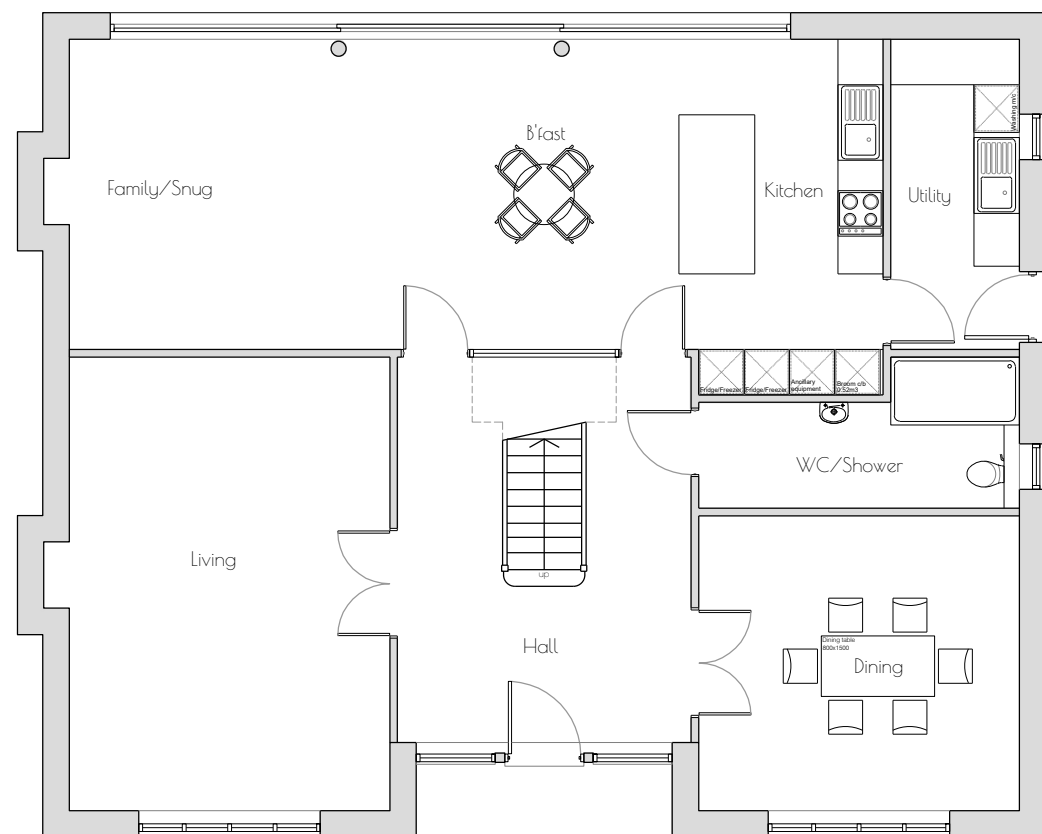


Ground Floor

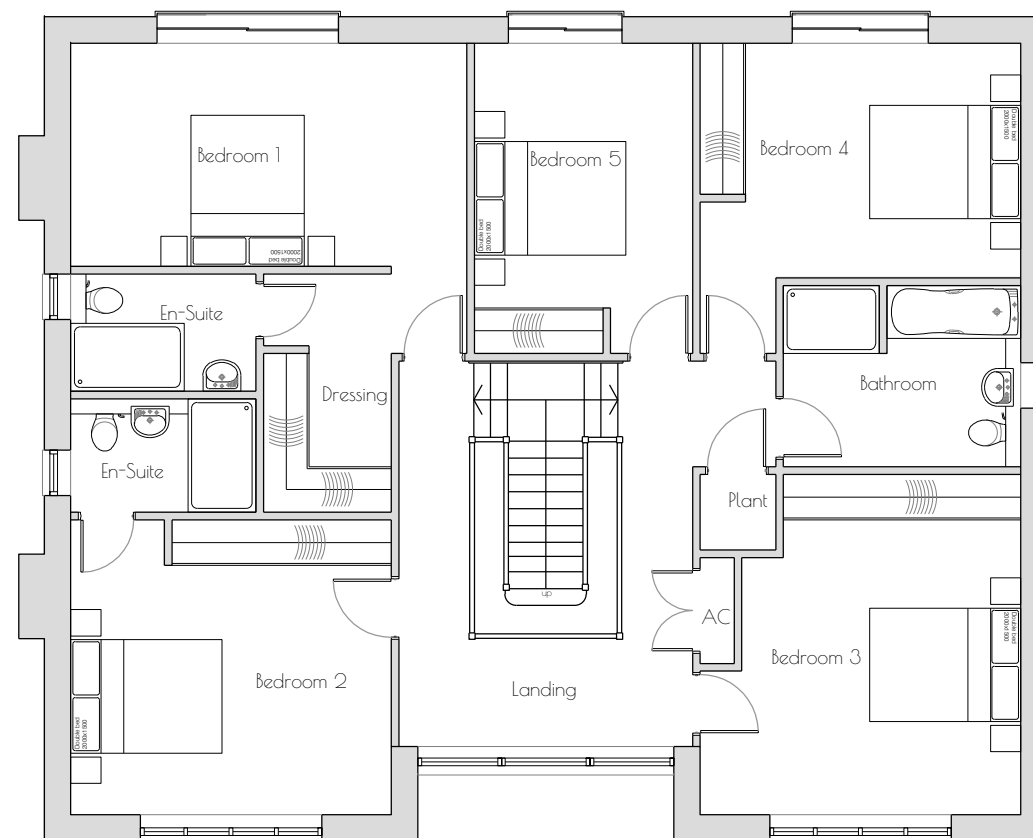

First Floor

scale 1:100

 

Housetype	Variation		
Bedrooms	5	Persons	10
Sq.ft	2680	Sq.m	249.0

Project
Site Adjacent to former
Roll Call Public House

Title
Proposed Floor Plans

Scale	Date	Drawn	Checked	Job No.	Drawing. No.	Revision
1:100@A3	Mar 26	RP	JD	183	Plans.02	-