


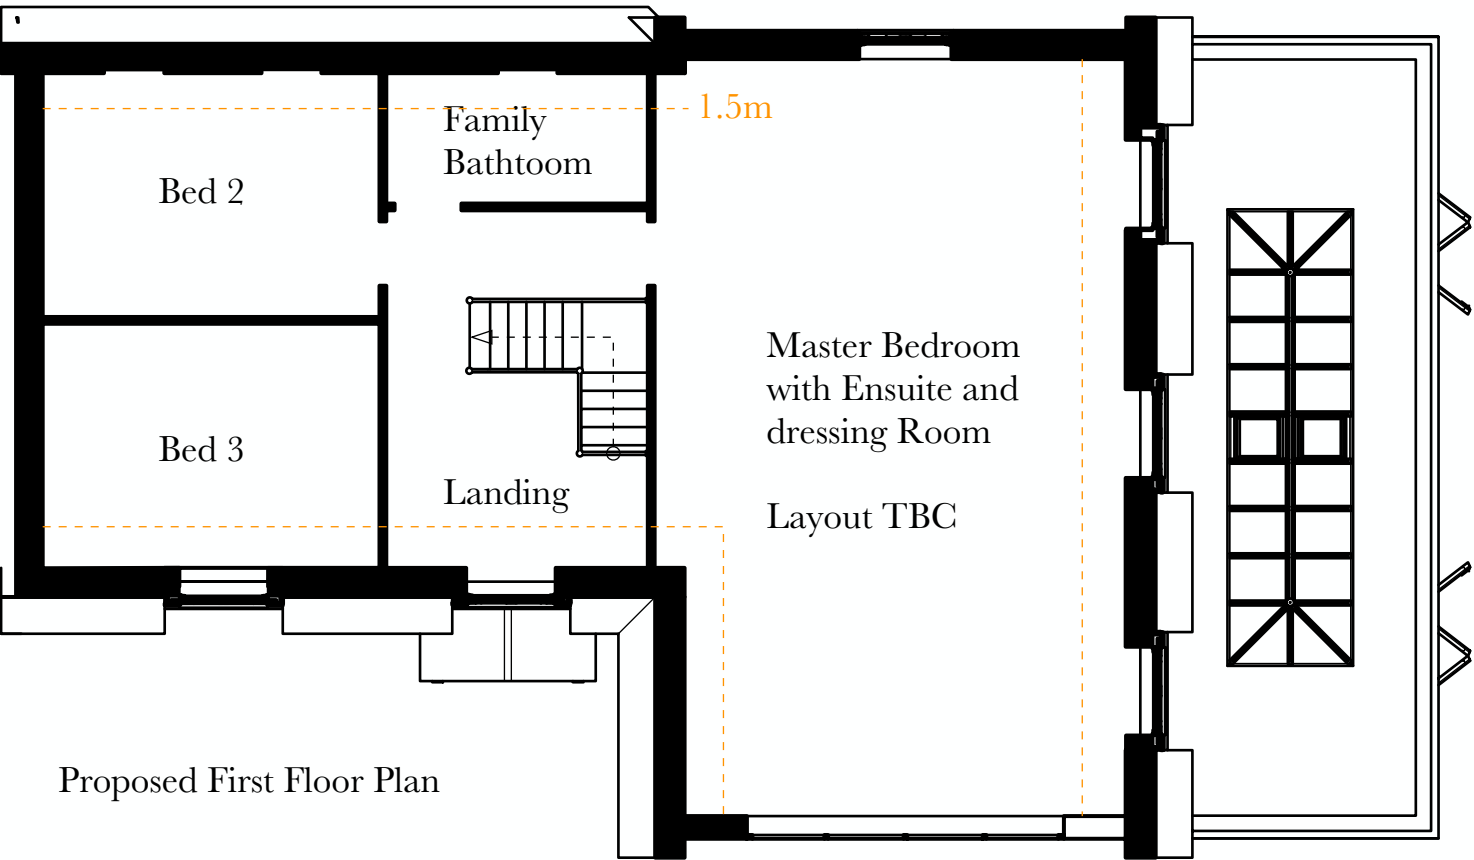

Interieur **Forbairt**

info@interieurforbairt.co.uk - www.interieurforbairt.co.uk

Client:	Miss Grace McCarthy	Date:	14/03/2026	Scale:	1:100 @A3
	Netley Hill Farm, St Johns Road, Hedge End, Southampton, SO30 4DG				
Title:	Extension of dwelling with second storey and orangery	Drawing Number:	A - 06	Revision:	
	Proposed Floor Plans				