



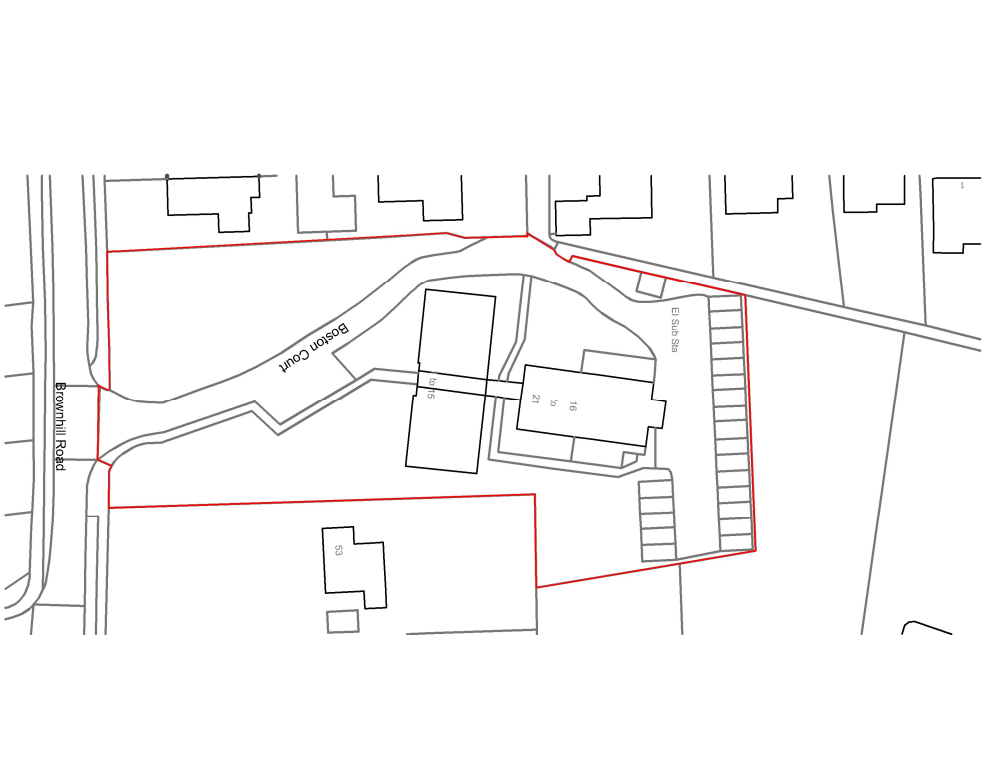

● Crown copyright and database rights 2025 OS AC00000606982
Site Plan - scale 1:1250

B	27.03.26	Resized Store	TC
A	04.02.26	Red line - Block Plan	TC
Rev	Date	Notes	By

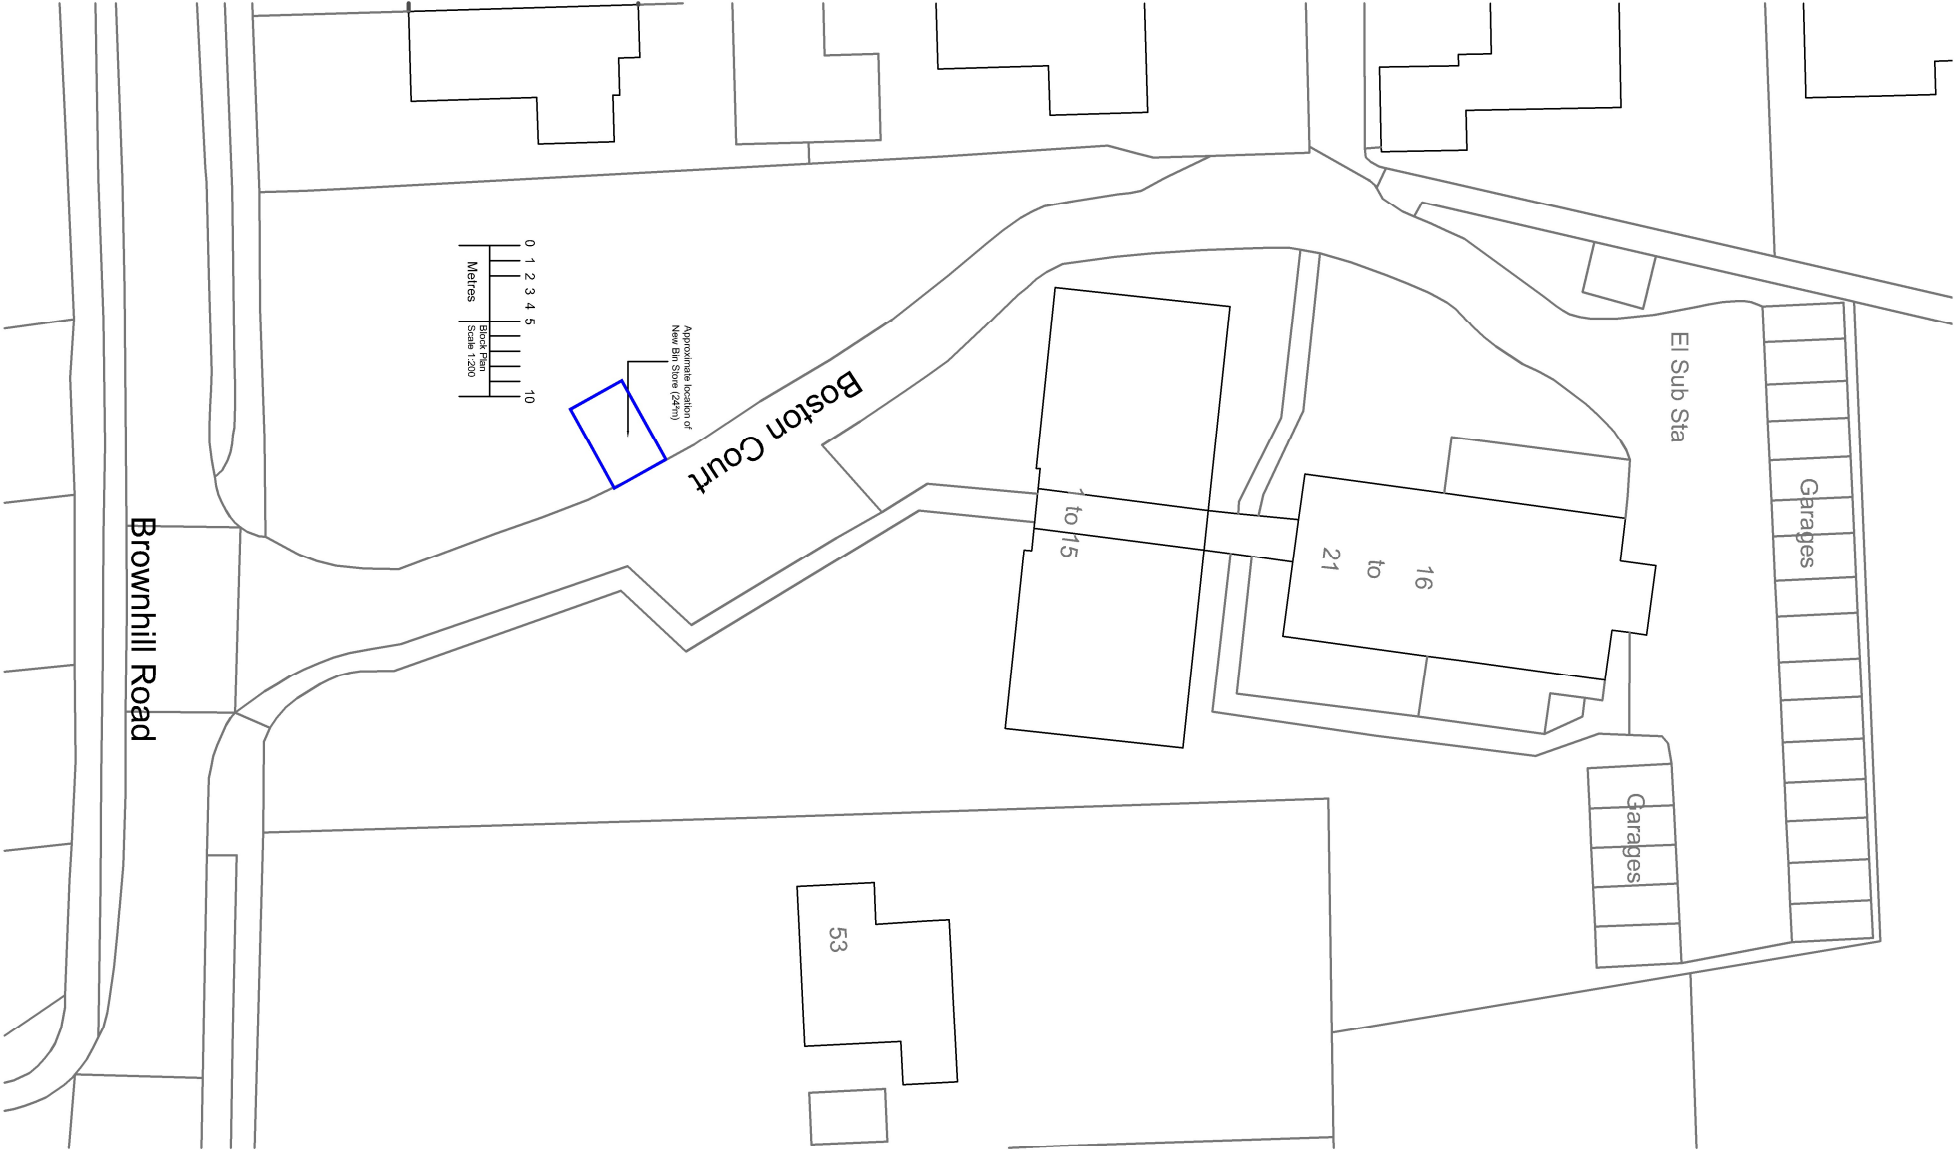

Client:	Mr G.C Easter & Mrs S.M Easter, Mr K Terry c/o Denfords		
Project:	Boston Court Brownhill Road, Thornhill Southampton SO53 2EH		
	New Bin Store		
Title:	Site and Block Plans		
Drawing No.	1539 - E.01.01	Rev:	B
Scale:	As shown @ A3	Date:	02.12.25
Drawn By:	TC	Checked By:	LBC
Issue:	Planning		