
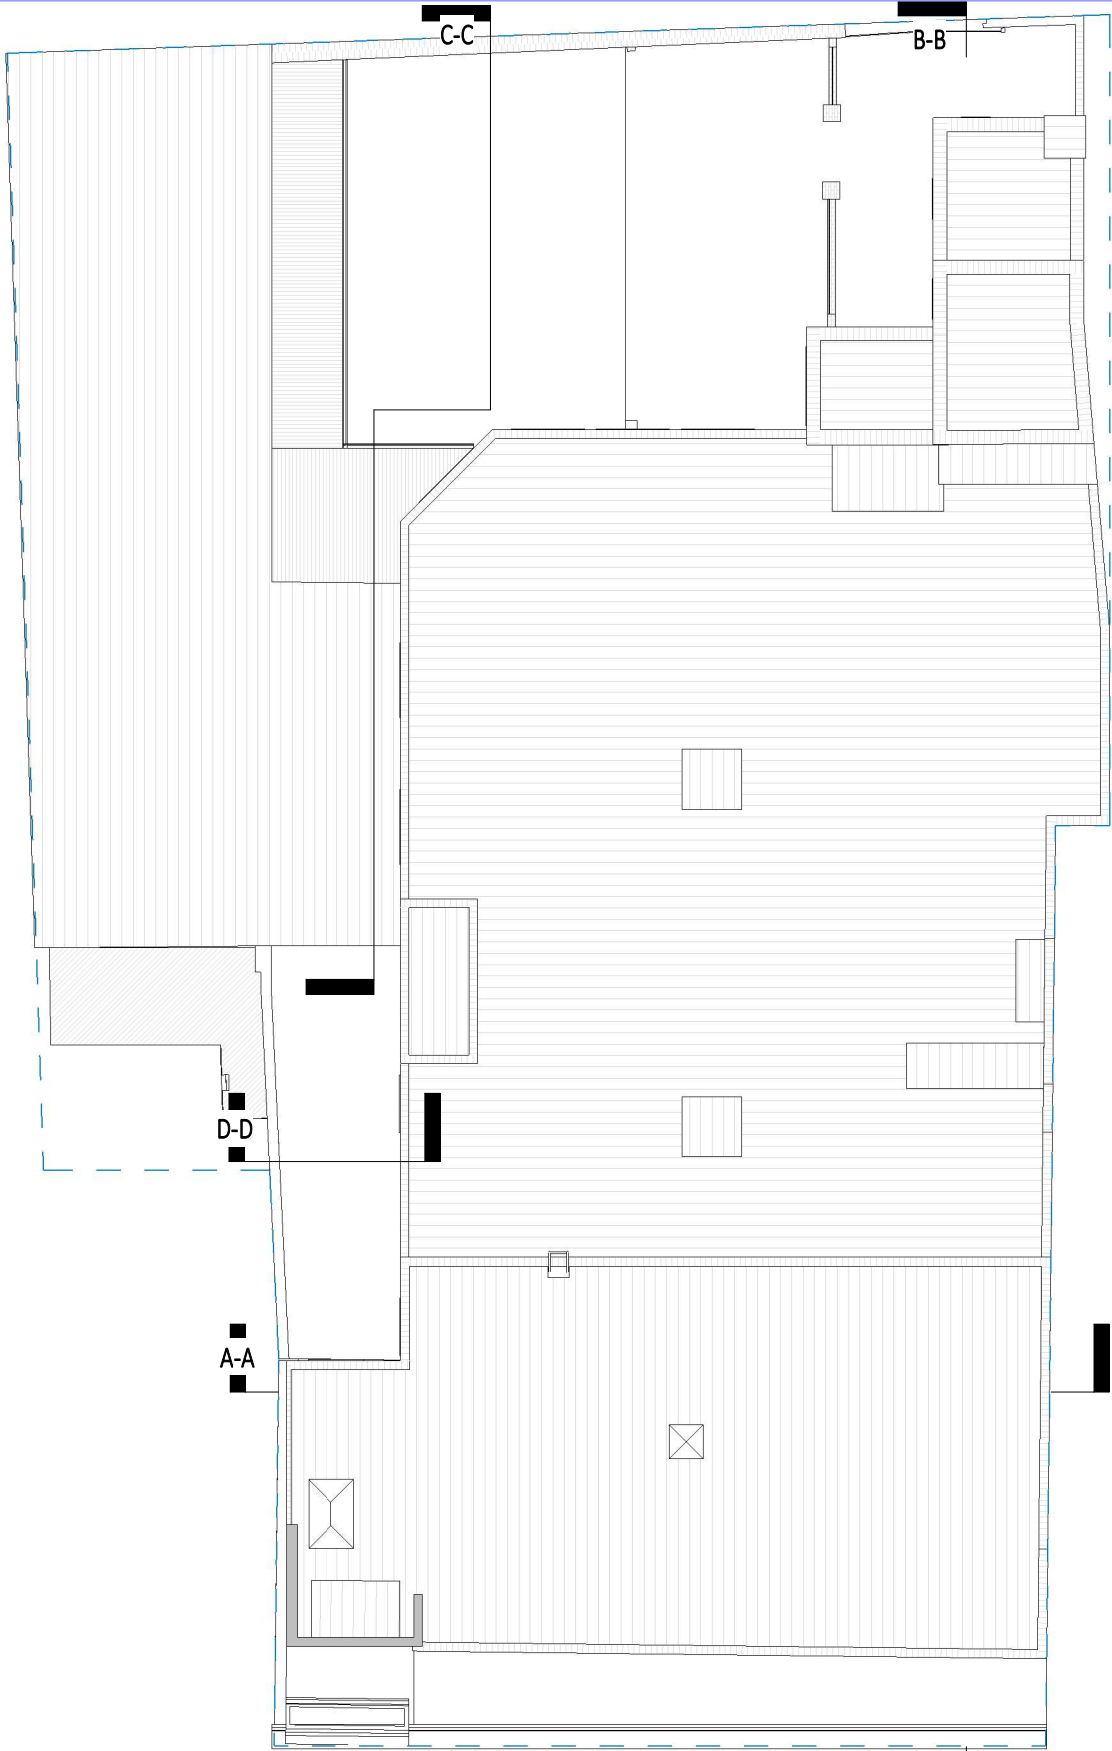
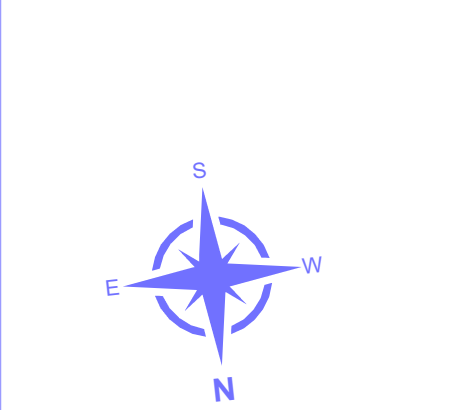


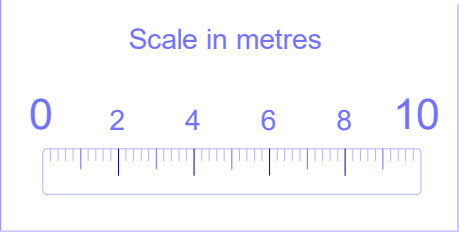

 Revision			 DISCREPANCY Roof 1 : 200			 Sheet information			 Client			 Address		
Rev.	Description	Date	The contractors are to check all the dimensions, levels, drain runs and general conditions before work commence. All works are to be carried out in accordance with current building regulations, british standards, code of practice and local authority requirements.			Name Roof Plan		Scale (@ A3) 1 : 200		Owner				
						Number EX.03		Drawn by MUK					Date 24/03/2026	
									19-23 Leigh Rd, Eastleigh SO50 9FF					