
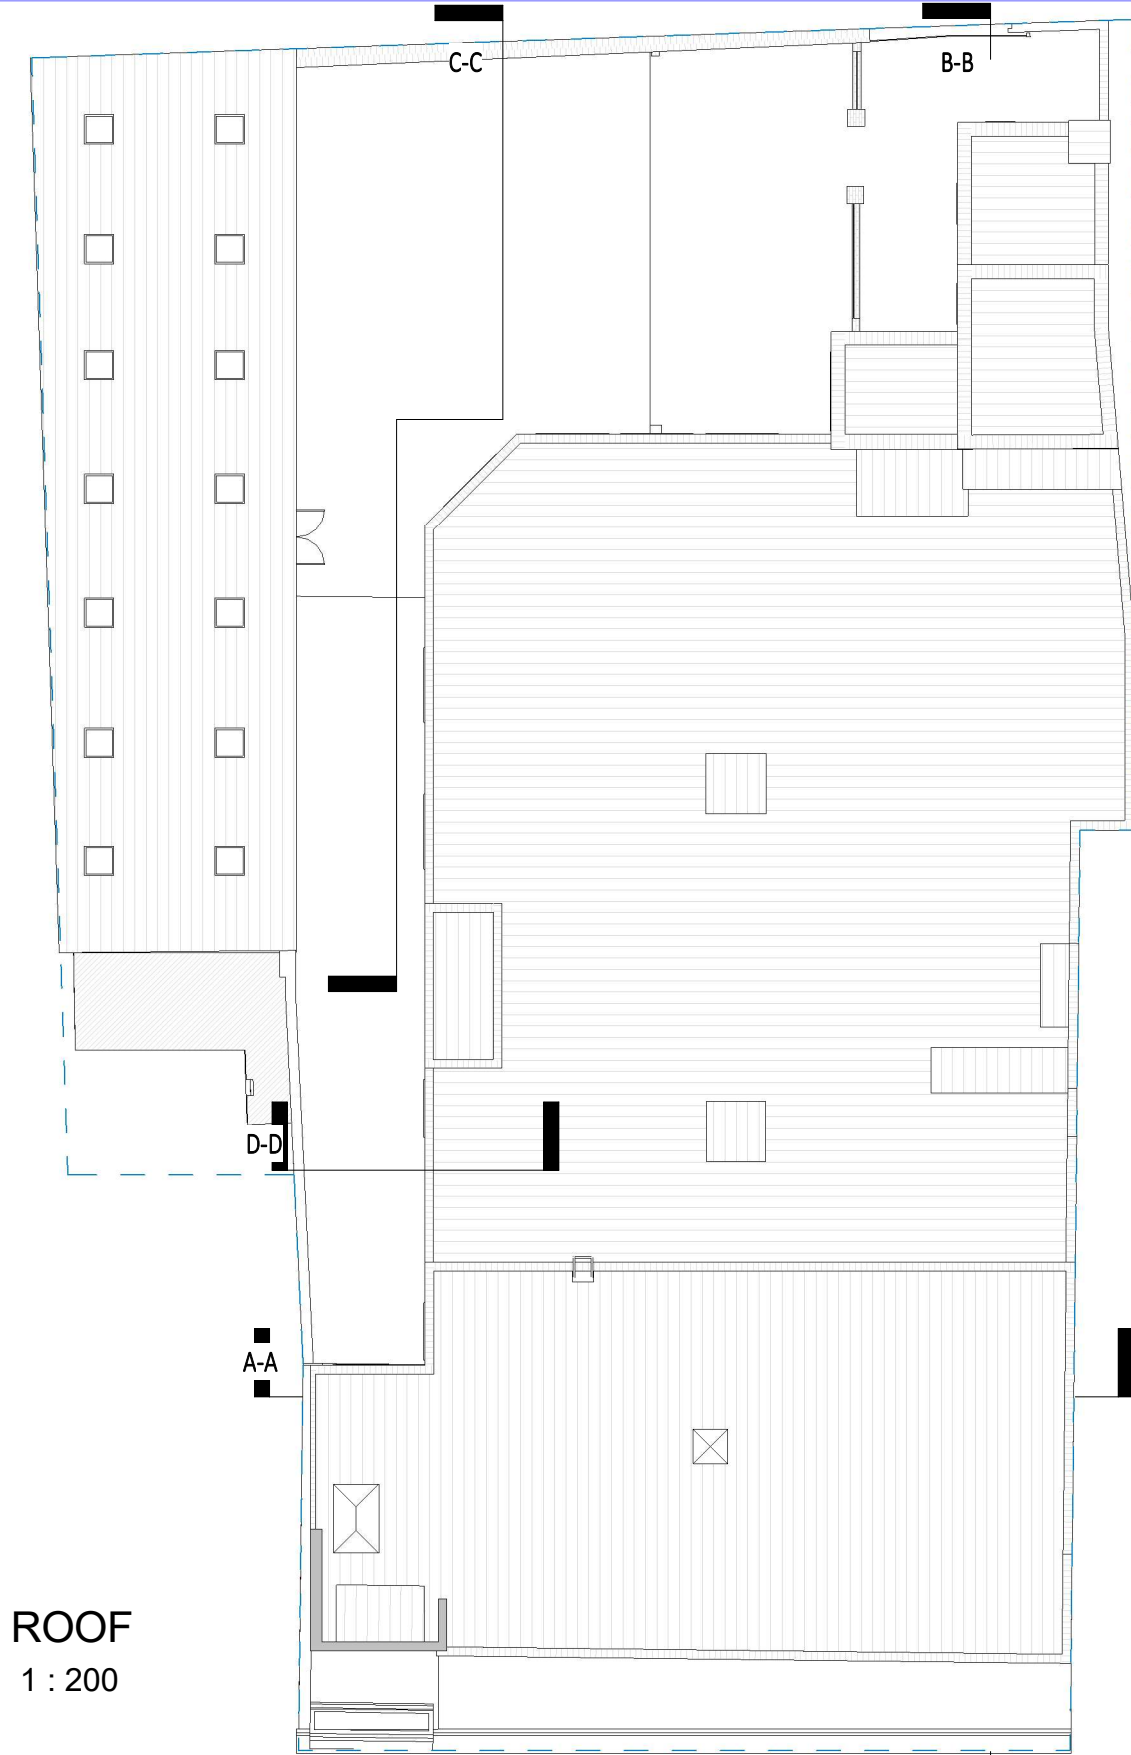
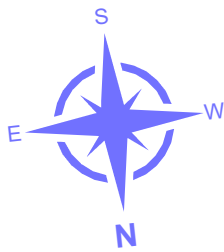


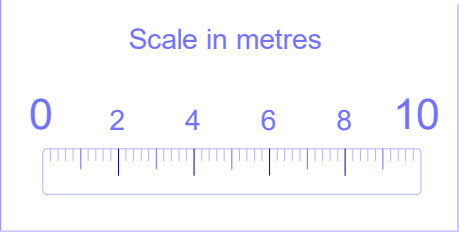

ROOF
1 : 200

 Revision			 Disclaimer		 Sheet information			 Client		 Address	
Rev.	Description	Date	The contractors are to check all the dimensions, levels, drain runs and general conditions before work commence. All works are to be carried out in accordance with current building regulations, british standards, code of practice and local authority requirements.			Name Roof Plan		Scale (@ A3) 1 : 200		Owner	
						Number PR.03	Drawn by MUK	Date 24/03/2026			