


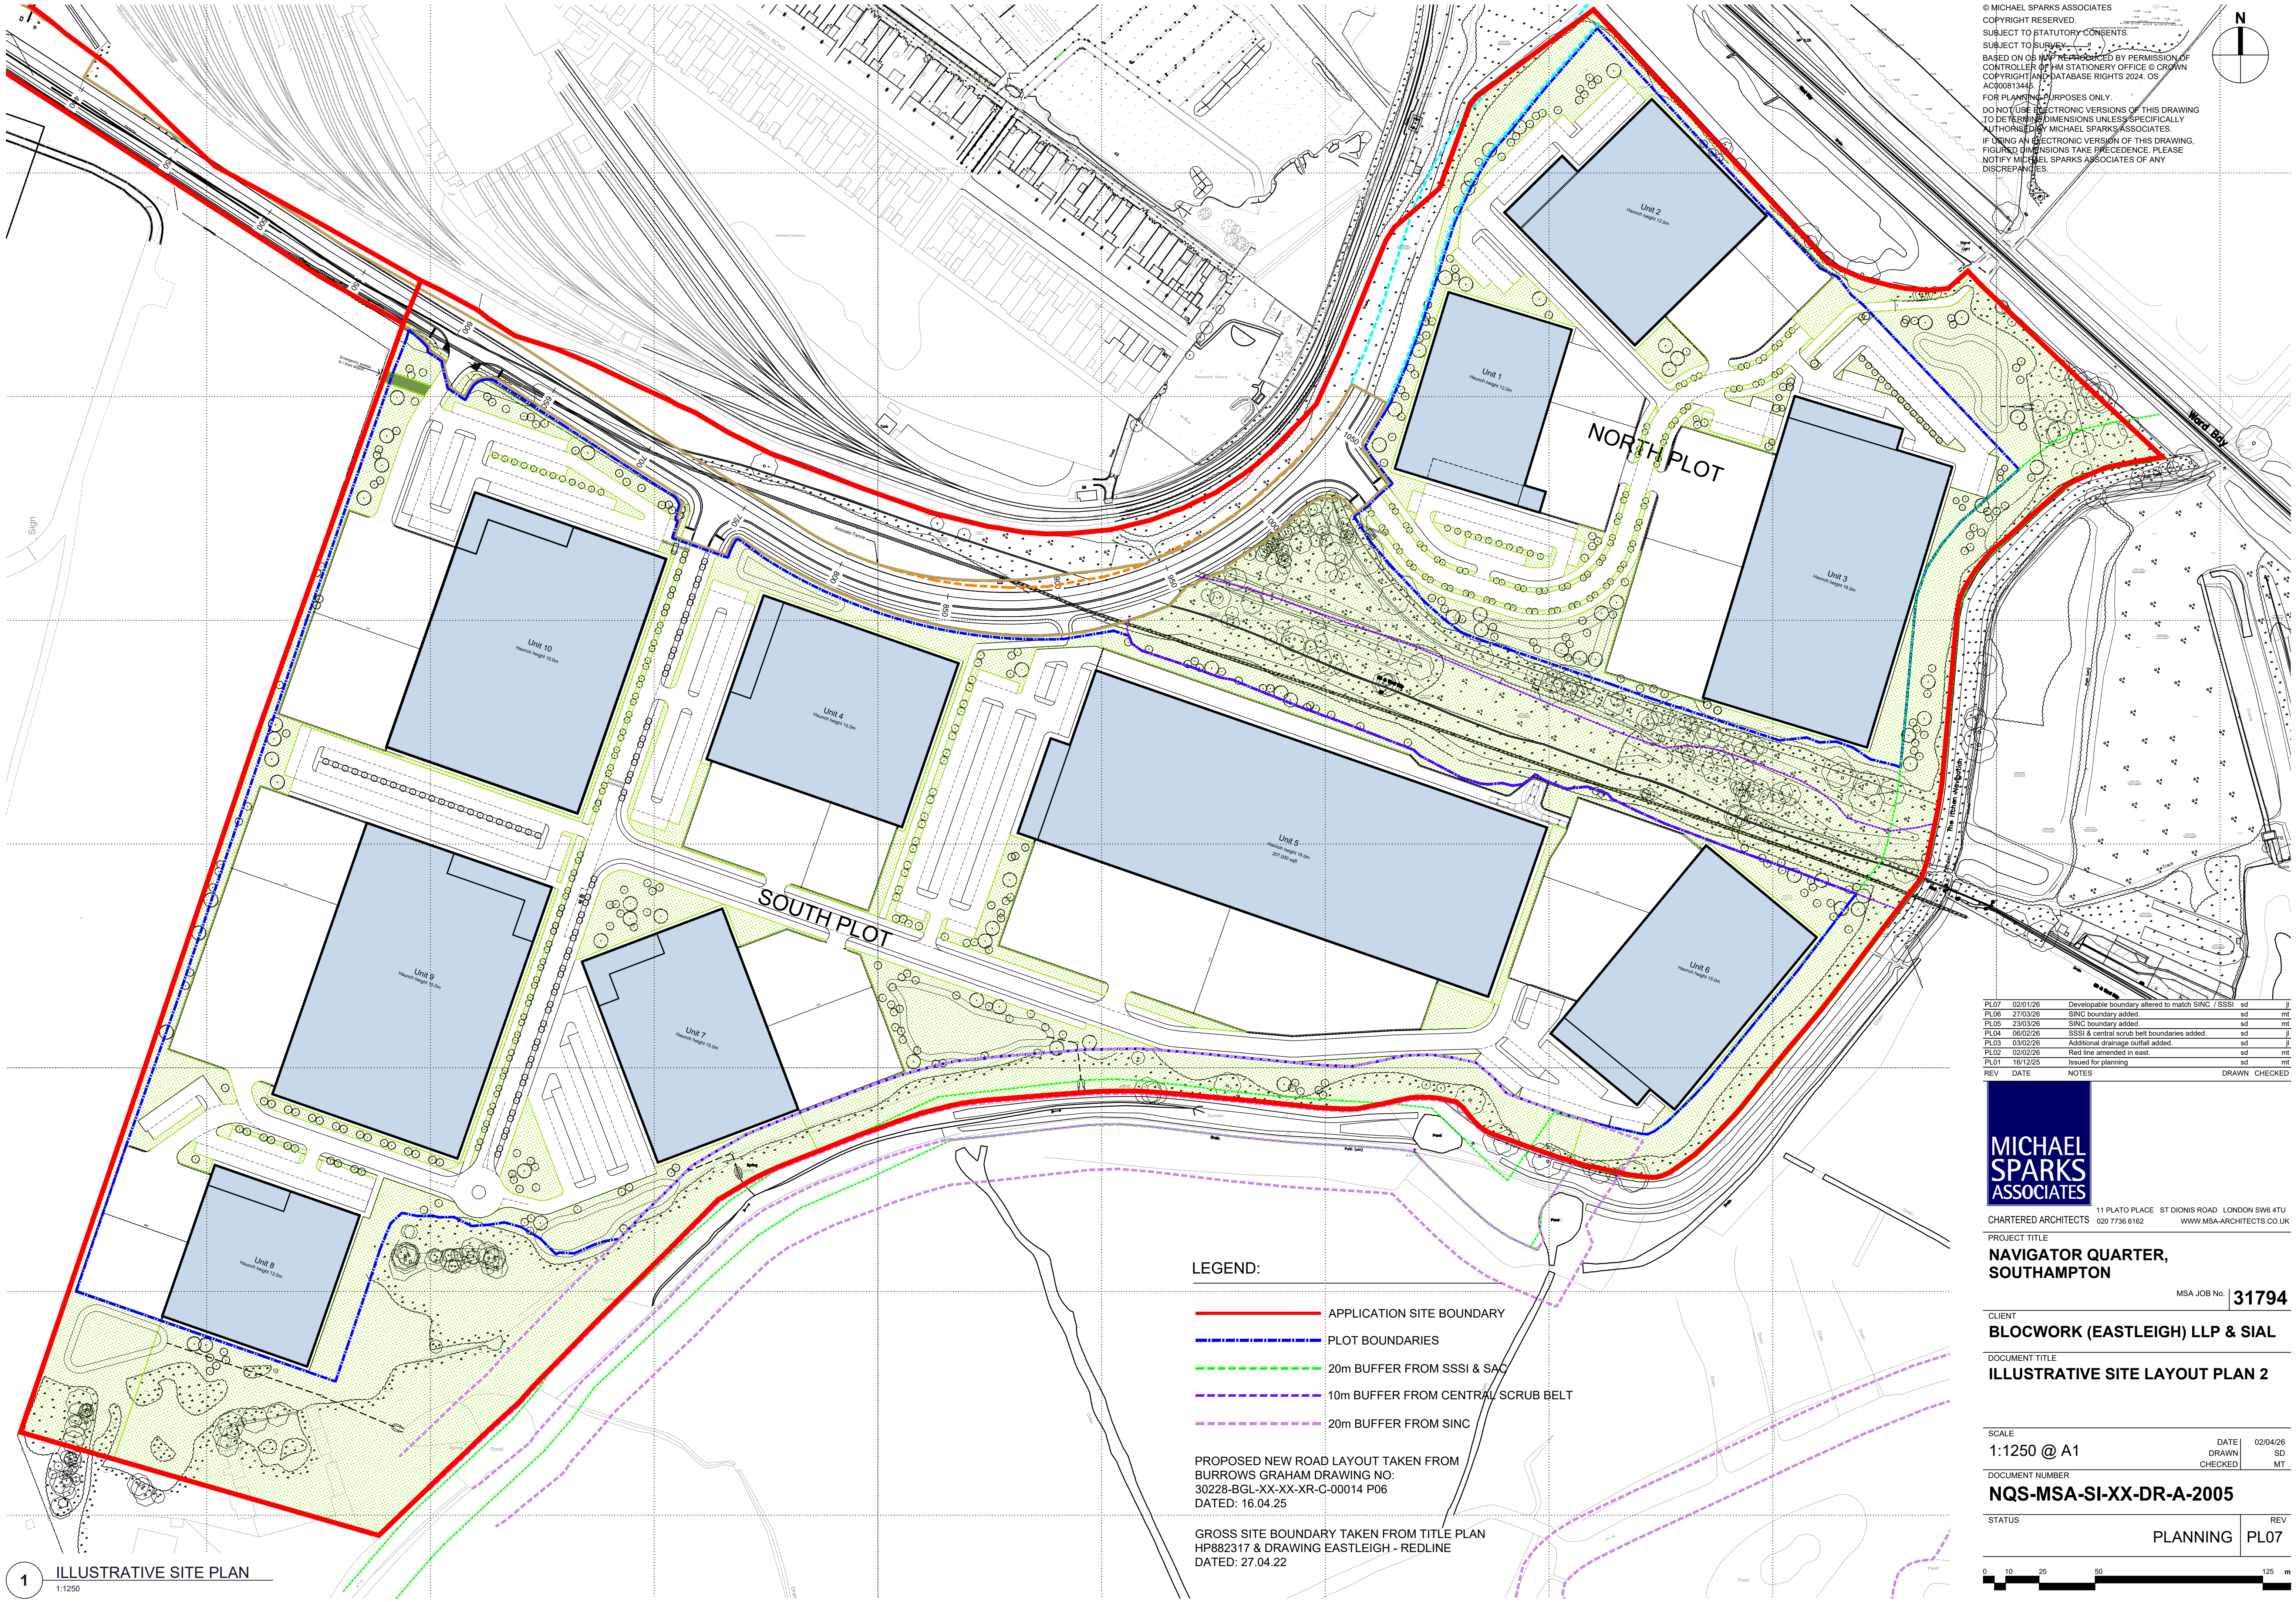

© MICHAEL SPARKS ASSOCIATES
COPYRIGHT RESERVED.
SUBJECT TO STATUTORY CONSENTS.
SUBJECT TO SURVEY.
BASED ON OS DATA PROVIDED BY PERMISSION OF
CONTROLLER OF HM STATIONERY OFFICE © CROWN
COPYRIGHT AND DATABASE RIGHTS 2024. OS
AC000813446.
FOR PLANNING PURPOSES ONLY.
DO NOT USE ELECTRONIC VERSIONS OF THIS DRAWING
TO DETERMINE DIMENSIONS UNLESS SPECIFICALLY
AUTHORISED BY MICHAEL SPARKS ASSOCIATES.
IF USING AN ELECTRONIC VERSION OF THIS DRAWING,
FIGURED DIMENSIONS TAKE PRECEDENCE. PLEASE
NOTIFY MICHAEL SPARKS ASSOCIATES OF ANY
DISCREPANCIES.

PL07	02/01/26	Developable boundary altered to match SINC / SSSI	sd	mt
PL06	27/03/26	SINC boundary added	sd	mt
PL05	23/03/26	SINC boundary added	sd	mt
PL04	06/02/26	SSSI & central scrub belt boundaries added	sd	mt
PL03	03/02/26	Additional drainage outfall added	sd	mt
PL02	02/02/26	Red line amended in east	sd	mt
PL01	16/12/25	Issued for planning	sd	mt
REV	DATE	NOTES	DRAWN	CHECKED

MICHAEL SPARKS ASSOCIATES
11 PLATO PLACE ST DIONIS ROAD LONDON SW6 4TU
CHARTERED ARCHITECTS 020 7736 6162 WWW.MSA-ARCHITECTS.CO.UK

PROJECT TITLE
NAVIGATOR QUARTER, SOUTHAMPTON

CLIENT
BLOCWORK (EASTLEIGH) LLP & SIAL

DOCUMENT TITLE
ILLUSTRATIVE SITE LAYOUT PLAN 2

SCALE
1:1250 @ A1

DOCUMENT NUMBER
NQS-MSA-SI-XX-DR-A-2005

STATUS
PLANNING

SCALE BAR
0 10 25 50 125 m

1 ILLUSTRATIVE SITE PLAN
1:1250