






EXISTING FRONT ELEVATION

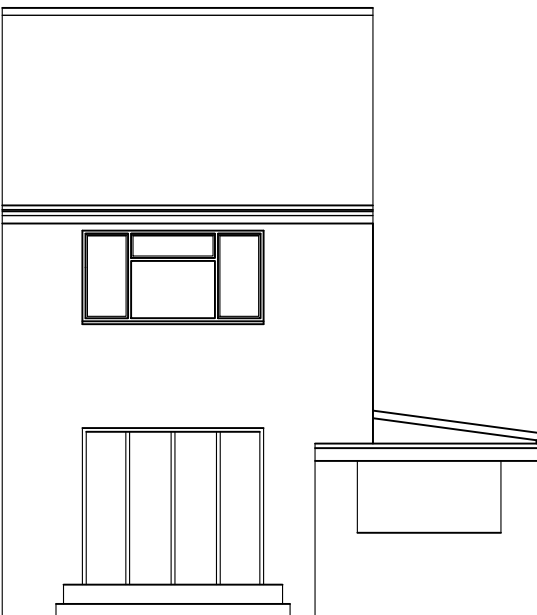


EXISTING REAR ELEVATION

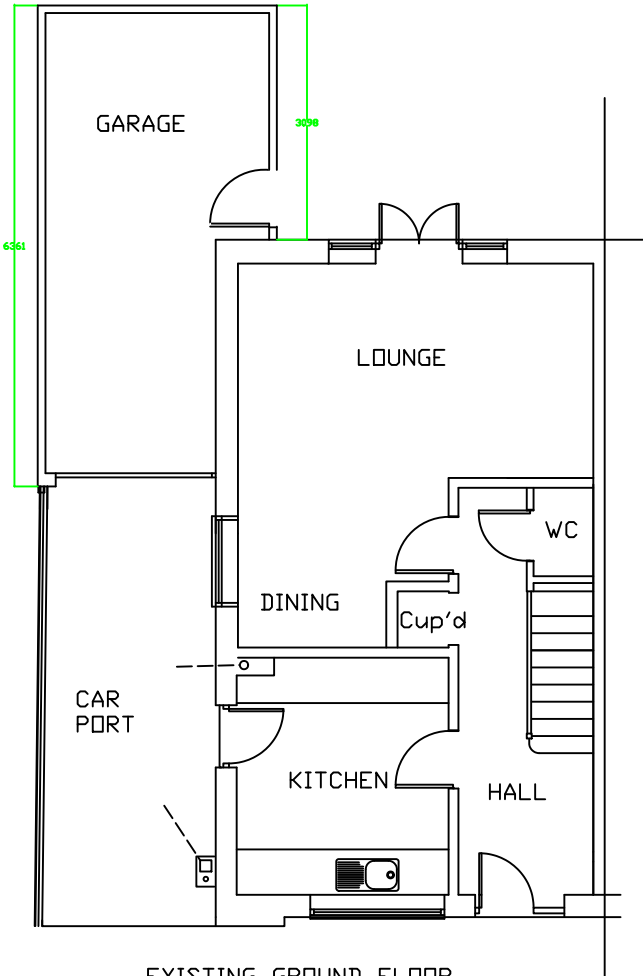


EXISTING GROUND FLOOR

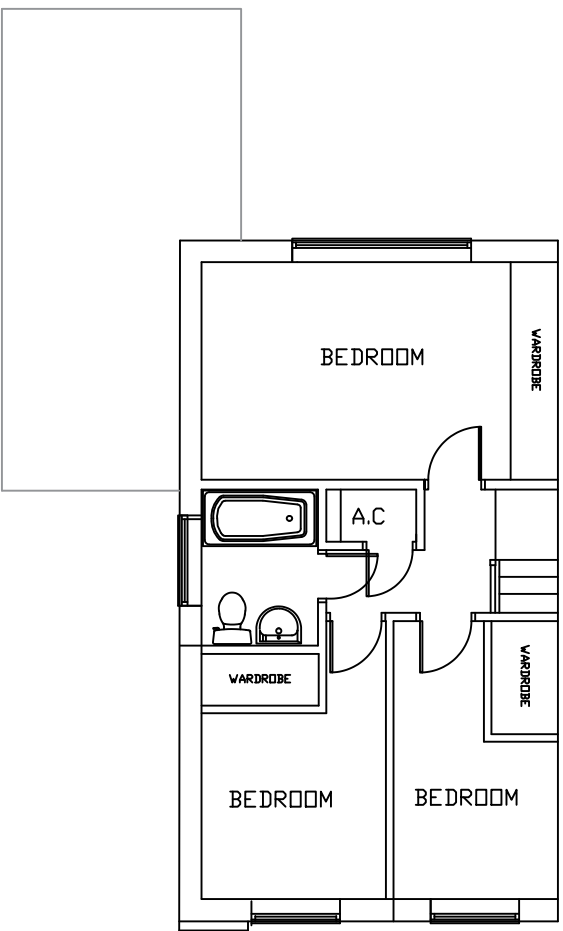

EXISTING FIRST FLOOR

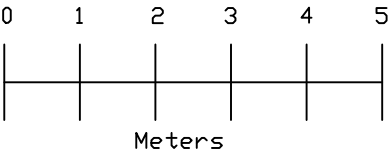

EXISTING SIDE ELEVATION (NORTH EAST)

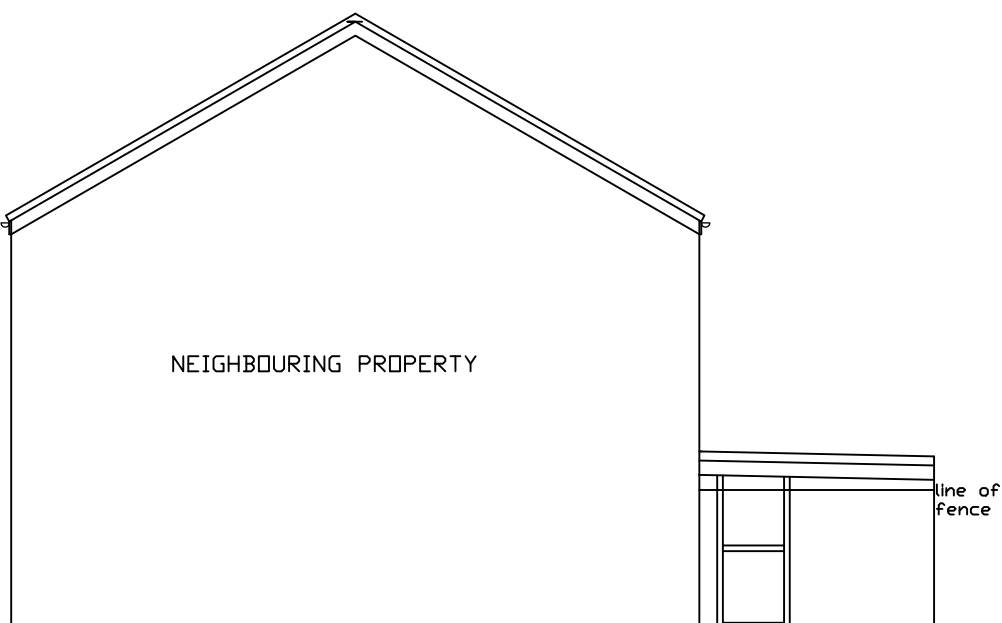

EXISTING SIDE ELEVATION (SOUTH WEST)

REVISION	DESCRIPTION	DATE	INITIAL
PROJECT 48 SHERBORNE WAY, HEDGE END SOUTHAMPTON, SO30 0JN			
TITLE EXISTING ELEVATIONS AND FLOOR PLANS			
PROJECT NO.	DRAWING NO. PL01	REVISION	ISSUE TYPE
DRAWN DL	CHECKED	DATE 24.03.26	SCALE 1:100@A3
PLANNING			
PLEASE DO NOT SCALE FROM DRAWING (EXCEPT FOR PLANNING APPROVAL). ALL DIMENSIONS TO BE CHECKED ON SITE.			